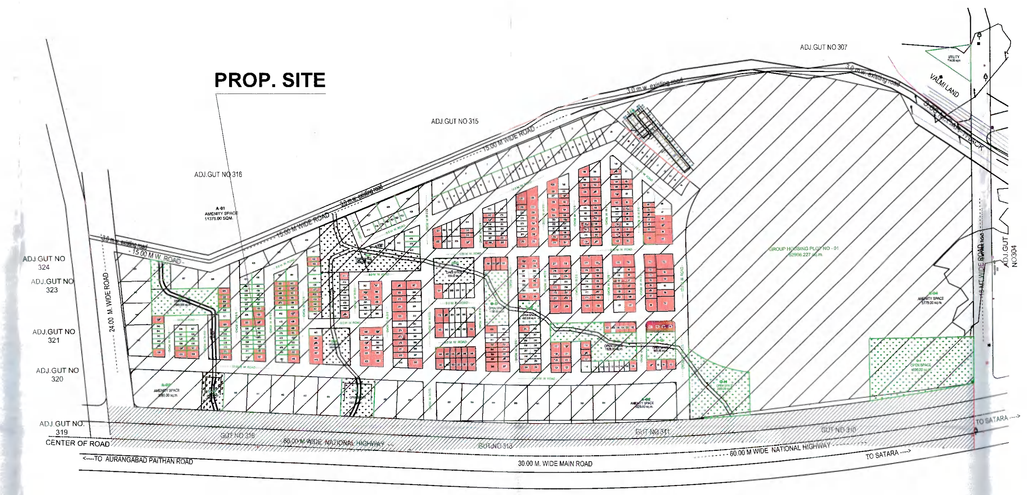

LOCATION PLAN
SCALE :NOT TO SCALE

LAYOUT PLAN
SCALE :- 1:400

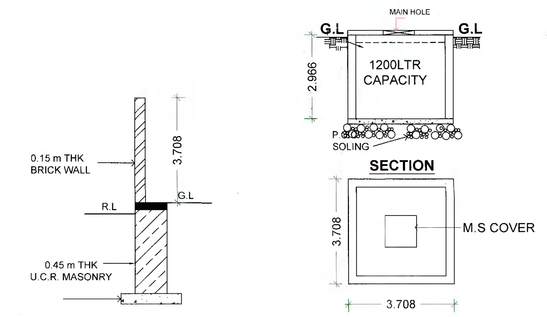

DETAILS OF COMPOUND WALL
SCALE 1:100

DETAILS OF WATER TANK
SCALE 1:100

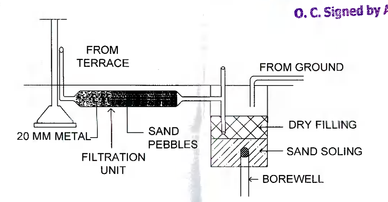

DETAILS OF RAIN WATER HARVESTING
SCALE 1:100

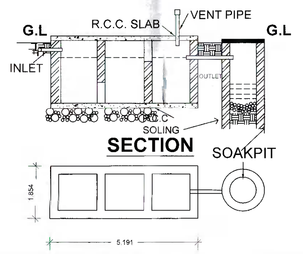

DETAILS OF SEPTIC TANK & SOAK PIT
SCALE 1:100

PLOT WISE ROW HOUSE AREA STATEMENT

PLOT NO	GR. FL. B / UP	FST FL. B / UP	TOTAL B / UP
471	31.90 SQ.M	13.85 SQ.M	045.75 SQ.M
472	31.90 SQ.M	13.85 SQ.M	045.75 SQ.M
473	31.90 SQ.M	13.85 SQ.M	045.75 SQ.M
474	31.90 SQ.M	13.93 SQ.M	045.83 SQ.M
475	31.90 SQ.M	13.93 SQ.M	045.83SQ.M
476	31.90 SQ.M	13.93 SQ.M	045.83 SQ.M
477	31.90 SQ.M	13.93 SQ.M	045.83 SQ.M
478	31.90 SQ.M	13.93 SQ.M	045.83 SQ.M
479	31.90 SQ.M	13.93 SQ.M	045.83 SQ.M
480	31.90 SQ.M	13.85 SQ.M	045.75 SQ.M
483	29.79 SQ.M	13.83 SQ.M	043.62 SQ.M
484	29.79 SQ.M	13.00 SQ.M	042.79 SQ.M
485	29.79 SQ.M	13.00 SQ.M	042.79 SQ.M
486	29.79 SQ.M	13.00 SQ.M	042.79 SQ.M
487	29.79 SQ.M	13.00 SQ.M	042.79 SQ.M
TOTAL B/UP AREA OF ROW HOUSE			**671.24 SQ.M**

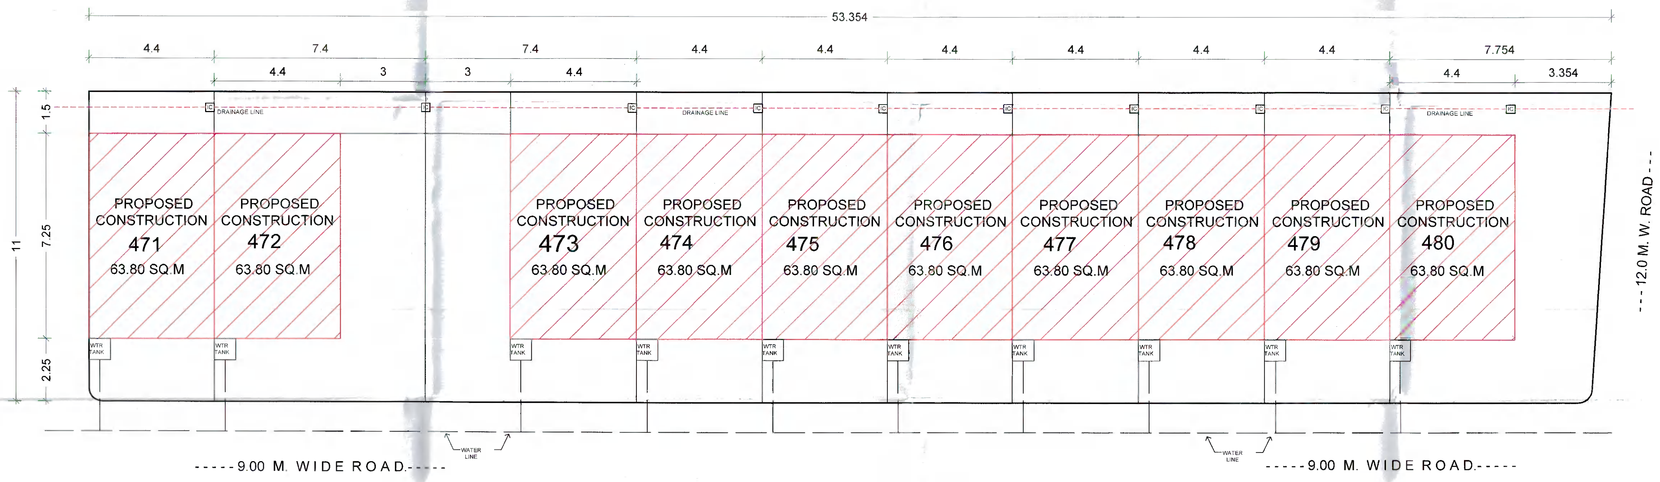

SITE PLAN OF PLOTS NO 471 TO 480
SCALE :- 1:200

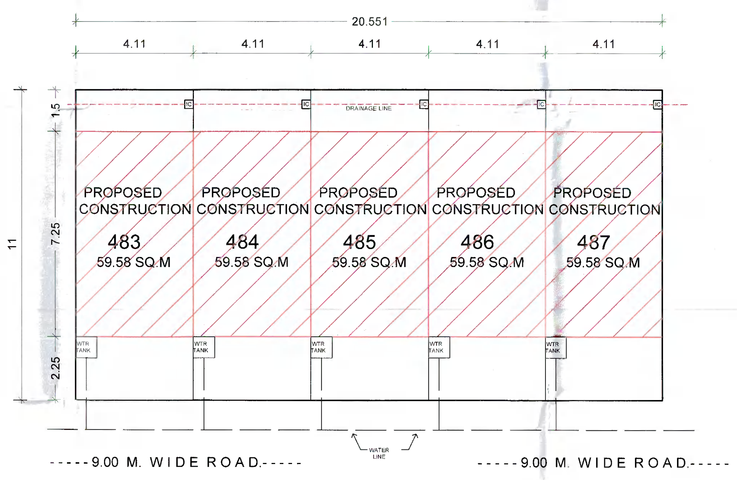

SITE PLAN OF PLOTS NO 483 TO 487
SCALE :- 1:200

Approved as amended
on ..... Colour
Subject to the conditions mentioned in
this office Building permit No. 257/2019-20
Dated 31/03/2020
DY.ENGINEER
Town Planing
Municipal Corporation
AURANGABAD.
O. C. Signed by A.O.T.P.

SHEET NO. 1/2

PLOT WISE ROW HOUSE AREA STATEMENT

ROW HOUSE NO	PLOT NO	PLOT AREA	GR. FL. B/UP	FR. FL. B/UP	TOTAL B/UP	FSI CONSUMED	FSI BALANCE
1	471	48.40	31.90	13.85	45.75	0.66	2.65
2	472	81.40	31.90	13.85	45.75	0.56	35.65
3	473	81.40	31.90	13.85	45.75	0.56	35.65
4	474	48.40	31.90	13.93	45.83	0.94	2.57
5	475	48.40	31.90	13.93	45.83	0.94	2.57
6	476	48.40	31.90	13.93	45.83	0.94	2.57
7	477	48.40	31.90	13.93	45.83	0.94	2.57
8	478	48.40	31.90	13.93	45.83	0.94	2.57
9	479	48.40	31.90	13.93	45.83	0.94	2.57
10	480	70.96	31.90	13.85	45.75	0.64	25.21
11	483	45.21	29.79	13.83	43.62	0.96	1.59
12	484	45.21	29.79	13.00	42.79	0.94	2.42
13	485	45.21	29.79	13.00	42.79	0.94	2.42
14	486	45.21	29.79	13.00	42.79	0.94	2.42
15	487	45.21	29.79	13.00	42.79	0.94	2.42

OFFICE USE

आदेश च निर्णयम्
१. बांधकाम परवानगीसंदर्भात बांधकाम सुरु केल्यानंतर अग्निशमनयंत्रणा (फायर सेफ्टी) चे बांधकाम सुरु असताना वेळोवेळी सुधारणा, वाढ/ आवश्यकतेनुसार अंमलबजावणी करण्यासाठी मार्गदर्शन उपलब्ध पुरविण्यात येत आहे. या कार्यालया द्वारा पुरेसे काम पोहच नसल्याने पूर्तता बाकी. या मुळे पत्रव्यवहार सुरु आहे. त्यामुळे केलेले बांधकाम अग्निशमन यंत्रणा संदर्भातील कायदेशीर बाबतीत पोहच नाही असे समजावे.
ह.न.प.सं.ब.व.अ.
च मातो म.न.पा.
रस्त्यावर तैयू नये

SCHEDULE OF OPENINGS.

DOORS

D1	01.00 X 02.10 M T.W DOOR
D2	00.90 X 02.10 M T.W DOOR
D3	00.75 X 02.10 M T.W DOOR

WINDOWS

V1	00.75 X 01.20 M AL. SLIDING VENTI
V2	00.60 X 00.60 M AL. SLIDING VENTI
W1	01.20 X 01.20 M AL.SLIDING WINDOW
W2	01.00 X 01.20 M AL.SLIDING WINDOW

LEGEND

- PLOT BOUNDARY SHOWN IN
- PROP. CONSTRUCTION SHOWN IN
- EXISTING. CONSTRUCTION SHOWN IN
- EXISTING TO DEMOLISHED SHOWN IN
- WATER LINE SHOWN IN
- DRAINAGE LINE SHOWN IN

TITLE

PROPOSED CONSTRUCTION OF ROW HOUSING SCHEME IN PLOTS NO.471 TO 480 & 483 TO 487 IN GUT NO. 308 , 309,310,311,312,313,314,317 & 318, SATARA, DIST: A U R A N G A B A D

NAME OF OWNER

M/S ZAMABAD DISHA PRIDE INFRASTRUCTURE LPP

NAME OF PARTNER	SIGN OF PARTNER
MR SANDESH ZAMABD	

DRG. BY	SCALE	DATE
	1:100,1:200	26.12.2019

SIGN. OF ARCHITECT

AR. YOGESH ZAVAR C.A.R.C.H. YZ CONCEPTS C.A. 98/22378

AR.YOGESH ZAVAR
ARCHITECT, INTERIOR & LANDSCAPE DESIGNER

YZCONCEPTS

C-2,First Floor,D - wing,
Bharat Bazar A.P.I. Corner C.I.D.C.O
Aurangabad
E mail - ar.yogeshzavar@rediffmail.com
mo.no.- 9325678748