




FRONT ELEVATION

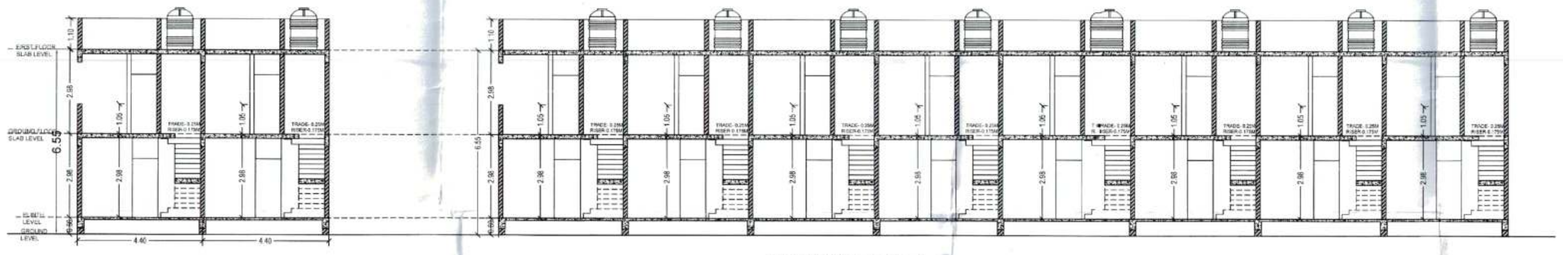

SECTION AT A-A

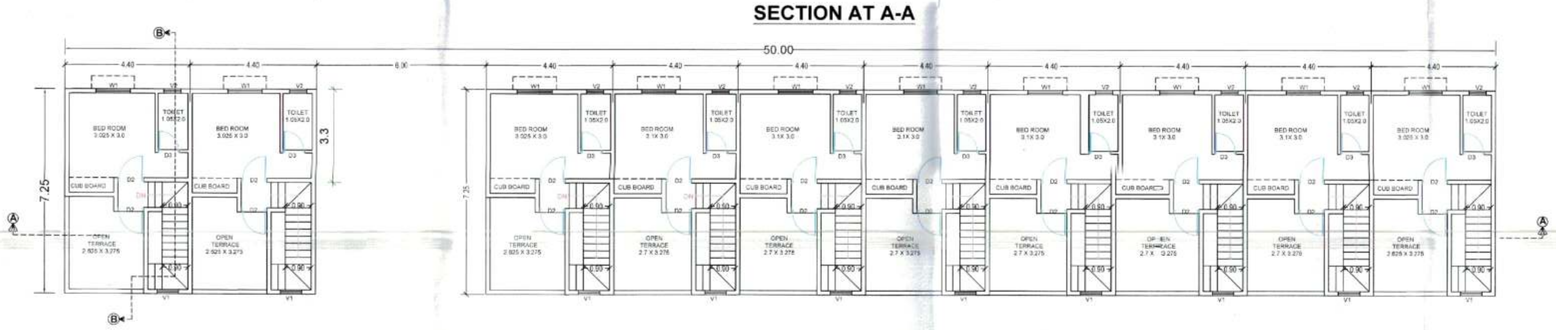


FIRST FLOOR PLAN FOR 471 TO 480

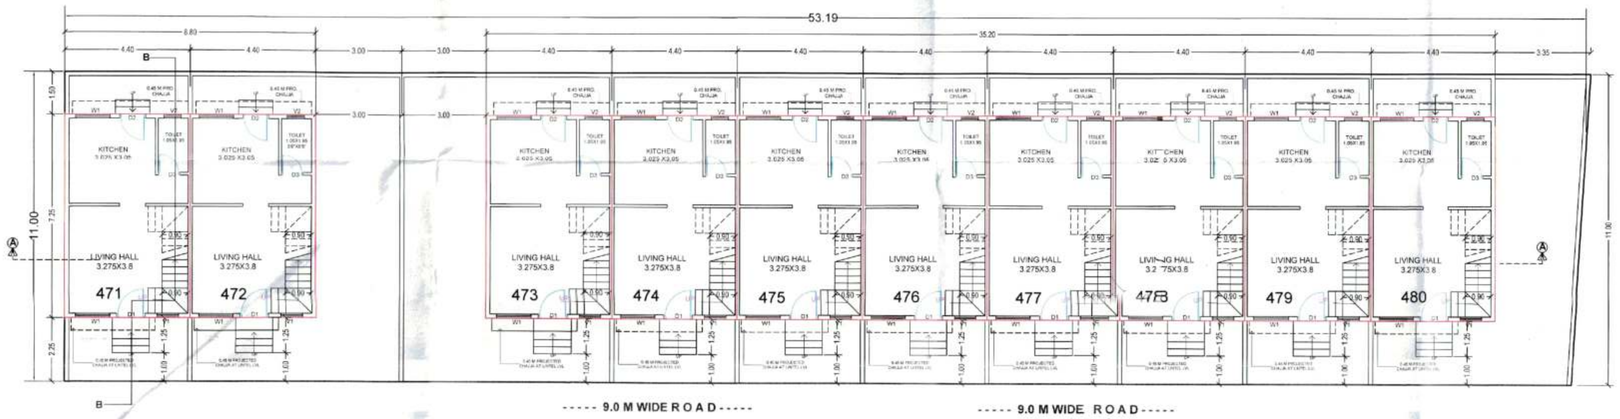

GROUND FLOOR PLAN FOR 471 TO 480



GROUND FLOOR BLOCK PLAN FOR 471 TO 480

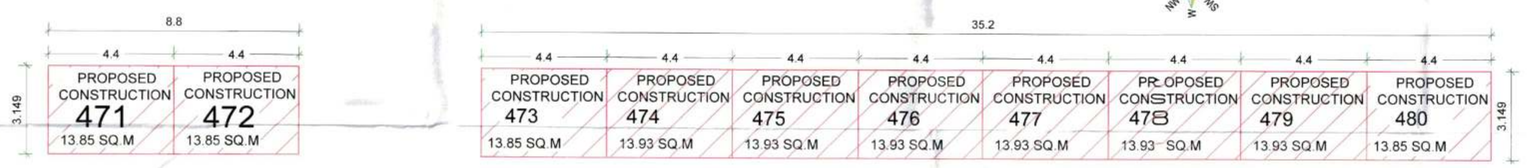


FIRST FLOOR BLOCK PLAN FOR 471 TO 480


PLOT NO 471		PLOT NO 472	
ROW HOUSE NO.1		ROW HOUSE NO. 2	
G F	4.40X7.25 = 31.90 SQ.M	G F	4.40X7.25 = 31.90 SQ.M
F F	4.40X3.14 = 13.85 SQ.M	F F	4.40X3.14 = 13.85 SQ.M
TOTAL	45.75 SQ.M	TOTAL	45.75 SQ.M

PLOT NO 473		PLOT NO 474		PLOT NO 475		PLOT NO 476		PLOT NO 477		PLOT NO 478		PLOT NO 479		PLOT NO 480	
ROW HOUSE NO. 3		ROW HOUSE NO. 4		ROW HOUSE NO. 5		ROW HOUSE NO. 6		ROW HOUSE NO. 7		ROW HOUSE NO. 8		ROW HOUSE NO. 9		ROW HOUSE NO. 10	
G F	4.40X7.25 = 31.90 SQ.M	G F	4.40X7.25 = 31.90 SQ.M	G F	4.40X7.25 = 31.90 SQ.M	G F	4.40X7.25 = 31.90 SQ.M	G F	4.40X7.25 = 31.90 SQ.M	G F	4.40X7.25 = 31.90 SQ.M	G F	4.40X7.25 = 31.90 SQ.M	G F	4.40X7.25 = 31.90 SQ.M
F F	4.40X3.14 = 13.93 SQ.M	F F	4.40X3.14 = 13.93 SQ.M	F F	4.40X3.14 = 13.93 SQ.M	F F	4.40X3.14 = 13.93 SQ.M	F F	4.40X3.14 = 13.93 SQ.M	F F	4.40X3.14 = 13.93 SQ.M	F F	4.40X3.14 = 13.93 SQ.M	F F	4.40X3.14 = 13.85 SQ.M
TOTAL	45.83 SQ.M	TOTAL	45.83 SQ.M	TOTAL	45.83 SQ.M	TOTAL	45.83 SQ.M	TOTAL	45.83 SQ.M	TOTAL	45.83 SQ.M	TOTAL	45.83 SQ.M	TOTAL	45.75 SQ.M


SECTION AT B-B

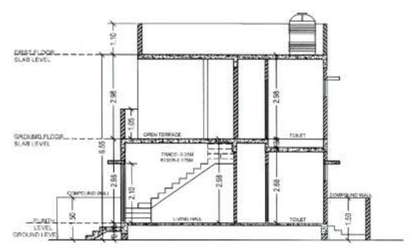


SECTION AT B-B

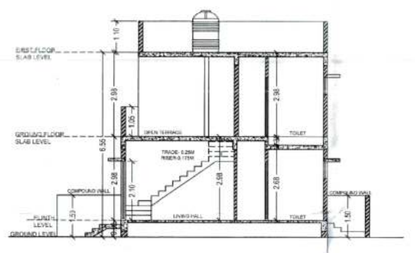


SECTION AT B-B

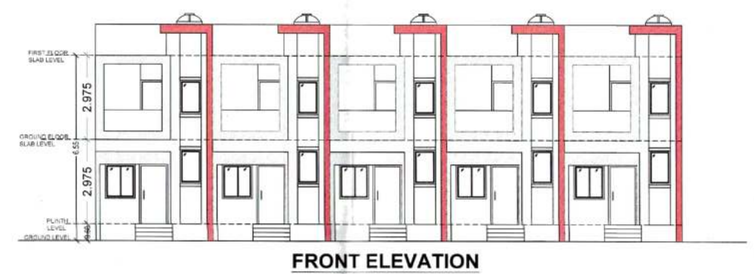


FRONT ELEVATION

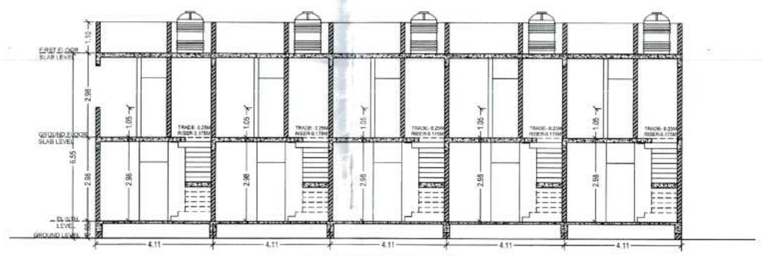

SECTION AT A-A

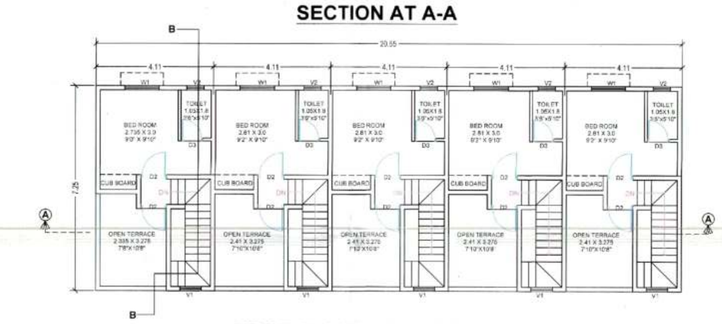

FIRST FLOOR PLAN FOR 483 TO 487

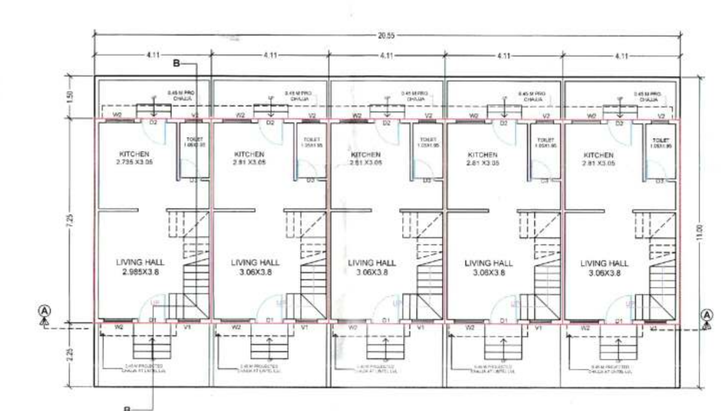

GROUND FLOOR PLAN FOR 483 TO 487



GROUND FLOOR BLOCK PLAN FOR 483 TO 487



FIRST FLOOR BLOCK PLAN FOR 483 TO 487

PLOT NO 483		PLOT NO 484		PLOT NO 485		PLOT NO 486		PLOT NO 487	
ROW HOUSE NO. 11		ROW HOUSE NO.12		ROW HOUSE NO.13		ROW HOUSE NO.14		ROW HOUSE NO.16	
G F	4.40X3.14 = 29.29 SQ.M	G F	4.40X3.14 = 29.29 SQ.M	G F	4.40X3.14 = 29.29 SQ.M	G F	4.40X3.14 = 29.29 SQ.M	G F	4.40X3.14 = 29.29 SQ.M
F F	4.40X7.25 = 13.83 SQ.M	F F	4.40X7.25 = 13.00 SQ.M	F F	4.40X7.25 = 13.00 SQ.M	F F	4.40X7.25 = 13.00 SQ.M	F F	4.40X7.25 = 13.00 SQ.M
TOTAL	43.82 SQ.M	TOTAL	42.79 SQ.M	TOTAL	42.79 SQ.M	TOTAL	42.79 SQ.M	TOTAL	42.79 SQ.M

SHEET NO. 1/2

OFFICE USE

Approved as amended
Colour
Subject to the conditions mentioned in
this office Building permit No. 0435/2019-20
Date 21/12/2020

BY ENGINEER
Town Planing
Municipal Corporation,
AURANGABAD
O. C. Signed by ArD.T.P.

अहवाल व नियम

या बांधकाम परवानगीपुरत बांधलला मुद्दे
वेरमजीवर उद्वाहनयंत्रणे (Plinth Level) चे
बांधकाम पूर्ण झालयावर तसे,चित्रपट ;
व्यवसायीक अधिकाऱ्या मुल्यांकनासह, वर्ग
भार्फत उद्वाहनाचे पुर्णतेचे प्रमाणपत्र सह
कार्यालयास सादर करावे व्यतिरिक्त वापर परवाना
मुदीत घेतं. मि. मुद्दा जसाचे अभावात आपण
स्वत मुद्दे वेर बांधकाम, अतिरिक्त चटई
क्षेत्राची वापरात घेतले तसे वापरी

शासकीय बांधकाम सल्लागार
व भारती म.न.पा.चा.चा.
स्वाक्षरीकार तेथून नमुने

SCHEDULE OF OPENINGS.

DOORS

D1	01.00 X 02.10 M T.W DOOR
D2	00.90 X 02.10 M T.W DOOR
D3	00.75 X 02.10 M T.W DOOR

WINDOWS

V1	00.75 X 01.20 M AL. SLIDING VENTI
V2	00.60 X 00.60 M AL. SLIDING VENTI
W1	01.20 X 01.20 M AL.SLIDING WINDOW
W2	01.00 X 01.20 M AL.SLIDING WINDOW

LEGEND

PLOT BOUNDARY SHOWN IN	
PROP. CONSTRUCTION SHOWN IN	
EXISTING. CONSTRUCTION SHOWN IN	
EXISTING TO DEMOLISHED SHOWN IN	
WATER LINE SHOWN IN	
DRAINAGE LINE SHOWN IN	

TITLE

PROPOSED CONSTRUCTION OF ROW HOUSING SCHEME IN PLOTS NO.471 TO 480 & 483 TO 487 IN GUT NO. 308 , 309,310,311,312,313,314,317 & 318, SATARA, DIST: A U R A N G A B A D

NAME OF OWNER

M/S ZAMABAD DISHA PRIDE INFRASTRUCTURE LPP

NAME OF PARTNER	SIGN OF PARTNER
MR SANDESH ZAMABD	

DRG. BY	SCALE		DATE
	1:100,1:200		26.12.2019

SIGN. OF ARCHITECT

YOGESH ZAVAR B.ARCH. CHHATRAPATI SAMBHAJINAGAR REG. NO. CA/91/21514

AR.YOGESH ZAVAR
ARCHITECT, INTERIOR & LANDSCAPE DESIGNER

YZ CONCEPTS

C-2,First Floor,D - wing,
Bharat Bazar A.P.I. Corner C.I.D.C.O
Aurangabad
E mail - ar.yogeshzavar@rediffmail.com
mo.no.- 9325678748