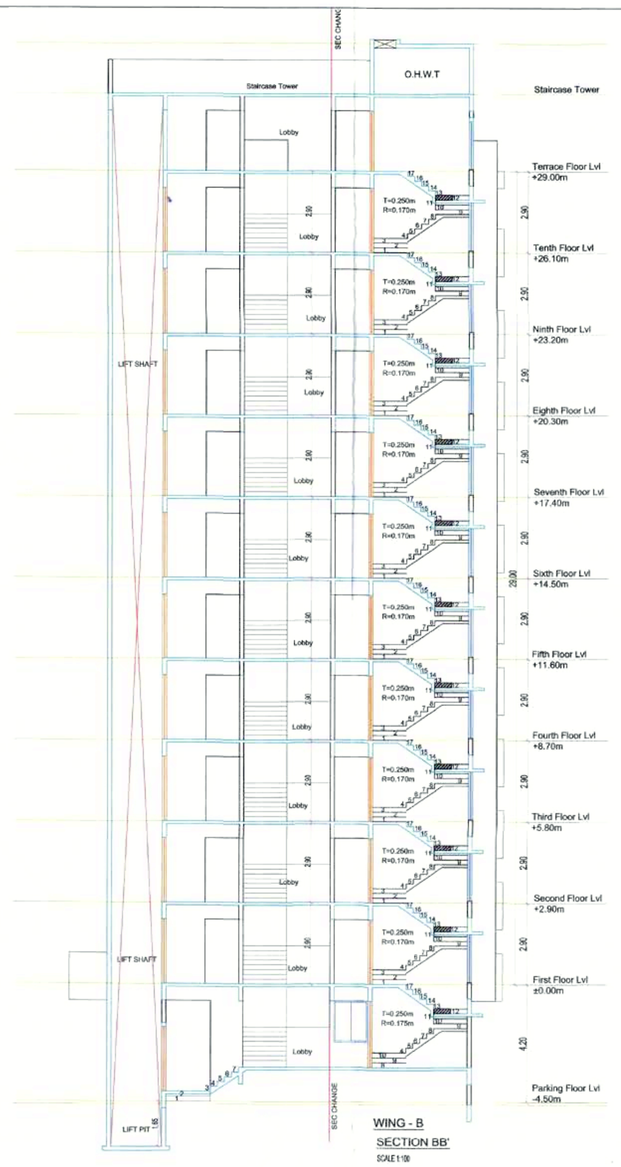

WING - B
SECTION BB'
SCALE 1:100

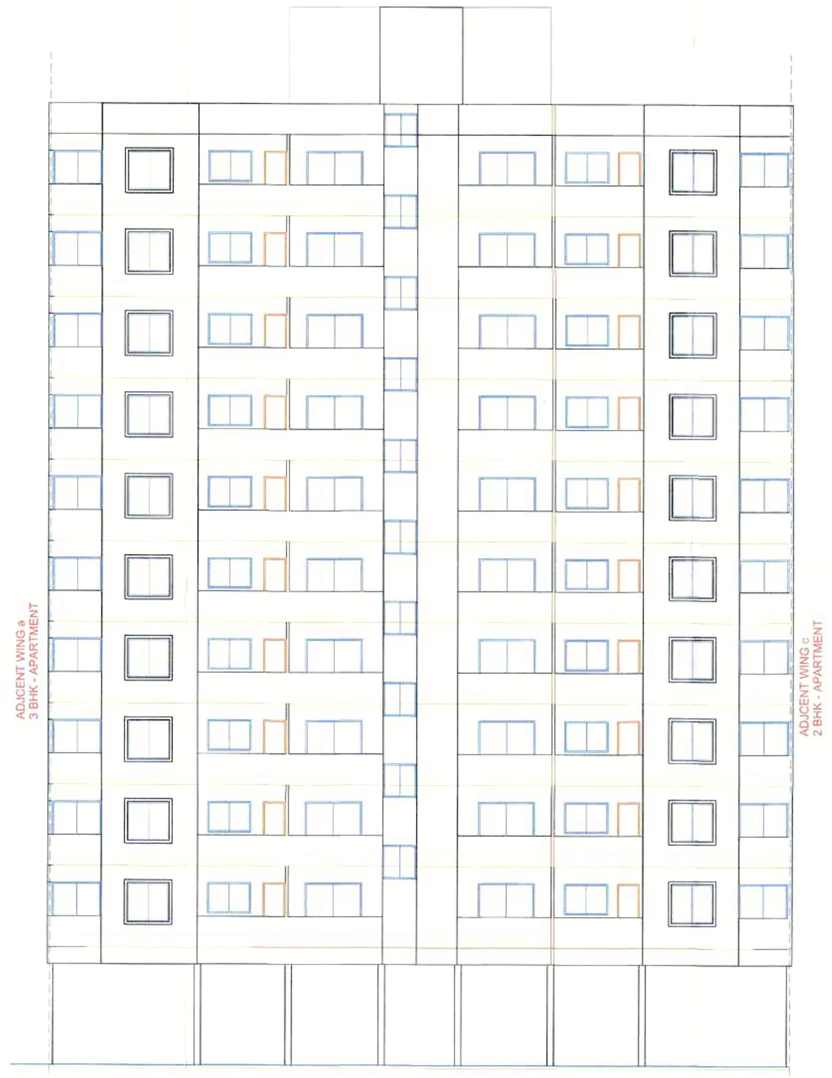

WEST SIDE ELEVATION WING - B
SCALE 1:100

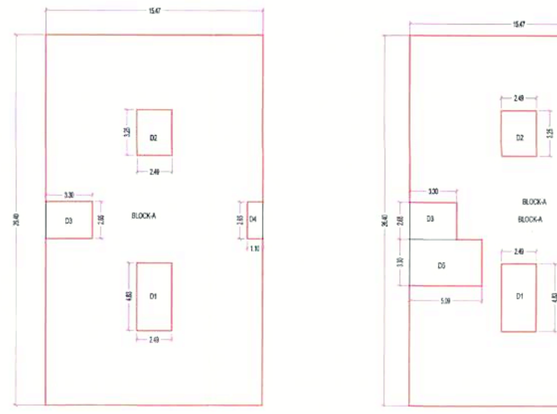

TYPICAL FIRST TO EIGHTH & TENTH FLOOR BLOCK PLAN
SCALE - 1:200

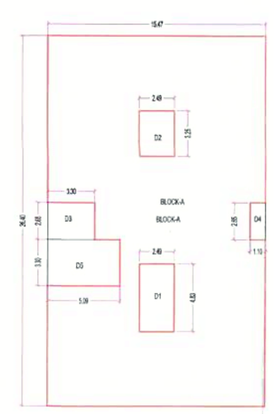

NINTH FLOOR BLOCK PLAN
SCALE - 1:200

BUILT UP AREA STATEMENT OF FIRST TO EIGHTH & TENTH FLOOR

	CALCULATION NO		DEDUCT AREA	
BLOCK A	15.47 x 26.40			408.40
D1	2.40 x 4.85	-	12.02	
D2	2.40 x 3.25	-	8.09	
D3	3.30 x 2.65	-	8.74	
D4	1.10 x 2.65	-	2.91	
TOTAL BUILT-UP AREA			31.75	376.64

BUILT UP AREA STATEMENT OF NINTH FLOOR

	CALCULATION NO		DEDUCT AREA	
				408.40
BLOCK A	15.47 x 26.40			
D1	2.40 x 4.85	-	12.02	
D2	2.40 x 3.25	-	8.69	
D3	3.30 x 2.65	-	8.74	
D4	1.10 x 2.65	-	2.91	
D5	5.09 x 3.30	-	16.79	
TOTAL BUILT-UP AREA			49.55	359.85

BUILT-UP AREA STATEMENT - B- WING

FLOOR	B.U.A.(SQ.M.)	TENAMENTS	
		1BHK	2 BHK
FIRST	376.64		4
SECOND	376.64		4
THIRD	376.64		4
FOURTH	376.64		4
FIFTH	376.64		4
SIXTH	376.64		4
SEVENTH	376.64		4
EIGHTH	376.64		4
NINTH	359.85	1	3
TENTH	376.64		4
TOTAL BUA	3749.61	1	39

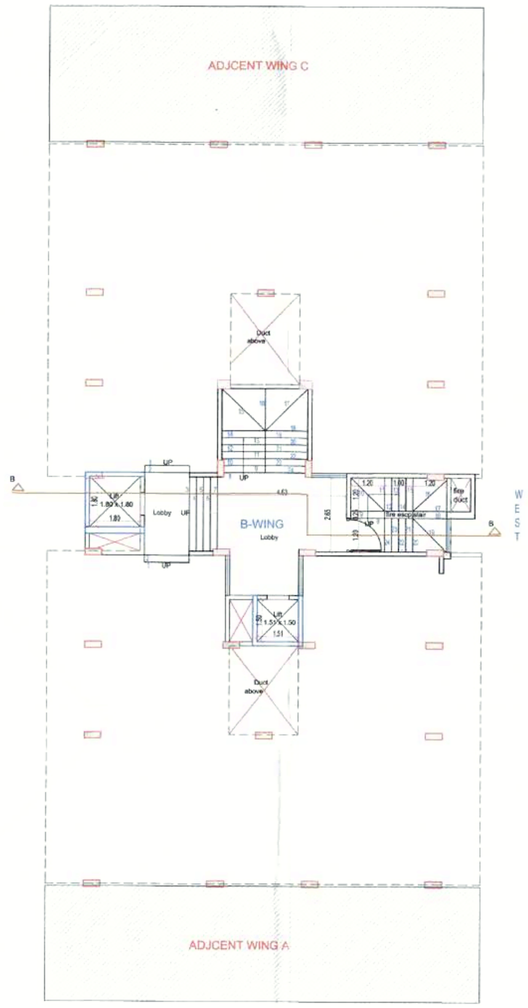
ADJCENT WING C
ADJCENT WING A
B-WING
Lobby
Duct above
Lobby
Lift 1.80 x 1.80
Lift 1.50 x 1.50
Duct above
Lift
Lift
Lift
Lift
Lobby
Lobby
Lobby

WING C - 2 BHK

PARKING FLOOR PLAN
SCALE 1:100

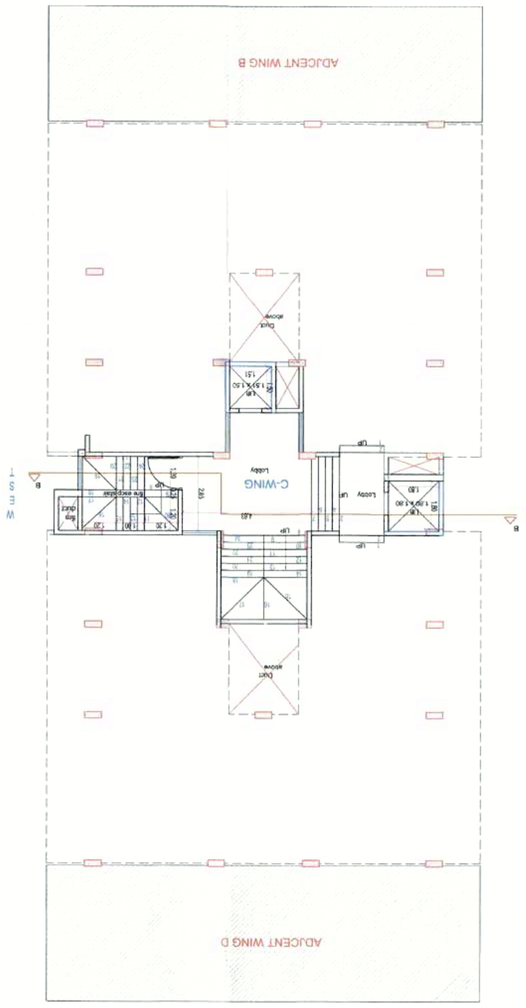

TYPICAL FIRST TO EIGHTH & TENTH FLOOR PLAN
SCALE 1:100

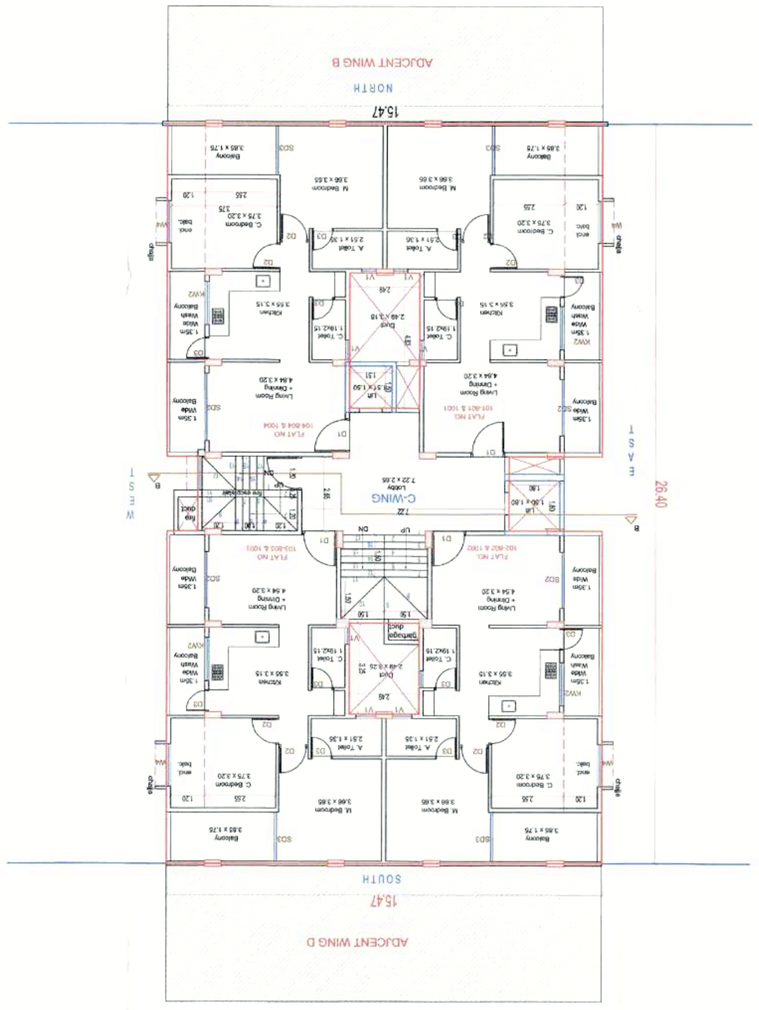

NINTH FLOOR PLAN
SCALE 1:100

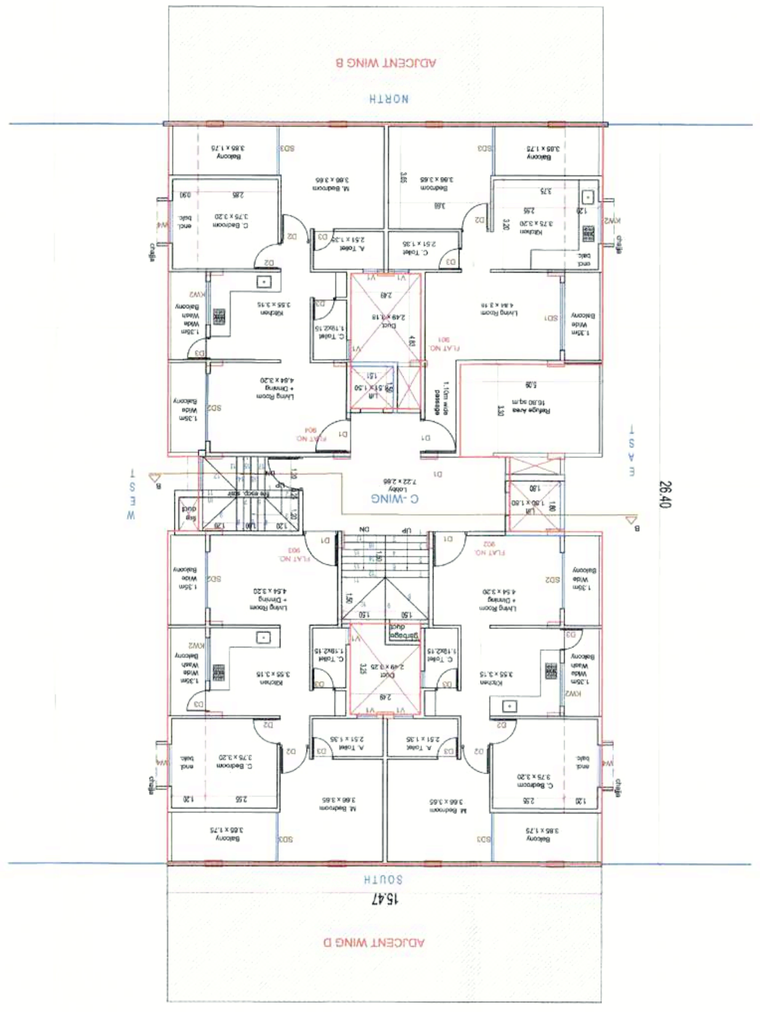

WEST SIDE ELEVATION WING - C
SCALE 1:100

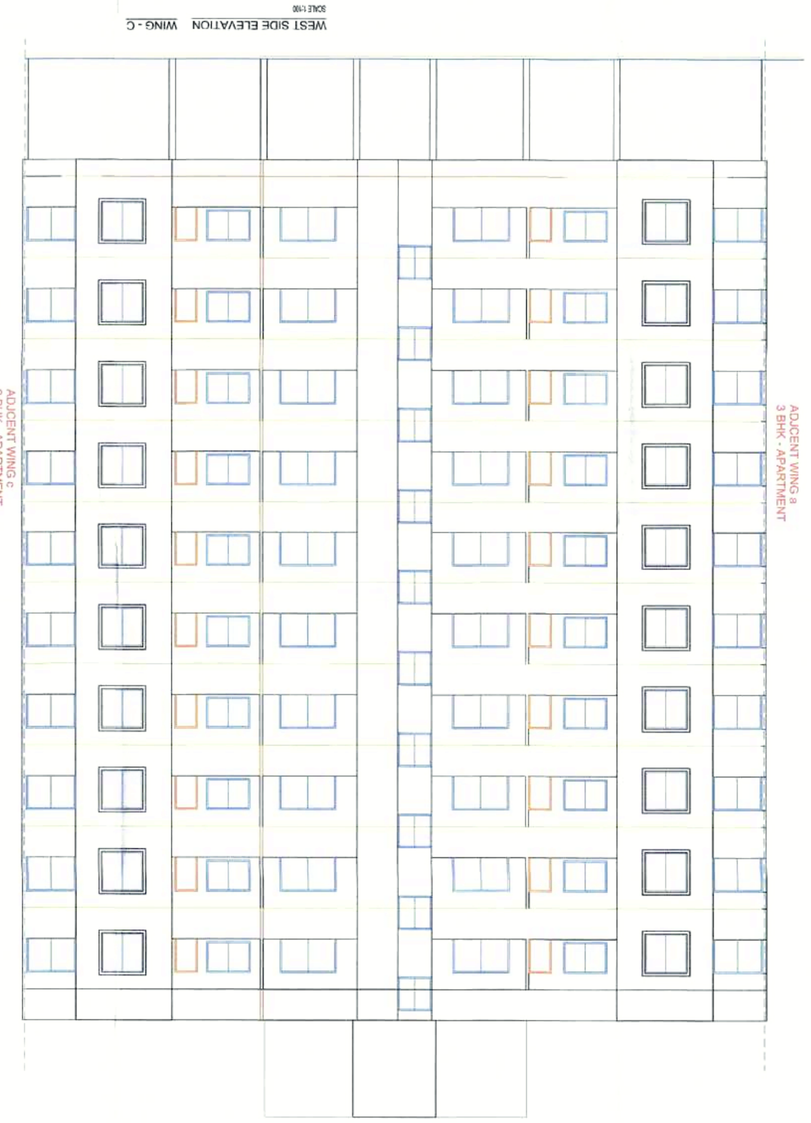

SECTION BB'
WING - C
SCALE 1:100

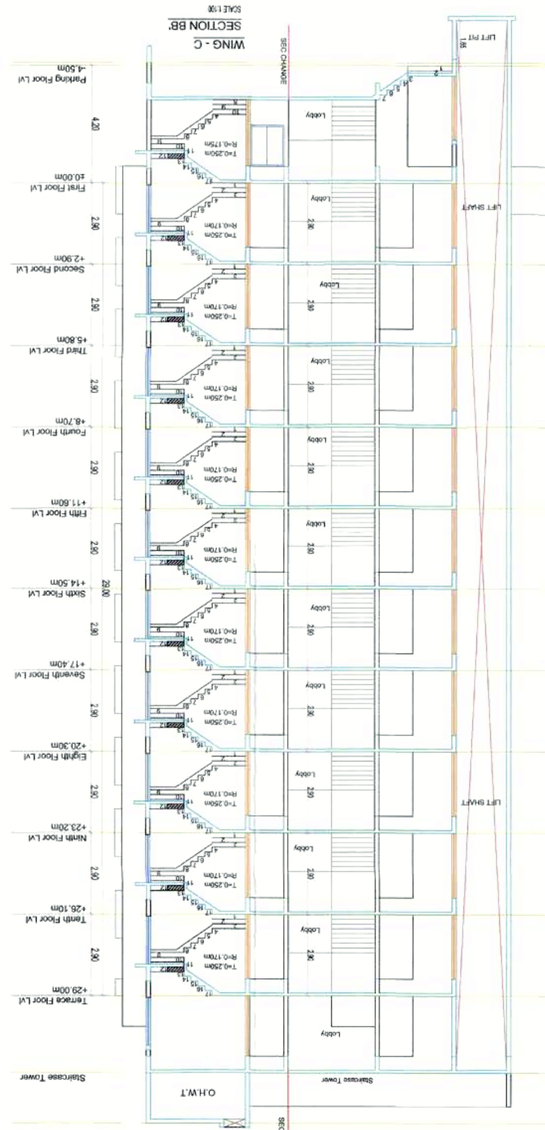

REFUSE AREA CALCULATION - C - WING

total no of occupants per tenement	= 7 no.
total no tenement	= 8 no.
occupant load	= (0.06 sq.mt. per occupant
required refuse area	= 8 x 0.06 x 7 = 16.80 sq.mt.

BUILT-UP AREA STATEMENT - C - WING

FLOOR	FLAT NO.	CARPET AREA STATEMENT	CARPET EQUIV.
FIRST TO EIGHTH & TENTH	201	C. Bedroom 3.75 x 3.20	12.00
		LIVING ROOM + DINING 4.64 x 3.20	14.85
		KITCHEN 3.35 x 3.15	10.55
		UTILITY 2.40 x 0.90	2.16
		DUCT 1.20 x 0.90	1.08
		BALCONY 3.85 x 1.75	6.73
		BALCONY 3.85 x 1.75	6.73
	202	M. Bedroom 3.66 x 3.65	13.36
		LIVING ROOM + DINING 4.64 x 3.20	14.85
		KITCHEN 3.35 x 3.15	10.55
		UTILITY 2.40 x 0.90	2.16
		DUCT 1.20 x 0.90	1.08
		BALCONY 3.85 x 1.75	6.73
		BALCONY 3.85 x 1.75	6.73
	203	C. Bedroom 3.75 x 3.20	12.00
		A. Toilet 2.15 x 1.35	2.90
		LIVING ROOM + DINING 4.64 x 3.20	14.85
		KITCHEN 3.35 x 3.15	10.55
		UTILITY 2.40 x 0.90	2.16
		DUCT 1.20 x 0.90	1.08
		BALCONY 3.85 x 1.75	6.73
		BALCONY 3.85 x 1.75	6.73
NINTH	901	M. Bedroom 3.66 x 3.65	13.36
		LIVING ROOM + DINING 4.64 x 3.20	14.85
		KITCHEN 3.35 x 3.15	10.55
		UTILITY 2.40 x 0.90	2.16
		DUCT 1.20 x 0.90	1.08
		BALCONY 3.85 x 1.75	6.73
		BALCONY 3.85 x 1.75	6.73
	902	C. Bedroom 3.75 x 3.20	12.00
		A. Toilet 2.15 x 1.35	2.90
		LIVING ROOM + DINING 4.64 x 3.20	14.85
		KITCHEN 3.35 x 3.15	10.55
		UTILITY 2.40 x 0.90	2.16
		DUCT 1.20 x 0.90	1.08
		BALCONY 3.85 x 1.75	6.73
		BALCONY 3.85 x 1.75	6.73
	903	M. Bedroom 3.66 x 3.65	13.36
		LIVING ROOM + DINING 4.64 x 3.20	14.85
		KITCHEN 3.35 x 3.15	10.55
		UTILITY 2.40 x 0.90	2.16
		DUCT 1.20 x 0.90	1.08
		BALCONY 3.85 x 1.75	6.73
		BALCONY 3.85 x 1.75	6.73

BUILT-UP AREA STATEMENT OF FIRST TO EIGHTH & TENTH FLOOR

CALCULATION NO.	DESCRIPT.	AREA	
BLOCK A	SLAB		668.40
01	2.49 x 4.65	- 12.00	
02	2.49 x 1.35	- 6.34	
03	1.50 x 2.65	- 2.91	
04	1.10 x 2.65	- 2.91	
TOTAL BUILT-UP AREA		21.29	728.94

BUILT-UP AREA STATEMENT OF NINTH FLOOR

CALCULATION NO.	DESCRIPT.	AREA	
BLOCK A	SLAB		668.40
01	2.49 x 4.65	- 12.00	
02	2.49 x 1.35	- 6.89	
03	1.50 x 2.65	- 3.74	
04	1.10 x 2.65	- 2.91	
05	5.50 x 1.30	- 16.79	
TOTAL BUILT-UP AREA		48.55	728.94

BUILT-UP AREA STATEMENT - C - WING

FLOOR	BLK/FLOW.	TENEMENTS	
FIRST	3.66 x 3.64		4
SECOND	3.66 x 3.64		4
THIRD	3.66 x 3.64		4
FOURTH	3.66 x 3.64		4
FIFTH	3.66 x 3.64		4
SIXTH	3.66 x 3.64		4
SEVENTH	3.66 x 3.64		4
EIGHTH	3.66 x 3.64		4
NINTH	3.66 x 3.64	1	3
TENTH	3.66 x 3.64		4
TOTAL B.U.A	218.61	1	39

NINTH FLOOR BLOCK PLAN
SCALE - 1:200

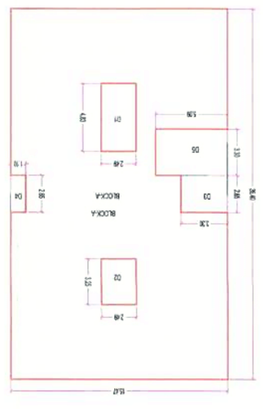

TYPICAL FIRST TO EIGHTH & TENTH FLOOR BLOCK PLAN
SCALE - 1:200

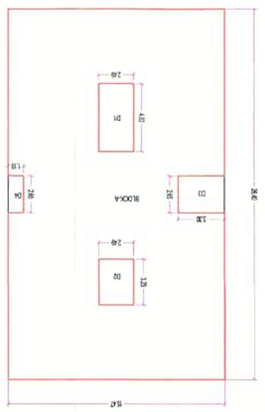

FLOOR	CARPET AREA STATEMENT	
	FLAT NO.	CARPET EQUIV.
NINTH	901	92.91
	902	82.83
	903	94.13

FLOOR	CARPET AREA STATEMENT	C - WING
	FLAT NO.	CARPET EQUIV.
FIRST TO EIGHTH & TENTH	201	94.13
	202	82.83
	203	92.91

PLOT BOUNDARY	—	
PROP. WORK	—	

REFERENCE	NORTH

TITLE

SUBMISSION DRAWING
OF GROUP HOUSING SCHEME
ON PLOT S.NO. -27 / P
SITUATED AT SHAHANOORWADI
FOR - SHREE TRILOK SINGH JABINDA

ARCHITECT'S SIGN	OWNER'S SIGN

ARCHITECT

MANGGAL DESIGN

AR Pramod Vilhoda Mahale.

FIRST FLOOR, OFFICE NO.- 16, SPACE CLIMBAX
NEAR SUTGIRNI CHOWK, AURANGABAD

9096C-800000/8, MAIL = mahale.pramod@gmail.com

SCALE	DATE	DRG. NO.	JOB. NO.	DRAWN BY.
1:100 , 1:200 , 1:500	-	-		

SUBMISSION PLAN

STAMP OF APPROVAL

4/6