


अर्जदार यांची प्रत

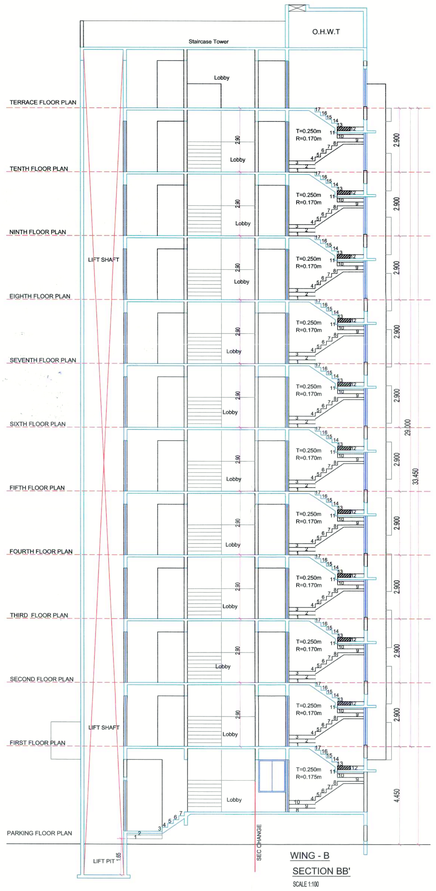


WING - B
SECTION BB'
SCALE 1:100

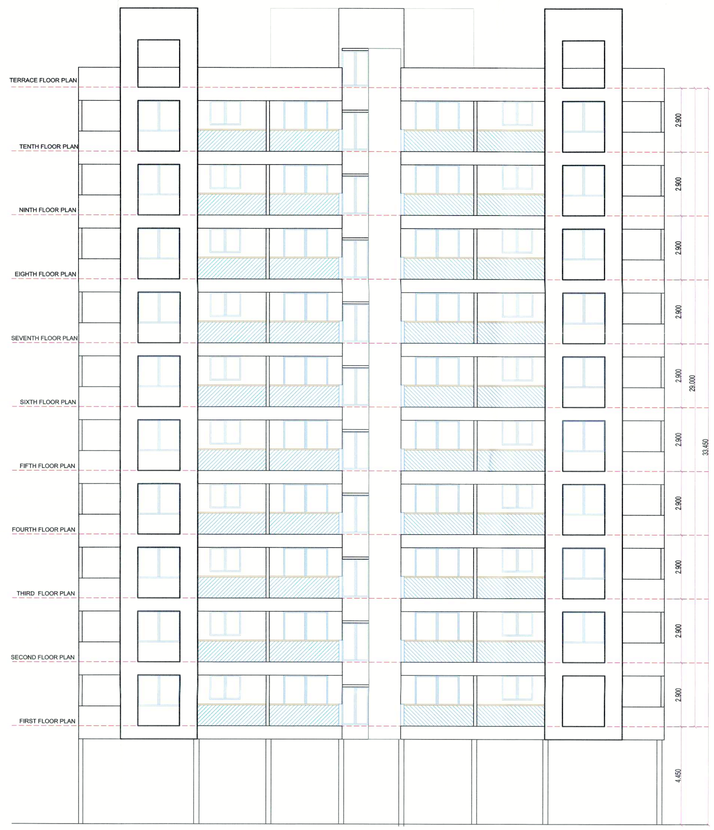


WEST SIDE ELEVATION WING - B
SCALE 1:100

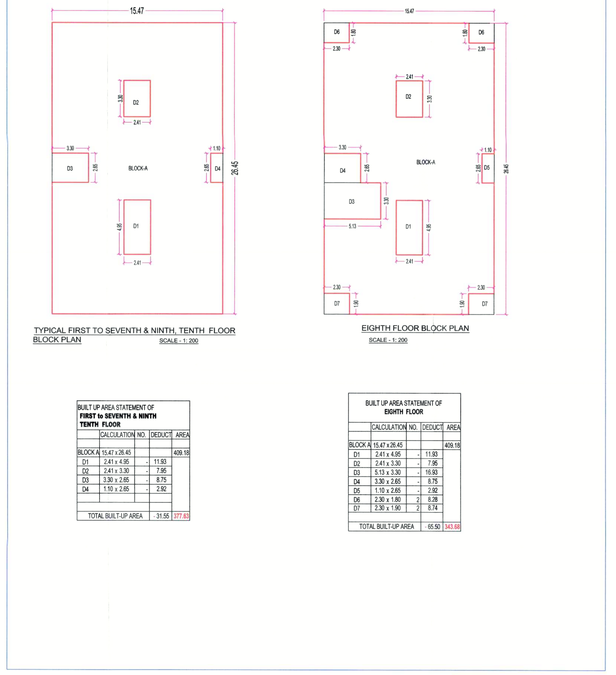


TYPICAL FIRST TO SEVENTH & NINTH, TENTH FLOOR BLOCK PLAN
SCALE - 1: 200




EIGHTH FLOOR BLOCK PLAN
SCALE - 1: 200

BUILT UP AREA STATEMENT OF
**FIRST to SEVENTH & NINTH TENTH FLOOR**

| | CALCULATION NO. | | DEDUCT | AREA |
|---|---|---|---|---|
| BLOCK A | 15.47 x 26.45 | | | 409.18 |
| D1 | 2.41 x 4.95 | - | 11.93 | |
| D2 | 2.41 x 3.30 | - | 7.95 | |
| D3 | 3.30 x 2.65 | - | 8.75 | |
| D4 | 1.10 x 2.65 | - | 2.92 | |
| | | | | |
| TOTAL BUILT-UP AREA | | | 31.55 | 377.63 |

BUILT UP AREA STATEMENT OF
**EIGHTH FLOOR**

| | CALCULATION NO. | | DEDUCT | AREA |
|---|---|---|---|---|
| BLOCK A | 15.47 x 26.45 | | | 409.18 |
| D1 | 2.41 x 4.95 | - | 11.93 | |
| D2 | 2.41 x 3.30 | - | 7.95 | |
| D3 | 5.13 x 3.30 | - | 16.93 | |
| D4 | 3.30 x 2.65 | - | 8.75 | |
| D5 | 1.10 x 2.65 | - | 2.92 | |
| D6 | 2.30 x 1.80 | 2 | 8.28 | |
| D7 | 2.30 x 1.90 | 2 | 8.74 | |
| | | | | |
| TOTAL BUILT-UP AREA | | | 65.50 | 343.68 |

BUILT-UP AREA STATEMENT -


| FLOOR | B.U.A.(SQ.M.) | TENAMENTS | |
|---|---|---|---|
| | | 1BHK | 2 BHK |
| FIRST | 377.63 | | 4 |
| SECOND | 377.63 | | 4 |
| THIRD | 377.63 | | 4 |
| FOURTH | 377.63 | | 4 |
| FIFTH | 377.63 | | 4 |
| SIXTH | 377.63 | | 4 |
| SEVENTH | 377.63 | | 4 |
| EIGHTH | 343.68 | 1 | 3 |
| NINTH | 377.63 | | 4 |
| TENTH | 377.63 | | 4 |
| | | | |
| TOTAL B.U.A | 3742.35 | 1 | 39 |

CARPET AREA INCLUDING ENCLOSED BALCONY STATEMENT


| FLOOR | FLAT NO. | CARPET ( SQ.M.) |
|---|---|---|
| FIRST,SECOND THIRD, FOURTH FIFTH,SIXTH, SEVENTH,NINTH & TENTH | 101,201,301,401 501 ,601,701,801 & 1001 | 64.13 |
| | 102,202,302,402 502 ,602,702,802 & 1002 | 63.13 |
| | 103,203,303,403 503 ,603,703,803 & 1003 | 63.13 |
| | 104,,204,304,404 504 ,604,704,804 & 1004 | 64.13 |

CARPET AREA STATEMENT


| FLOOR | FLAT NO | CARPET ( SQ.M.) |
|---|---|---|
| EIGHTH | 801 | 50.81 |
| | 802 | 63.13 |
| | 803 | 63.13 |
| | 804 | 64.13 |

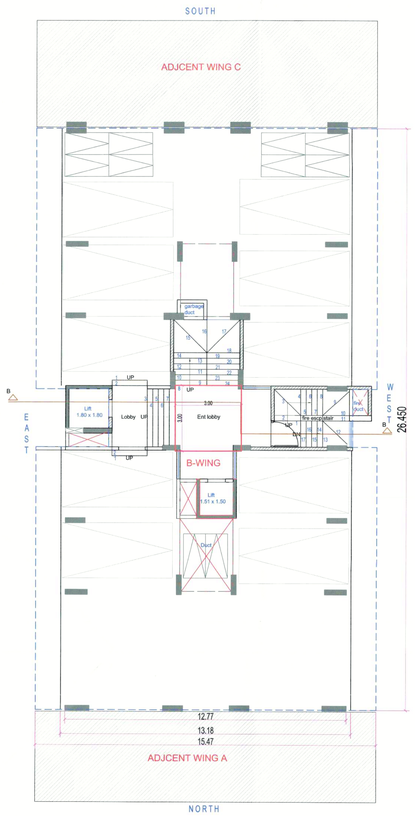


PARKING FLOOR PLAN
SCALE 1:100

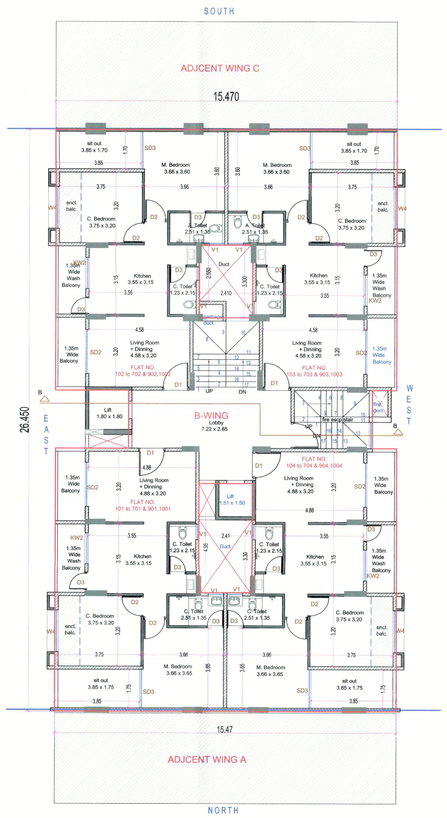


TYPICAL FIRST TO SEVENTH & NINTH, TENTH FLOOR
SCALE 1:100

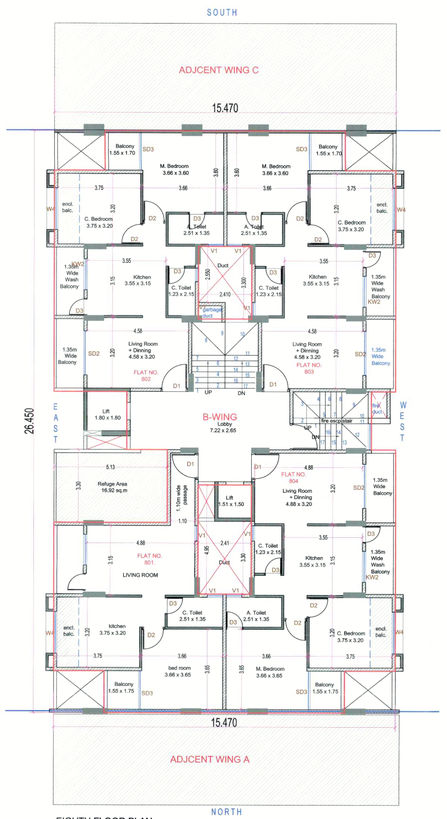


EIGHTH FLOOR PLAN
SCALE 1:100

WING - B

STAMP OF APPROVAL 3 / 5

Approved as ammended in.....Colour Subject to the Conditions mentioned this office Building Permit No. ...CE/.../2024-25
Date : 12/04/2024
DY.ENGINEER
Town Planning
Municipal Corporation
Chhatrapati Sambhajinagar
O.C. Signed By D.D.T.P.

| REFERENCE | NORTH |
|---|---|
| PLOT BOUNDRY | |
| PROP. WORK | |
| TITLE.. | |

SUBMISSION DRAWING
OF GROUP HOUSING SCHEME
ON PLOT S.NO. - 27 / P
SITUATED AT **SHAHANOORWADI**
**FOR - SHREE TRILOK SINGH JABINDA**

| ARCHITECT'S SIGN | OWNER'S SIGN |
|---|---|

MANGGAL DESIGN
Ar.Pramod Vithoba Narale.
narale.pramod08@gmail.com
M.ARCH(CA)(IT)(USA)(UK)

ARCHITECT

| | |
|---|---|
| | MANGGAL DESIGN |
| | AR. Pramod Vithoba Narale. |
| | OFFICE NO - 605 , VASTU ELITE , BEED BY PASS , |
| | MAIL = narale.pramod08@gmail.com |

| SCALE | DATE | DRG. NO. | JOB NO. | DRAWN BY... |
|---|---|---|---|---|
| 1:100 , 1:200 ,1:500 | - - | | | |

SUBMISSION PLAN