

BUILT UP AREA STATEMENT OF FIRST FLOOR				
	CALCULATION NO.		DEDUCT	AREA
BLOCK - 2	28.82 X 34.35	0.5		494.98
D1	0.50 X 0.60	0.5	0.15	
D2	0.77 X 1.56	0.5	0.60	
D3	1.73 X 2.67	0.5	2.30	
D4	0.50 X 8.56		4.28	
D5	1.70 X 1.95		3.31	
D6	1.00 X 40.07		40.07	
D7	1.70 X 1.63		2.77	
D8	1.39 X 1.16	0.5	0.80	
D9	1.39 X 3.74		5.20	
D10	4.01 X 4.77	0.5	9.56	
D11	1.31 X 0.64	0.5	0.42	
TOTAL BUILT-UP AREA			- 69.46	425.52

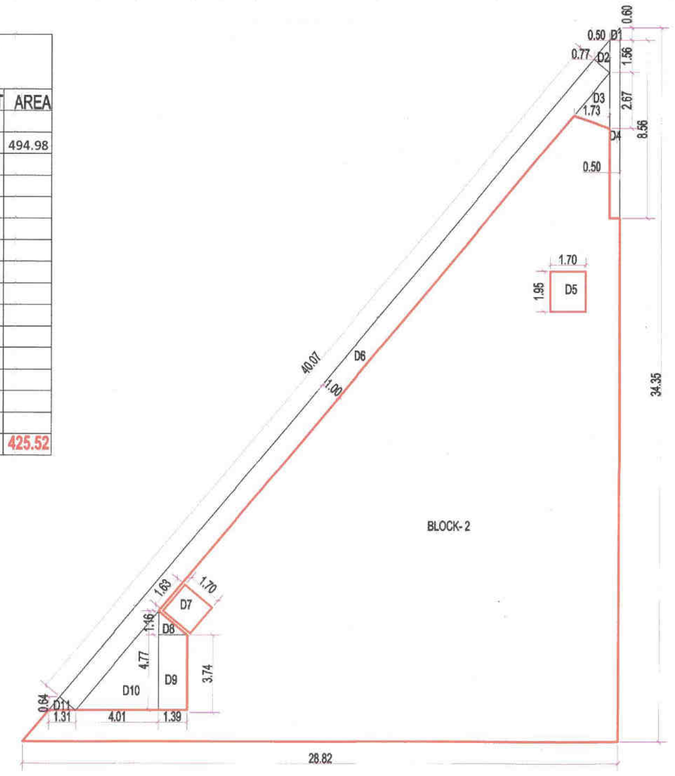

FIRST FLOOR BLOCK PLAN
SCALE - 1: 200


CARPET AREA STATEMENT FIRST FLOOR		
FLOOR	FLAT NO	CARPET (SQ.M.)
GROUND	SHOP-1	25.62
	SHOP-2	45.06
	SHOP-3	46.36
	SHOP-4	46.36
	SHOP-5	46.36
	SHOP-6	42.85
	SHOP-7	32.26
	TOTAL	284.87

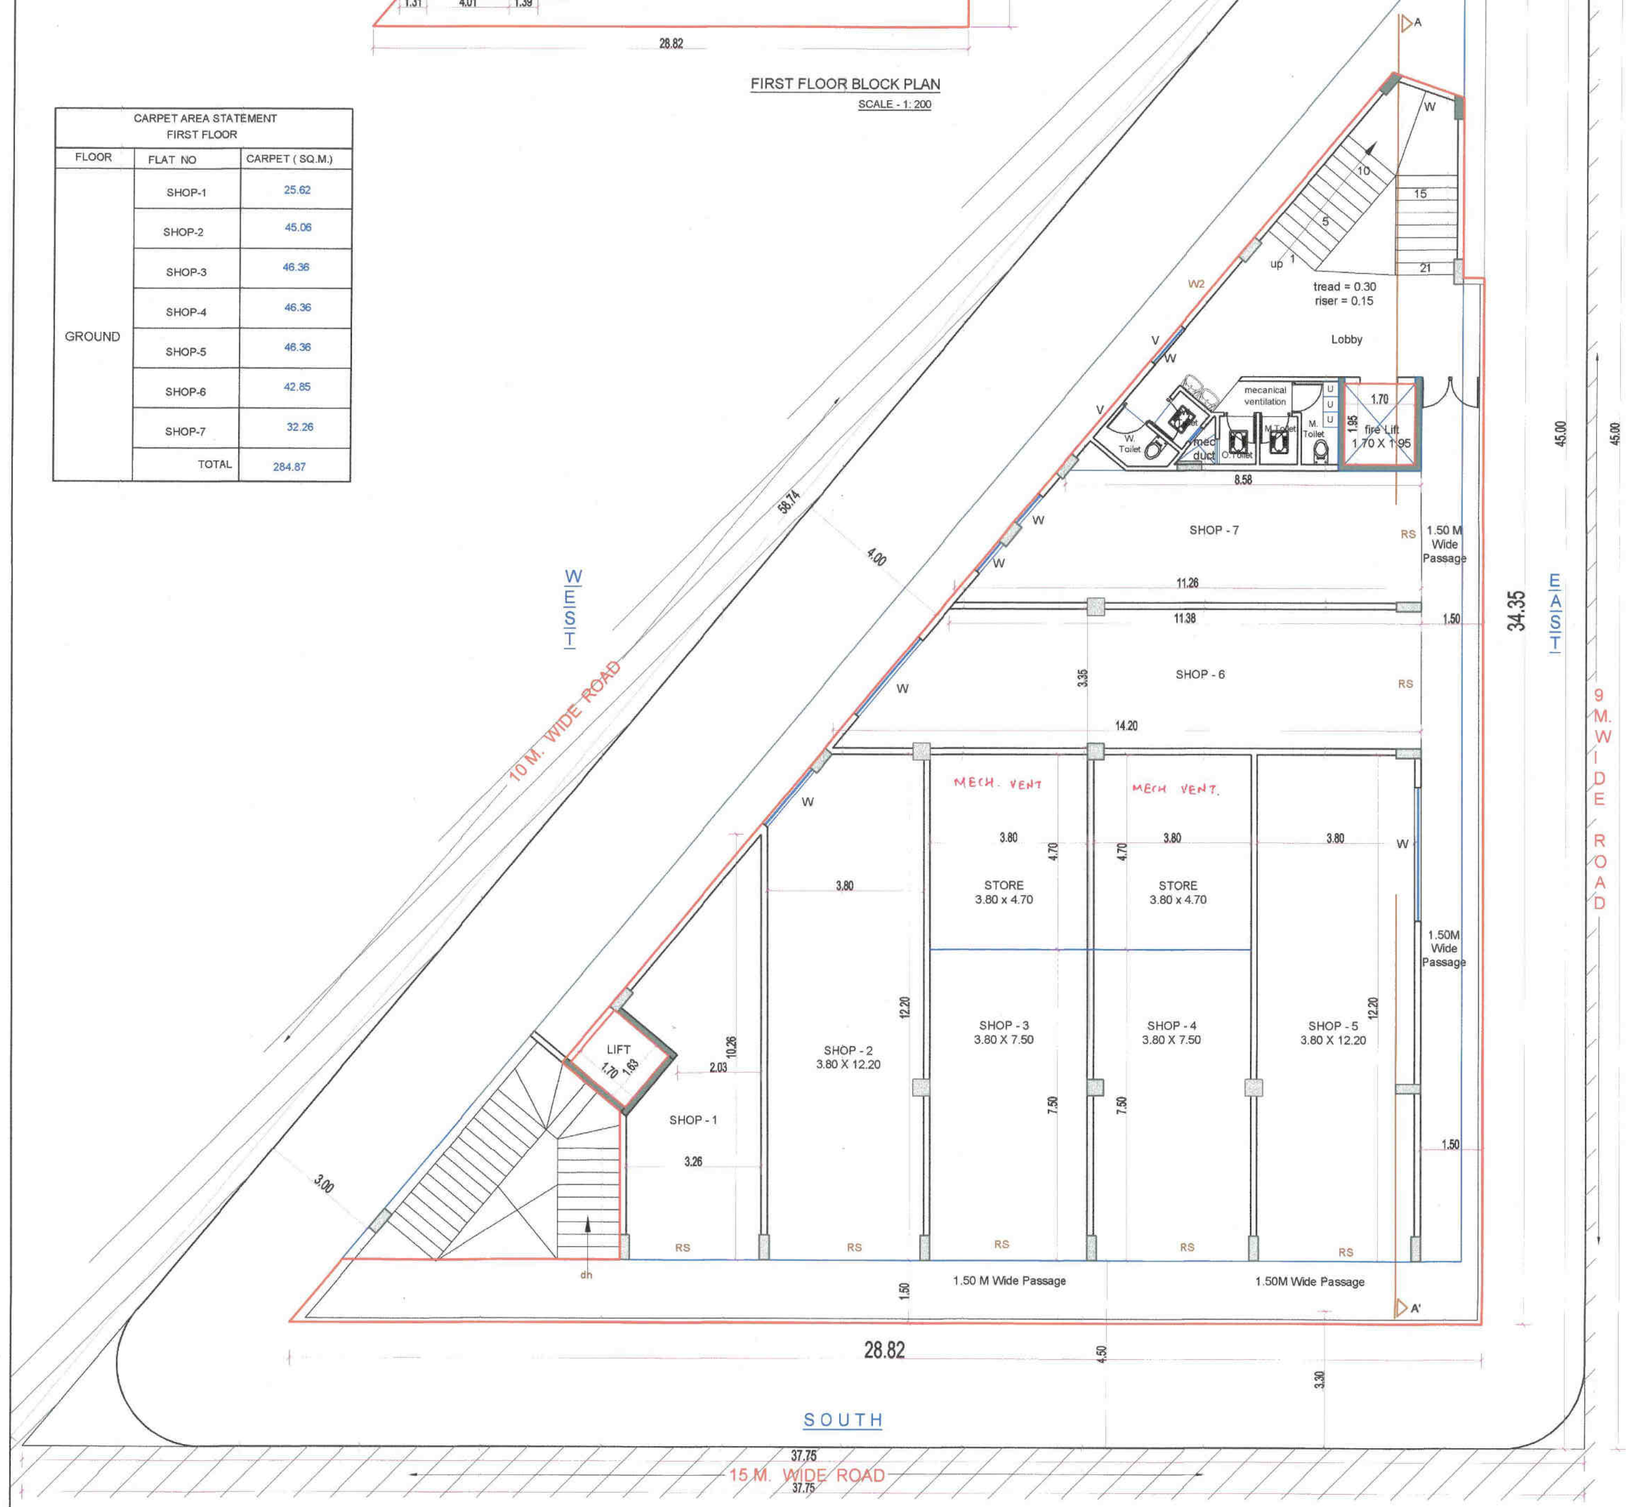

FIRST FLOOR PLAN
SCALE - 1: 100


North

BUILT UP AREA STATEMENT OF SECOND FLOOR				
	CALCULATION NO.		DEDUCT	AREA
BLOCK - 2	27.71 X 33.03	0.5		457.63
D1	1.15 x 2.33	0.5	1.34	
D2	1.73 x 2.67	0.5	2.31	
D3	1.70 x 1.95		3.31	
D4	1.00 x 21.15		21.15	
D5	1.50 x 25.59		38.38	
D6	4.19 x 5.00	0.5	10.47	
D7	6.64 x 4.96		32.93	
D8	3.97 x 1.86	0.5	3.69	
D10	2.56 x 1.28	0.5	1.63	
D11	1.74 x 2.08	0.5	1.80	
D12	7.07 x 0.50		3.53	
D13	0.42 x 0.50	0.5	0.21	
D14	1.63 x 1.70		2.77	
TOTAL BUILT-UP AREA			- 123.52	334.11

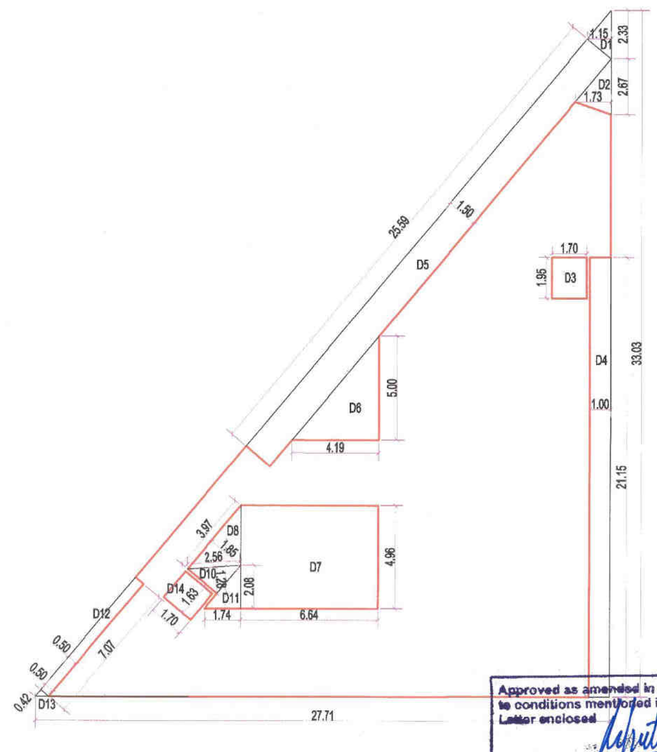

Approved as amended in red subject to conditions mentioned in this office Letter enclosed.
Vide No. 7222(BP)/513
Dt. 13/04/2022
Additional Town Planning Officer
I/c CIDCO, West Aurangabad.

CARPET AREA STATEMENT SECOND FLOOR		
FLOOR	FLAT NO	CARPET (SQ.M.)
FIFTH	OFFICE- 201	23.00
	OFFICE- 202	26.46
	OFFICE- 203	31.14
	OFFICE- 204	30.55
	OFFICE- 205	31.14
	OFFICE- 206	35.97
	TOTAL	178.26

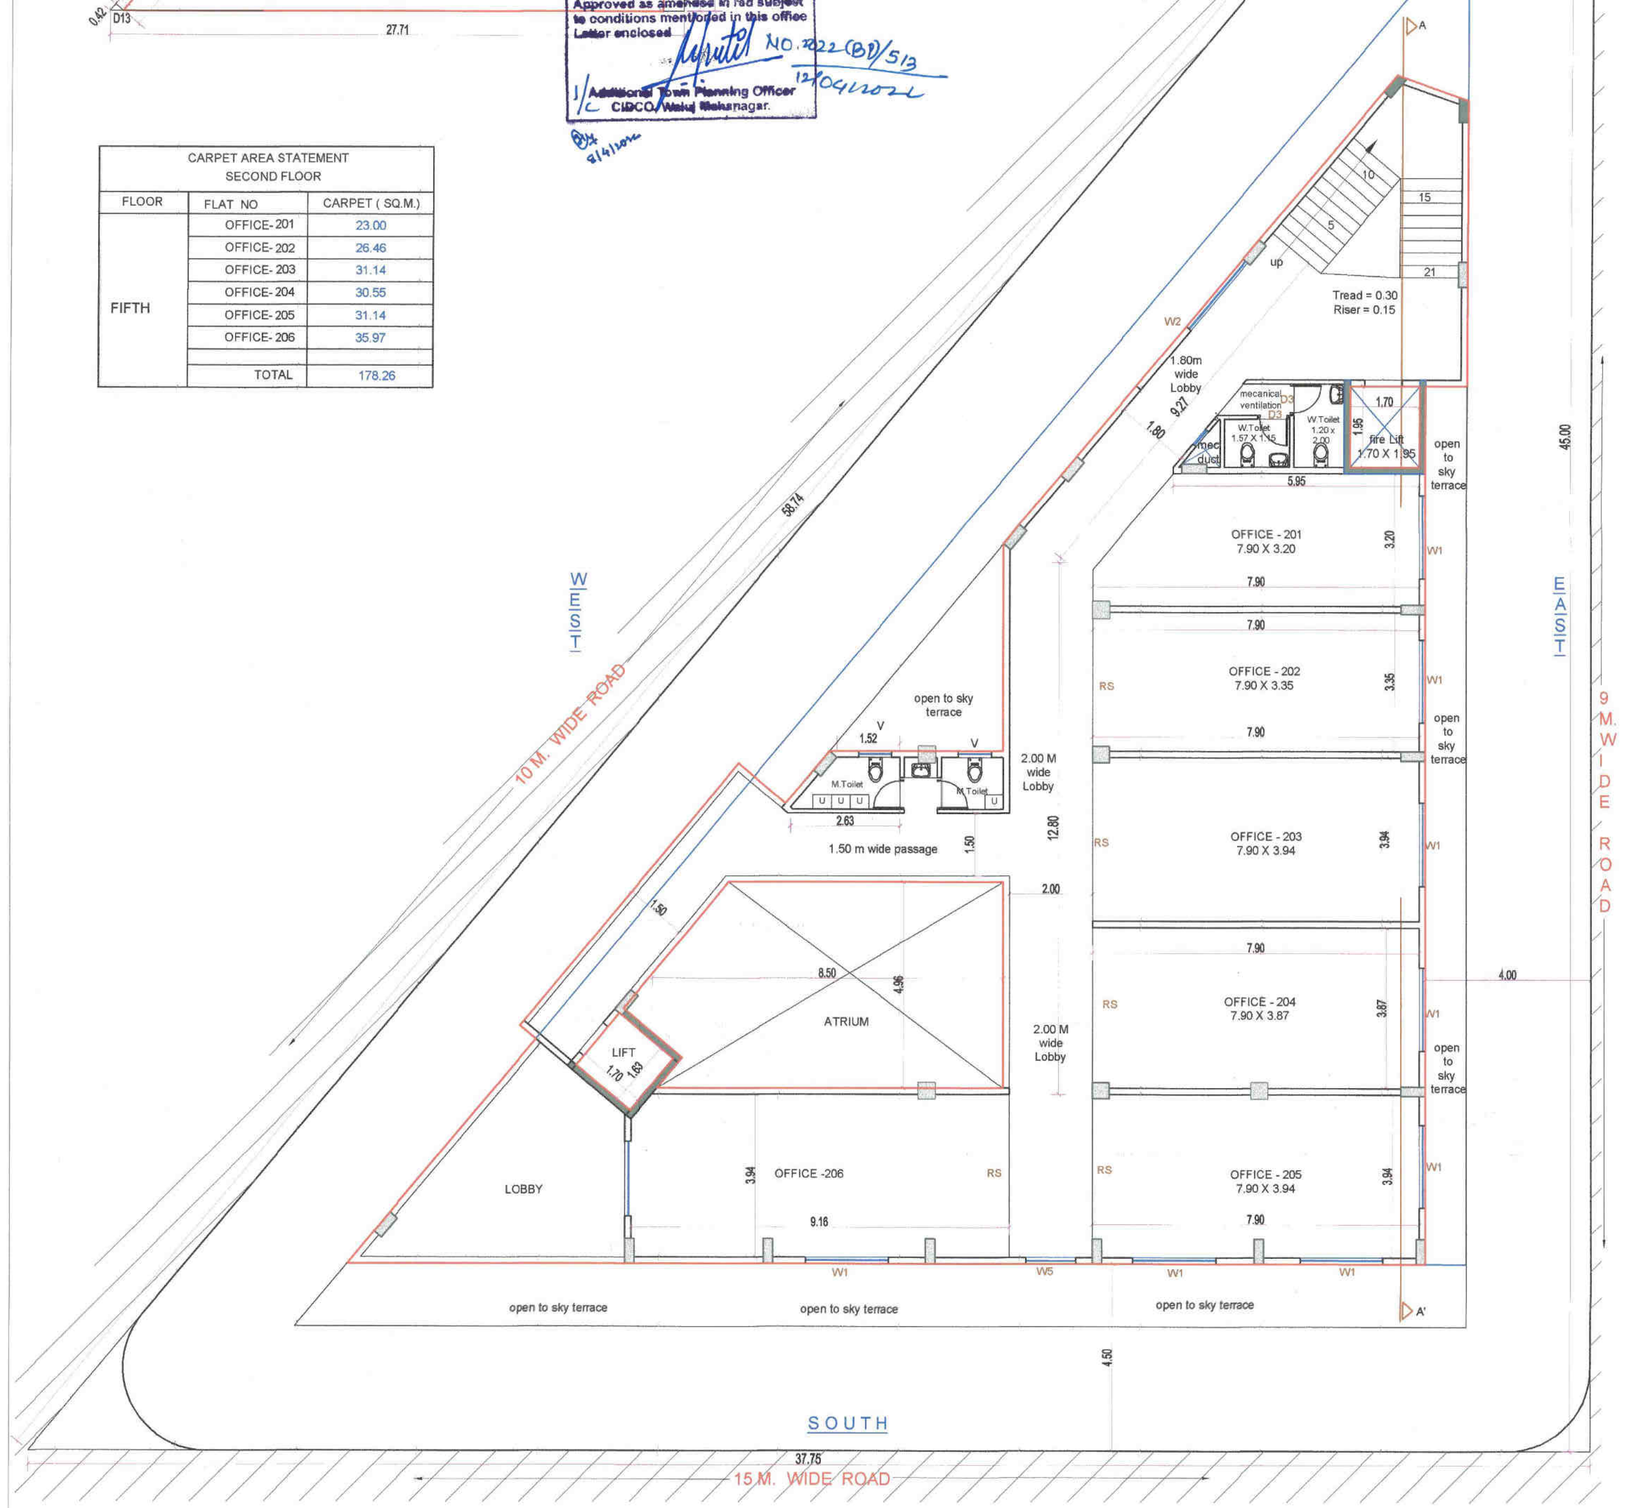

SECOND FLOOR PLAN
SCALE - 1: 100

North

STAMP OF APPROVAL

2 / 3

REFERENCE	NORTH
PLOT BOUNDRY	
PROP. WORK	

TITLE...

SUBMISSION DRAWING
OF BUSINESS BUILDING AT
ON PLOT NO (A) BEARING GUT NO.- 183 (P)
SITUATED AT **TISGAON** NAGAR - 1
AT , AURANGABAD

FOR :-
M/S BUSINESS TRIANGLE TROUGH ' ITS PARTNERS
DHIRAJ KESHAVJI PATEL & OTHERS, 5

ARCHITECT'S SIGN	OWNER'S SIGN

ARCHITECT

MANGGAL DESIGN
AR. Pramod Vithoba Narale.
FIRST FLOOR , OFFICE NO - 16 , SPACE OLYMPIA
NEAR SUTGIRNI CHOWK , AURANGABAD
MAIL = narale.pramod28@gmail.com

SCALE	DATE	DRG. NO.	JOB NO.	DEALT BY...
1:100 , 1:200 ,1:500	17- 01- 22			ANUP VYAS

SUBMISSION PLAN