
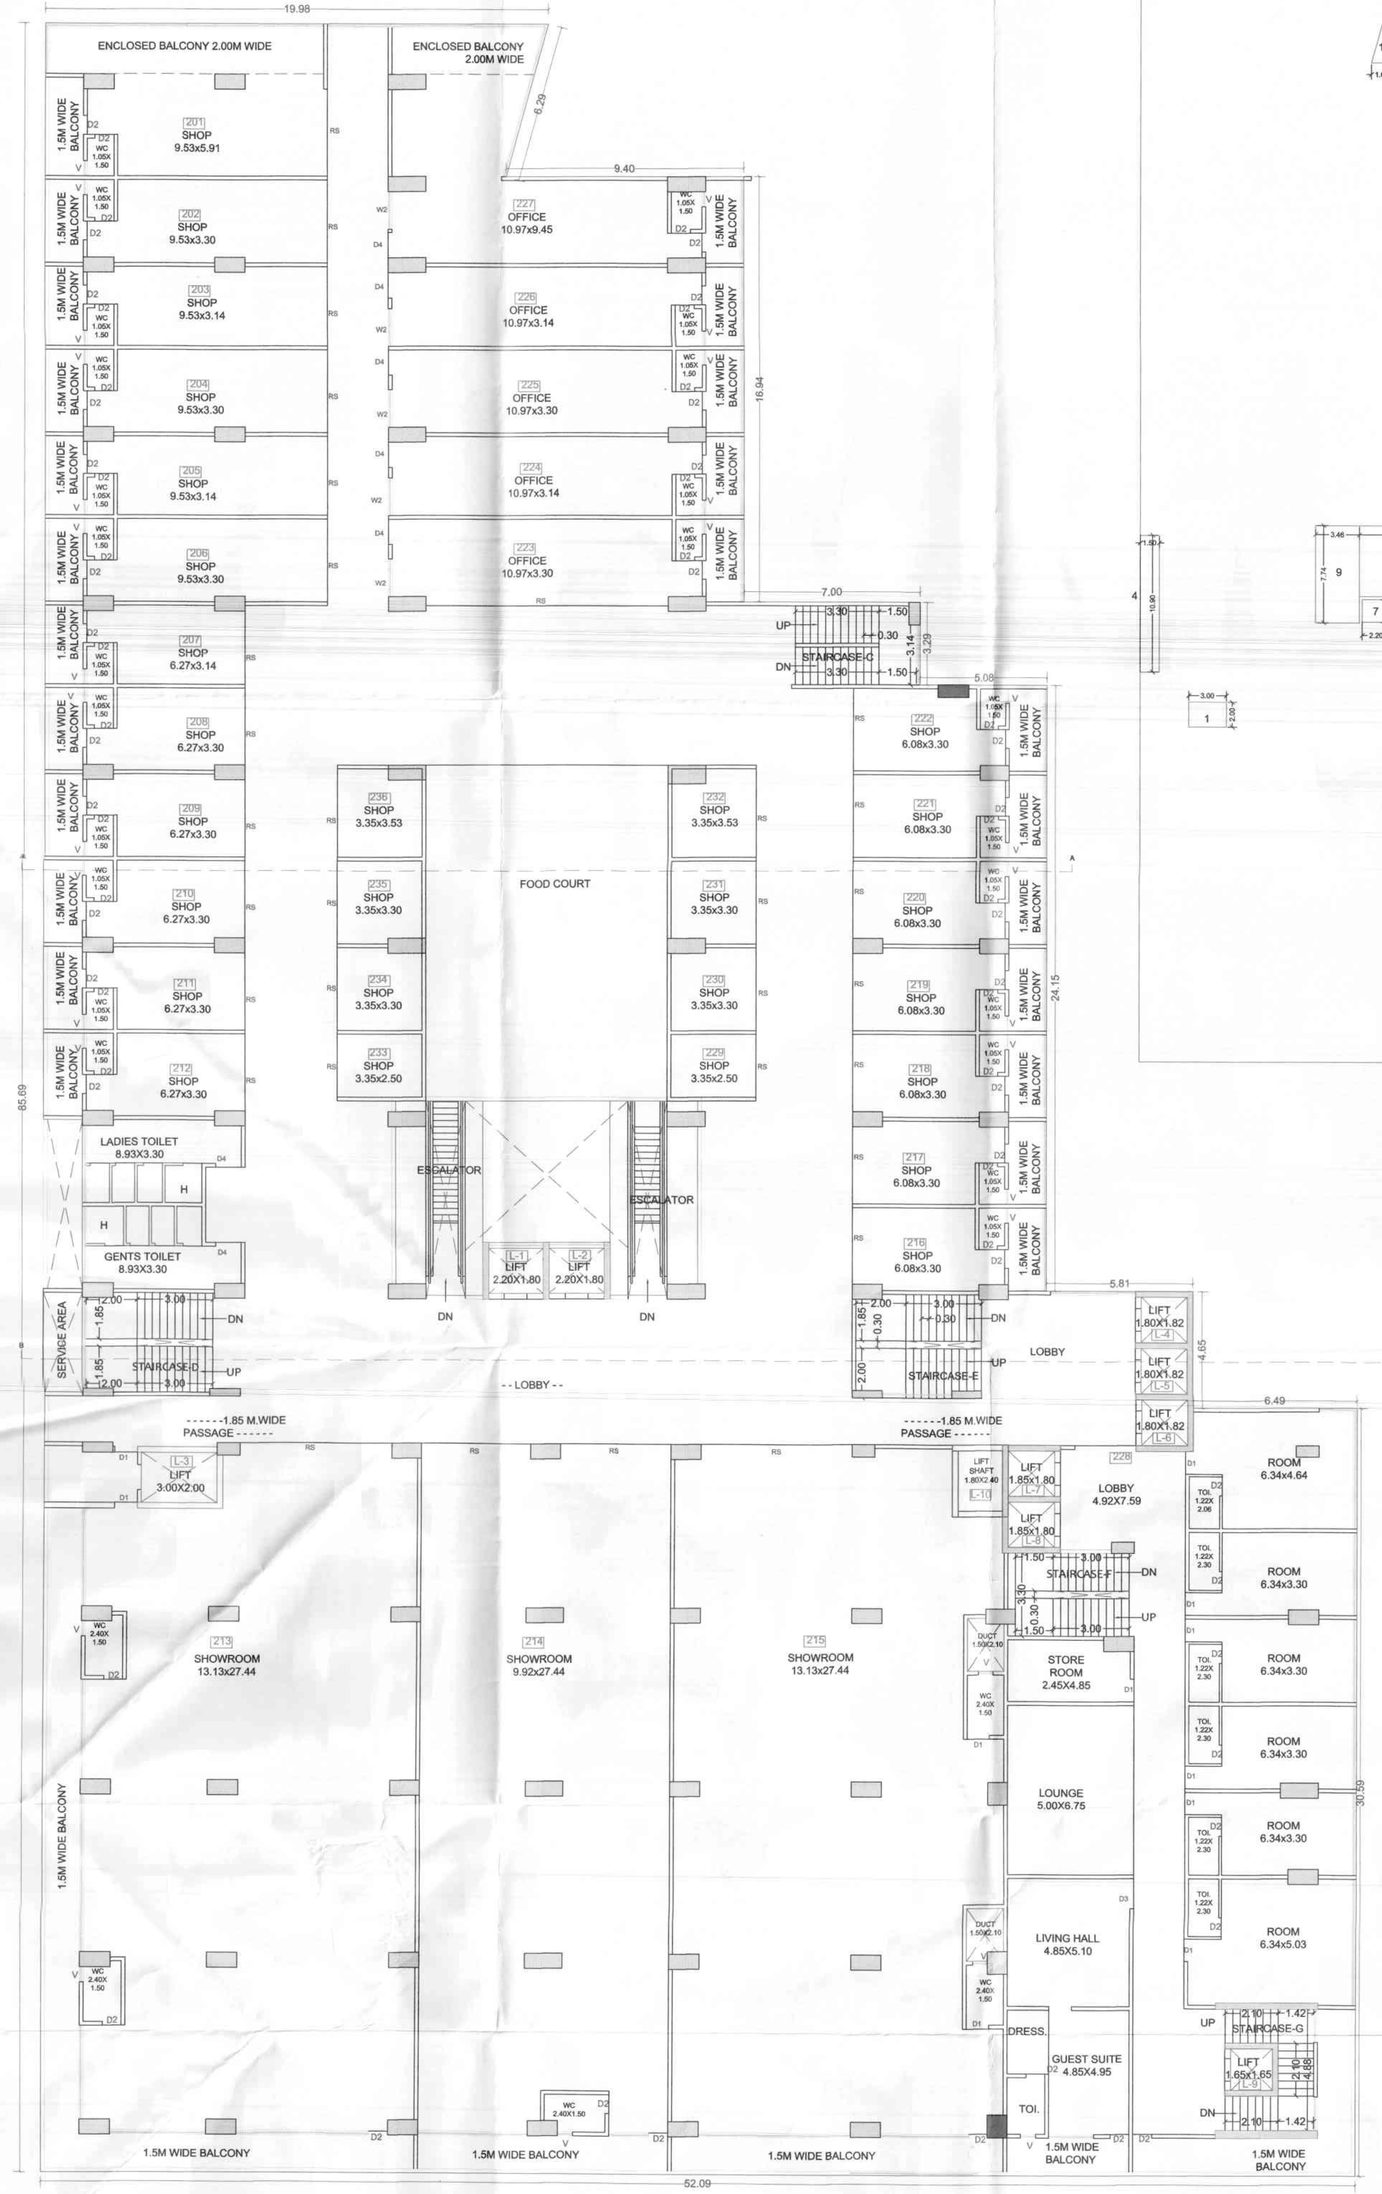



SECOND FLOOR PLAN
SAFFRON LANDMARK
SCALE 1:100

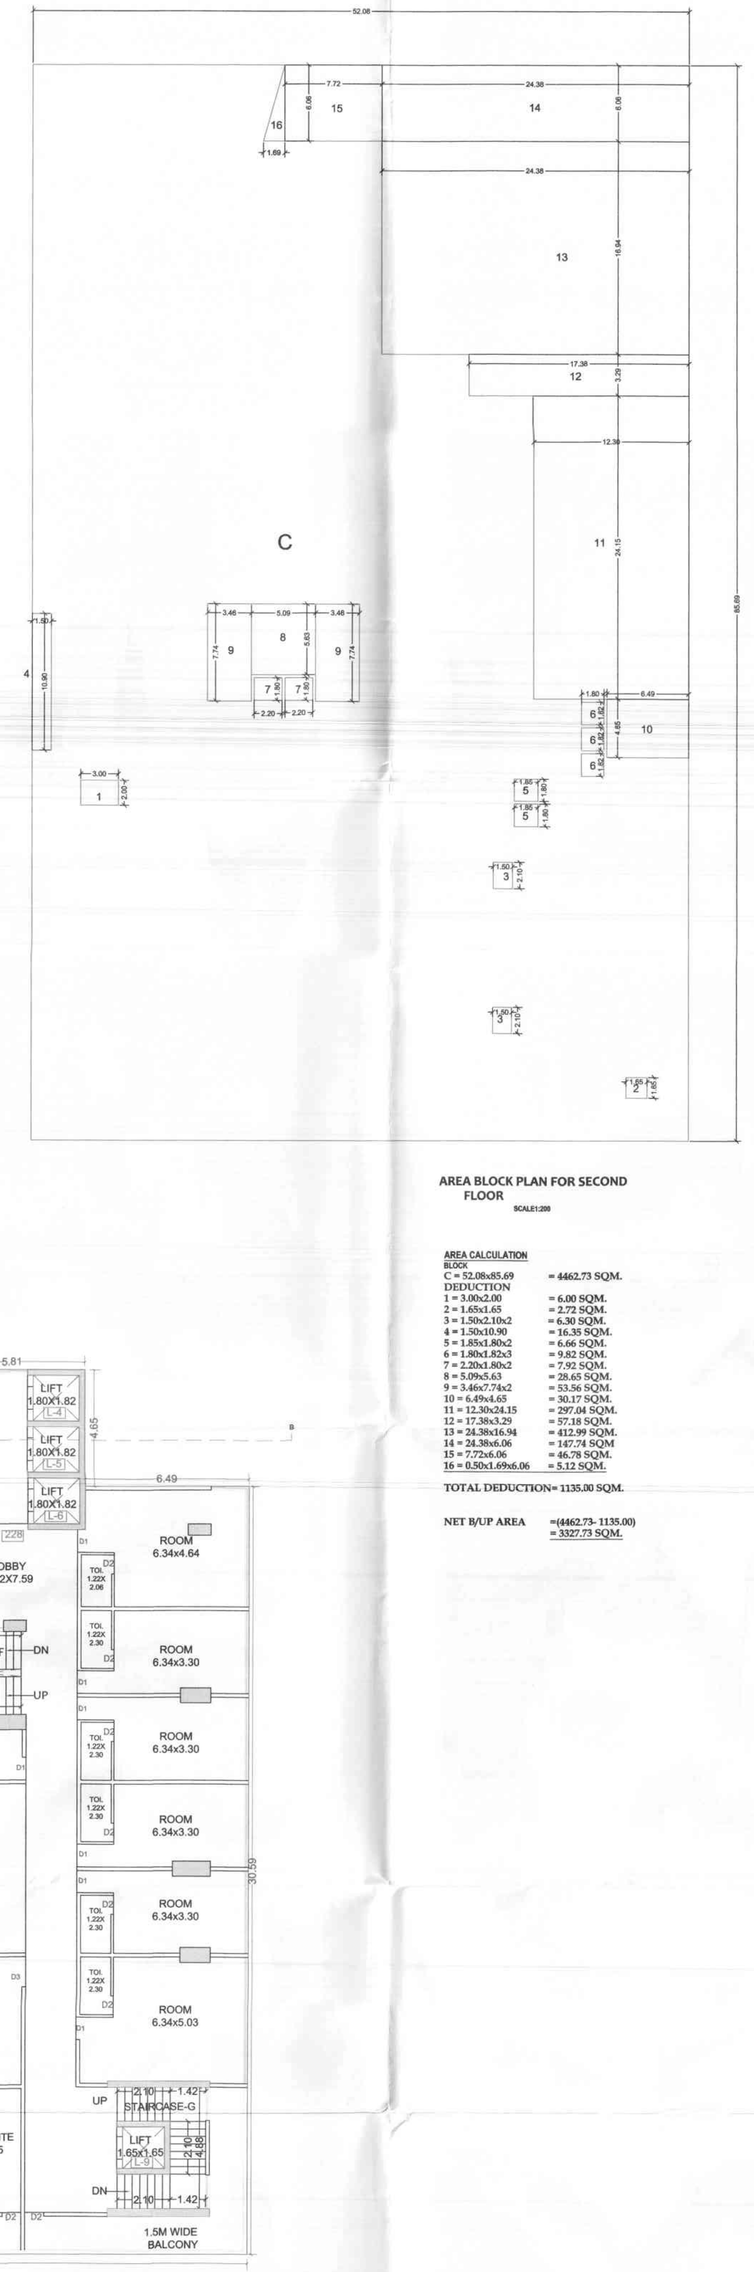


AREA BLOCK PLAN FOR SECOND FLOOR
SCALE1:200

AREA CALCULATION
BLOCK

C = 52.08x85.69	= 4462.73 SQM.
DEDUCTION	
1 = 3.00x2.00	= 6.00 SQM.
2 = 1.65x1.65	= 2.72 SQM.
3 = 1.50x2.10x2	= 6.30 SQM.
4 = 1.30x10.90	= 16.35 SQM.
5 = 1.85x1.80x2	= 6.66 SQM.
6 = 1.80x1.82x3	= 9.82 SQM.
7 = 2.20x1.80x2	= 7.92 SQM.
9 = 3.09x5.63	= 28.65 SQM.
9 = 3.46x7.78x2	= 53.86 SQM.
10 = 6.49x4.65	= 30.17 SQM.
11 = 12.30x24.15	= 297.04 SQM.
12 = 17.38x5.29	= 97.38 SQM.
13 = 24.38x16.94	= 412.99 SQM.
14 = 24.38x6.06	= 147.74 SQM.
15 = 7.72x6.06	= 46.78 SQM.
16 = 5.93x1.69x6.06	= 5.12 SQM.
TOTAL DEDUCTION=	1135.00 SQM.
NET B/UP AREA	=(4462.73- 1135.00) = 3327.73 SQM.

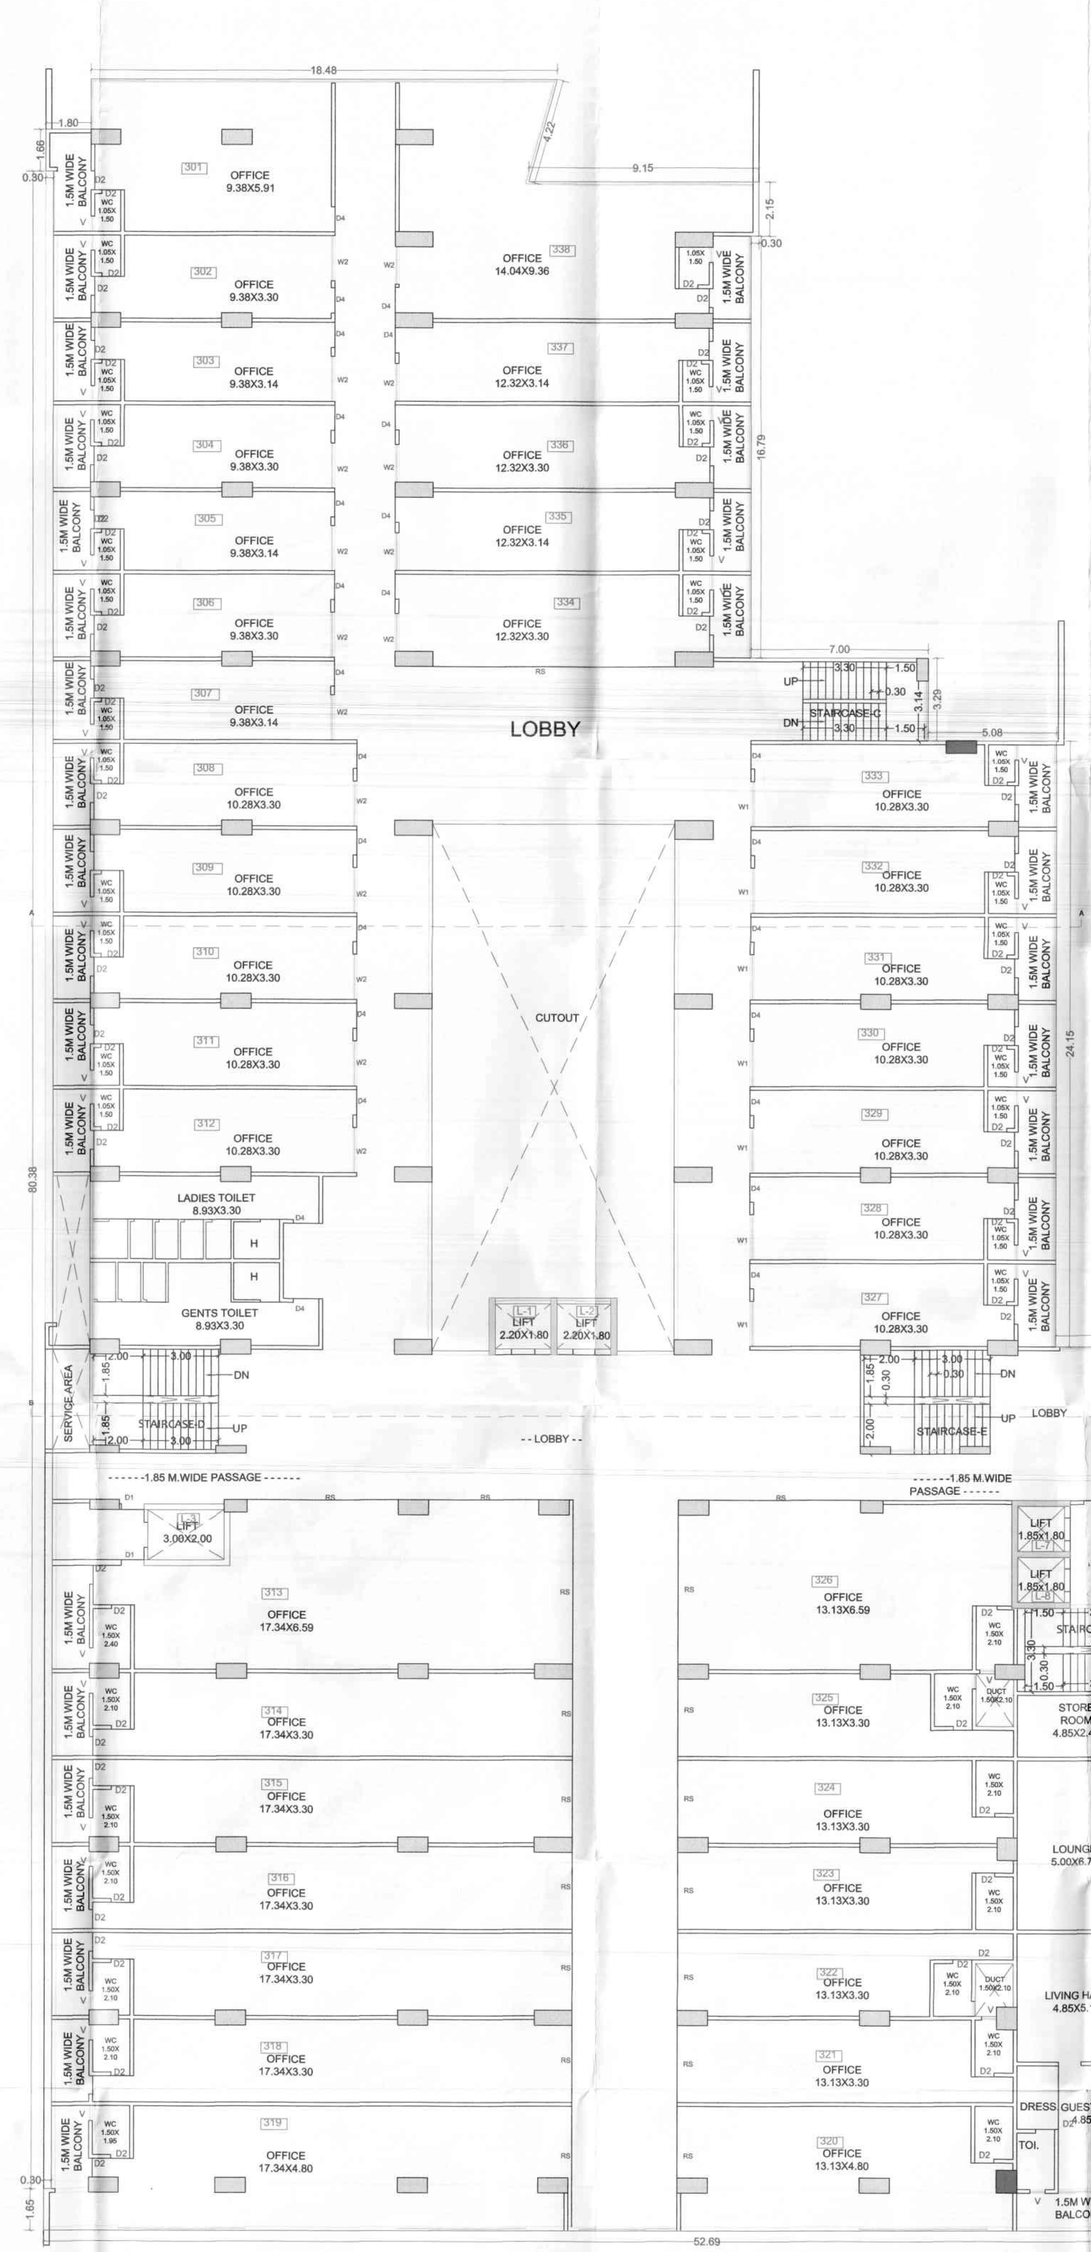

THIRD FLOOR PLAN
SAFFRON LANDMARK
SCALE 1:100

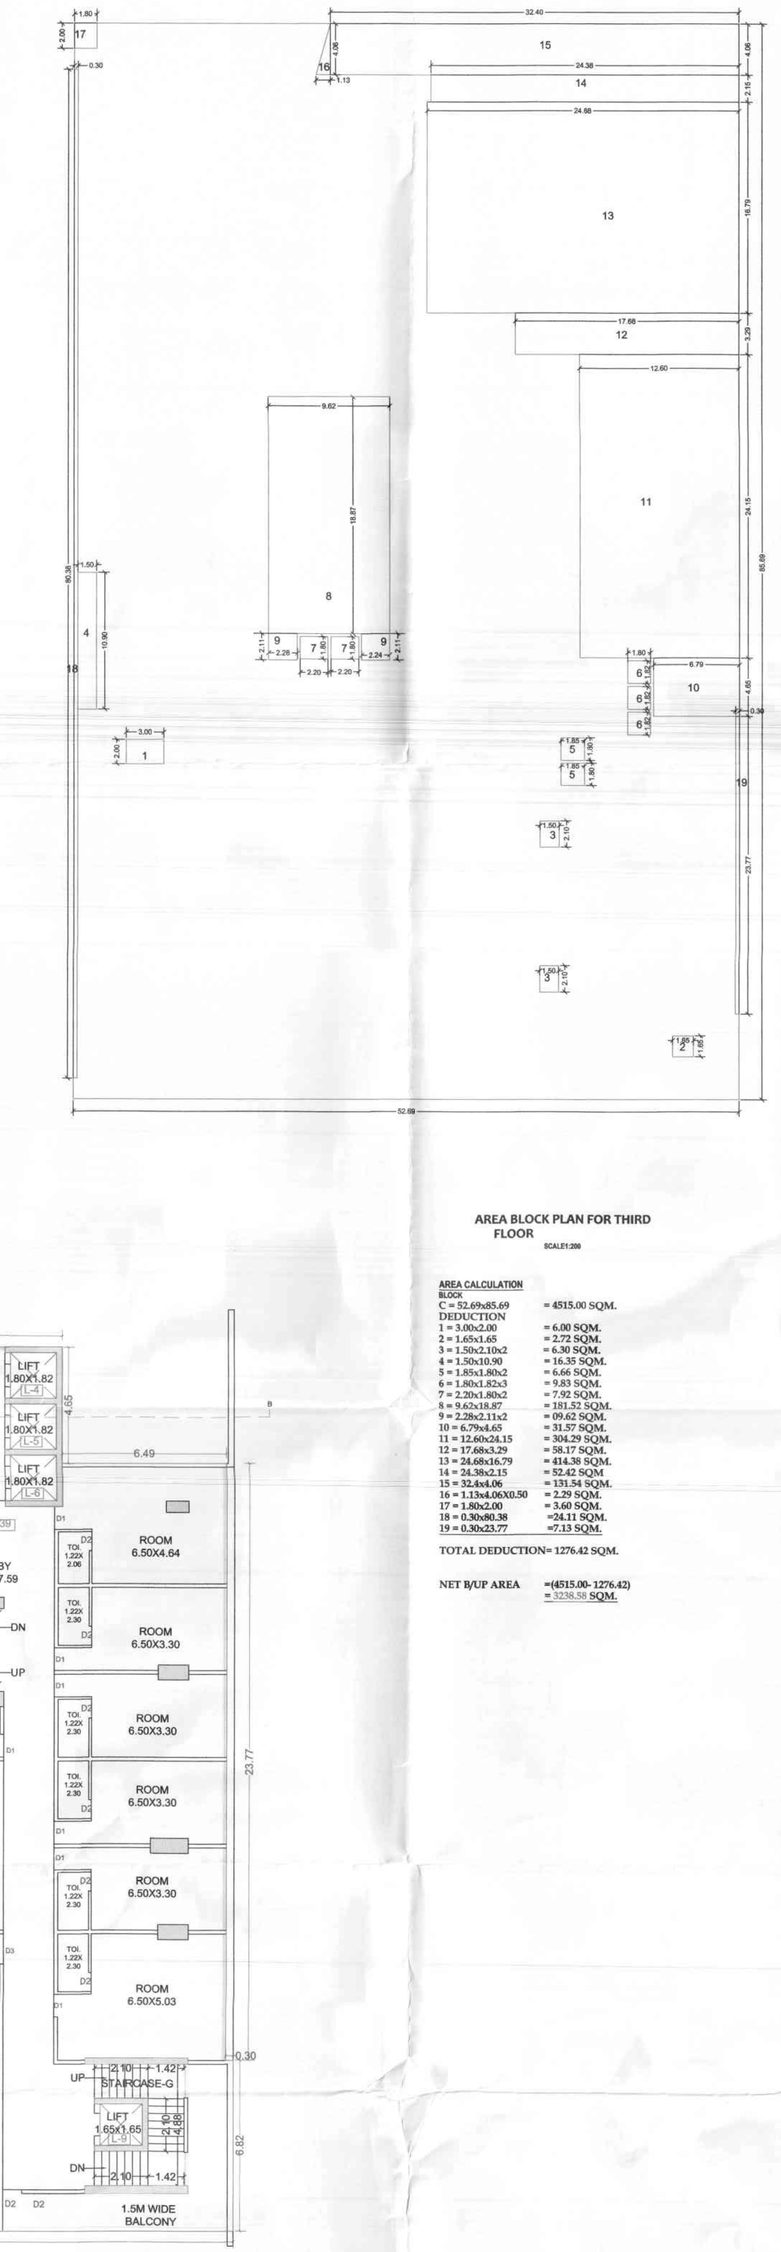

AREA BLOCK PLAN FOR THIRD FLOOR
SCALE1:200

AREA CALCULATION
BLOCK

C = 52.69x85.69	= 4515.00 SQM.
DEDUCTION	
1 = 3.00x2.00	= 6.00 SQM.
2 = 1.65x1.65	= 2.72 SQM.
3 = 1.50x2.10x2	= 6.30 SQM.
4 = 1.30x10.90	= 16.35 SQM.
5 = 1.85x1.80x2	= 6.66 SQM.
6 = 1.80x1.82x3	= 9.83 SQM.
7 = 2.20x1.80x2	= 7.92 SQM.
8 = 9.62x18.87	= 181.52 SQM.
9 = 2.28x2.31x2	= 09.62 SQM.
10 = 6.79x4.65	= 31.57 SQM.
11 = 12.60x24.15	= 304.29 SQM.
12 = 17.68x5.29	= 58.17 SQM.
13 = 24.68x16.94	= 418.09 SQM.
14 = 24.38x2.13	= 51.42 SQM.
15 = 52.6x4.06	= 131.94 SQM.
16 = 1.13x4.60/83.50	= 3.29 SQM.
17 = 1.80x2.00	= 3.60 SQM.
18 = 0.30x80.38	=24.11 SQM.
19 = 0.30x23.77	=7.13 SQM.
TOTAL DEDUCTION=	1276.42 SQM.
NET B/UP AREA	=(4515.00- 1276.42) = 3238.58 SQM.

OFFICE USE ONLY | SHEET NO. 08/15

Approved as amended in ... colour, subject to the conditions mentioned in this office's Building Permit No. ... Date ...

Town Planner
Town Planning Department
Municipal Corporation
Aurangabad

O. C. Signed by A.D.T.P.

SCHEDULE OF OPENING

SFD	-1.40 X 2.37	T/W DOOR FRAME
D	-1.20 X 2.37	T/W DOOR FRAME
D1	-0.90 X 2.37	T/W DOOR FRAME
D2	-0.75 X 2.37	T/W DOOR FRAME
W	-2.00 X 1.77	ALU' GALZED WIN
W1	-2.35 X 1.77	ALU' GALZED WIN
W2	-2.25 X 1.77	ALU' GALZED WIN
V	-0.60 X 0.90	ALU' LOUVRED WIN

REVISED BUILDINGS OF SAFFRON LANDMARKS, SAFFRON LANDSCAPES, & SAFFRON TRANQUIL LANDSCAPES AT GUT NO 57 (PART), BEED BYPASS, SATARA, AURANGABAD.

FOR M/S SAFFRON ASSOCIATES

SAFFRON ASSOCIATES
Partner Partner

SIGNATURE OF OWNER.

Drawn by :- Ar. Sandesh
Scale :-1:100 / 200 / 50
Date :-13 / 04 / 2021

N

ARCHITECT

MANOJ KALA & ASSOCIATES
ALTIUS - B - 301-302, 3rd FLOOR, SPACE OLYMPIA, GARKHEDA, AURANGABAD-431009
MOB - 9637005781