
BUILDING – A

SHEET NO. 2/4

FOR OFFICE USE ONLY




FRONT ELEVATION

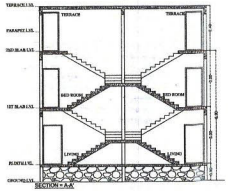

SECTION A-A'



FIRST FLOOR BLOCK PLAN

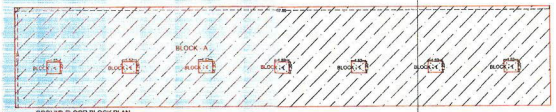

GROUND FLOOR BLOCK PLAN

AREA ADDITION GROUND FLOOR
AREA OF BLOCK (A) = 27.55X10.55 = 607.15 SQ.M.
TOTAL ADDITION = 607.15 SQ.M.

AREA DEDUCTION
AREA OF BLOCK (1) = 1.52X1.20 X 7 = 12.76 SQ.M.
TOTAL ADDITION = 12.76 SQ.M.

1) B/U AREA OF GROUND FLOOR
= TOTAL ADDITION - TOTAL DEDUCTION
= 607.15 - 12.76
= 594.38 SQ.M


AREA ADDITION FIRST FLOOR
AREA OF BLOCK (B) = 57.55X12.41 = 714.19 SQ.M.
TOTAL ADDITION = 714.19 SQ.M.

AREA DEDUCTION
AREA OF BLOCK (1) = 1.52X1.20 X 7 = 12.76 SQ.M.
TOTAL ADDITION = 12.76 SQ.M.


2) B/U AREA OF FIRST FLOOR
= TOTAL ADDITION - TOTAL DEDUCTION
= 714.19 - 12.76
= 701.43 SQ.M

TOTAL B/U AREA OF BUILDING - A
A) B/U AREA OF GROUND FLOOR = 594.38 SQ.M.
B) B/U AREA OF FIRST FLOOR = 701.43 SQ.M.

TOTAL B/U AREA OF (A+B) = 1295.81 SQ.M

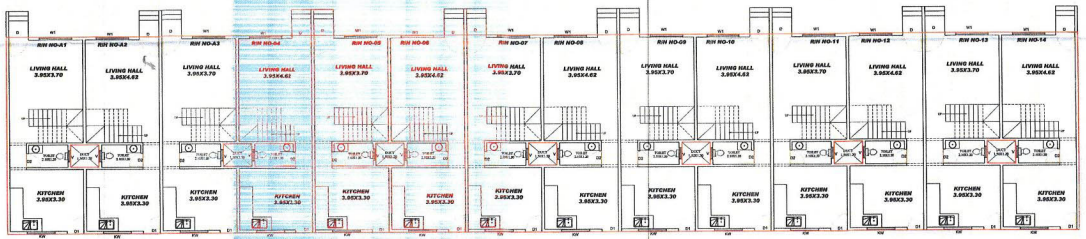

PRO.GROUND FLOOR PLAN

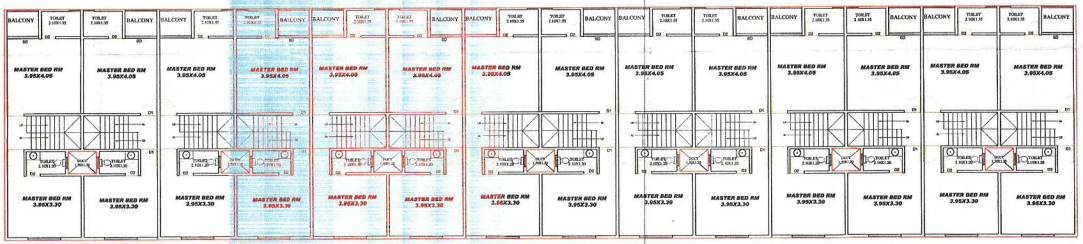

PRO.FIRST FLOOR PLAN

AREA STATEMENT ROW HOUSE

NUMBERS	B/U AREA				NUMBERS	CARPET AREA		
	GROUND	FIRST	B/U AREA			GROUND FLOOR	FIRST	CARPET AREA
ROW HOUSE NO - 1 TO 14	43.05	44.95	88.00		ROW HOUSE NO - 1 TO 14	39.15	40.50	79.65

अंदाज व नियंत्रण

FOR OFFICE USE ONLY

Approved as per ... Subject ... Dated 27/10/2022

ASSISTANT ENGINEER Town Planning Municipal Corporation, AURANGABAD.

O.C. Signed By D.D.T.P.

Area Statement

PRO. B/U AREA OF GROUND FLOOR	- 594.38 Sq.m.
PRO. B/U AREA OF FIRST FLOOR	- 701.43 Sq.m.
TOTAL B/U AREA OF BUILDING A	**- 1295.81 Sq.m.**

Schedule Of Opening

D	CEMENT CONCRETE FRAME FLUSH DOOR PANEL	- 01.05 X 02.10
D1	CEMENT CONCRETE FRAME FLUSH DOOR PANEL	- 00.90 X 02.10
D2	CEMENT CONCRETE FRAME FLUSH DOOR PANEL	- 00.75 X 02.10
W	ALUMINUM SLIDING WINDOW	- 01.50 X 01.20
W1	ALUMINUM SLIDING WINDOW	- 01.20 X 01.50
W2	ALUMINUM SLIDING WINDOW	- 01.80 X 01.50
W3	ALUMINUM SLIDING WINDOW	- 01.00 X 01.50
W4	ALUMINUM SLIDING WINDOW	- 02.00 X 01.50
K.W	ALUMINUM SLIDING WINDOW	- 01.50 X 01.00
D.W	ALUMINUM SLIDING DOOR	- 02.00 X 02.10
V	M.S. VENTILATER	- 00.60 X 00.60
V1	M.S. VENTILATER	- 00.60 X 00.90
EXTERNAL WALL		= 0.150 M THK BRICK WALL
INTERNAL WALL		= 0.115M THK BRICK WALL

LEGENDS

Plot Boundary Shown
Pro. Construction Shown
Drainage Line Shown
Water Line Shown

PROPOSED A-TYPE BUILDING ON GROUP HOUSING SCHEME ON GUT NO - 63/P, SITUATED AT VILLAGE PADEGAON, AURANGABAD.

OWNERS NAME & SIGNATURE:

MR. AKBAR UMEDBHAI MOTI

SIGN OF ARCHITECT

SIDDIQUI M. HARES S.
B.ARCH, M.C.A.
Block No.3, Global Avenue Complex
Besids AMC Market, Paithan Gate,
Aurangabad Reg.No. CA/2003/30793

NORTH

SCALE: 1:100 & 1:200

: ARCHITECT :

Architect & Interior Designer
M. Hares Siddiqui (B.Arch)
1, Global Avenue,
Besides Municipal Corp. Market,
Paithan Gate, Aurangabad-1