

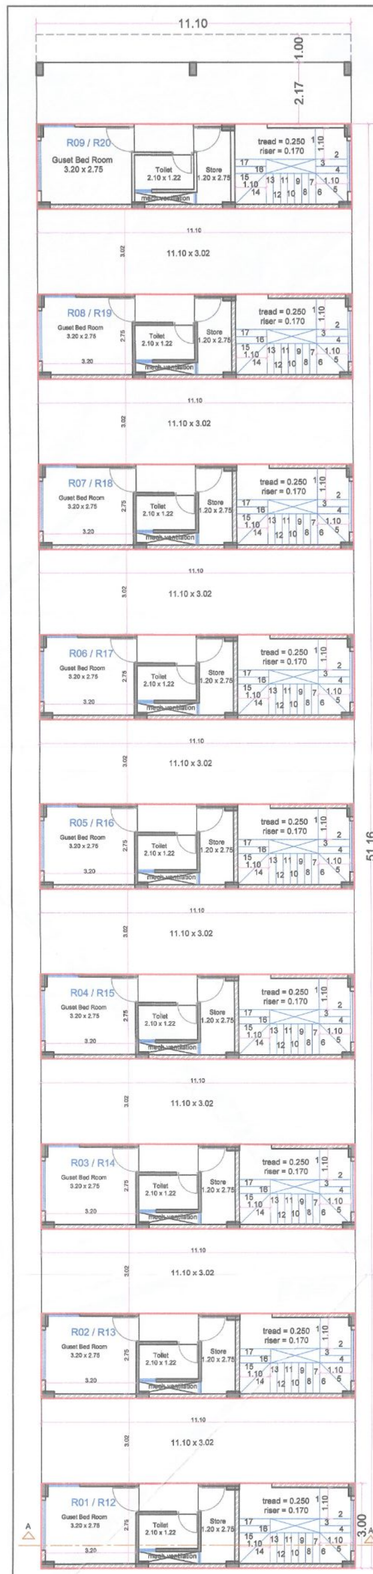



PARKING FLOOR PLAN
RESIDENCE UNIT:- R01 to R09 & R12 to R20

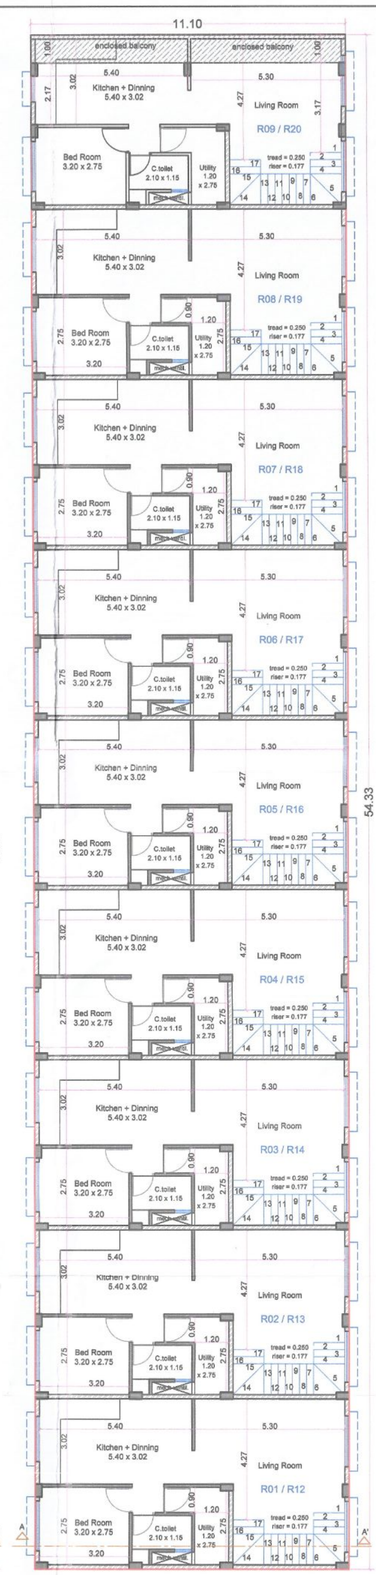

FIRST FLOOR PLAN
RESIDENCE UNIT:- R01 to R09 & R12 to R20

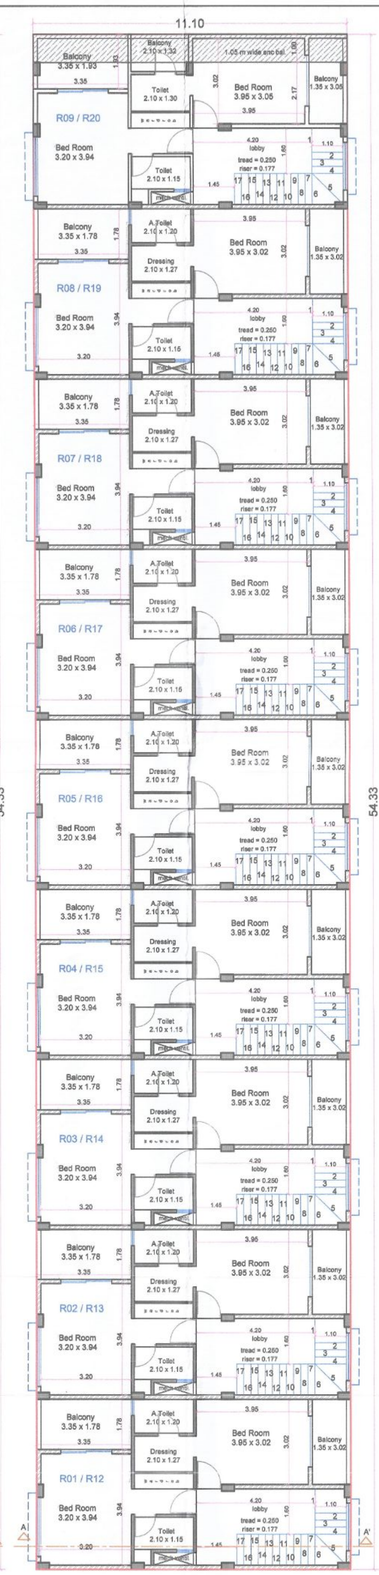

SECOND FLOOR PLAN
RESIDENCE UNIT:- R01 to R09 & R12 to R20

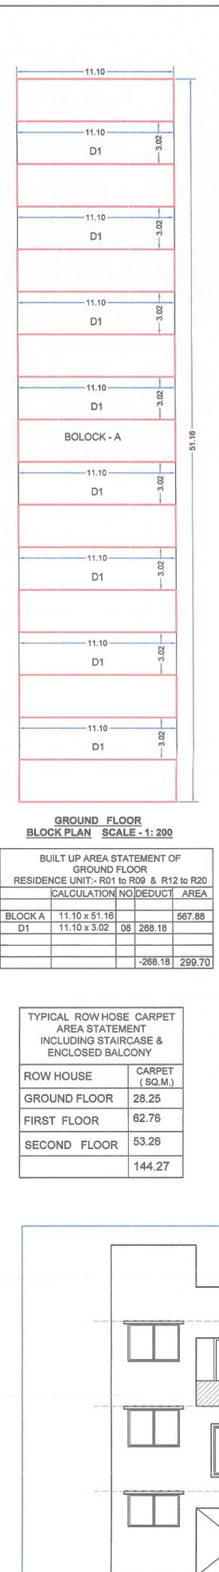


GROUND FLOOR
BLOCK PLAN SCALE - 1: 200

BUILT UP AREA STATEMENT OF GROUND FLOOR
RESIDENCE UNIT:- R01 to R09 & R12 to R20

	CALCULATION NO	DEDUCT	AREA
BLOCK A	11.10 x 51.16		567.88
D1	11.10 x 3.02	06	268.18
			-268.18
			299.70

TYPICAL ROW HOSE CARPET AREA STATEMENT INCLUDING STAIRCASE & ENCLOSED BALCONY

ROW HOUSE	CARPET (SQ.M.)
GROUND FLOOR	28.25
FIRST FLOOR	62.76
SECOND FLOOR	53.26
	144.27

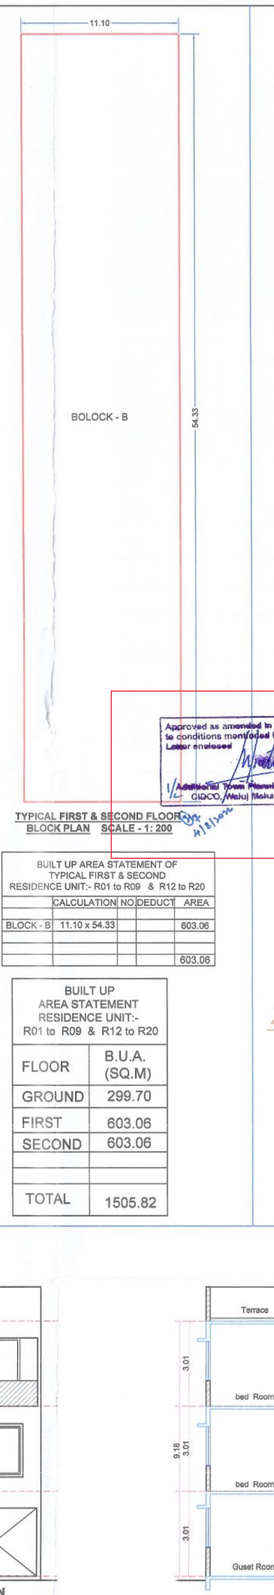

TYPICAL FIRST & SECOND FLOOR
BLOCK PLAN SCALE - 1: 200


BUILT UP AREA STATEMENT OF TYPICAL FIRST & SECOND
RESIDENCE UNIT:- R01 to R09 & R12 to R20

	CALCULATION NO	DEDUCT	AREA
BLOCK - B	11.10 x 54.33		603.06
			603.06


BUILT UP AREA STATEMENT RESIDENCE UNIT:- R01 to R09 & R12 to R20

FLOOR	B.U.A. (SQ.M)
GROUND	299.70
FIRST	603.06
SECOND	603.06
TOTAL	1505.82


Approved as amended in red subject to conditions mentioned in the letter Letter enclosed
No. 340-2022(BP)/663 Dt. 7/09/2022
Addl. Dir. Town Planning Officer GIDCO, Aurangabad

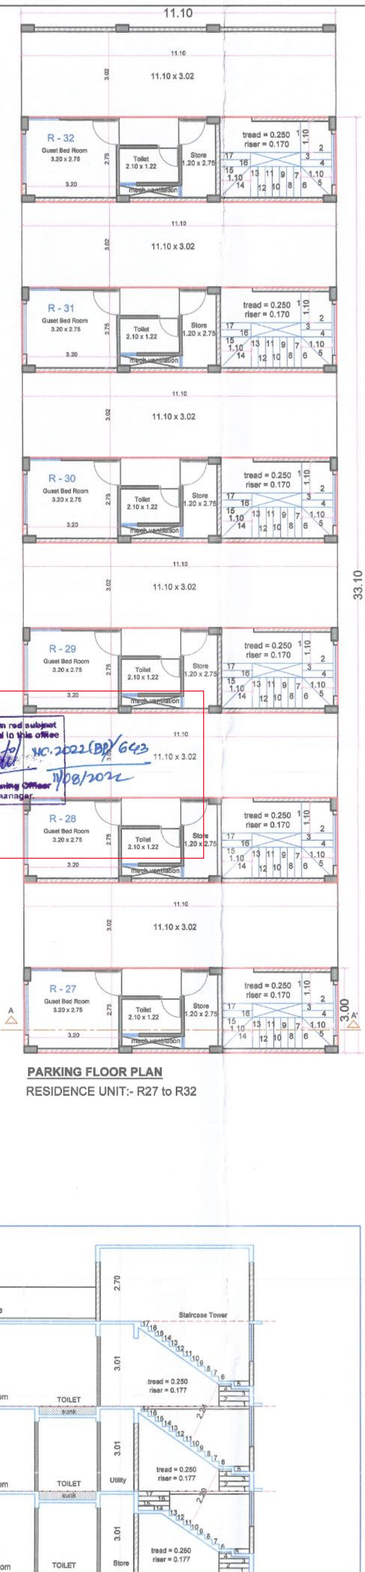

PARKING FLOOR PLAN
RESIDENCE UNIT:- R27 to R32

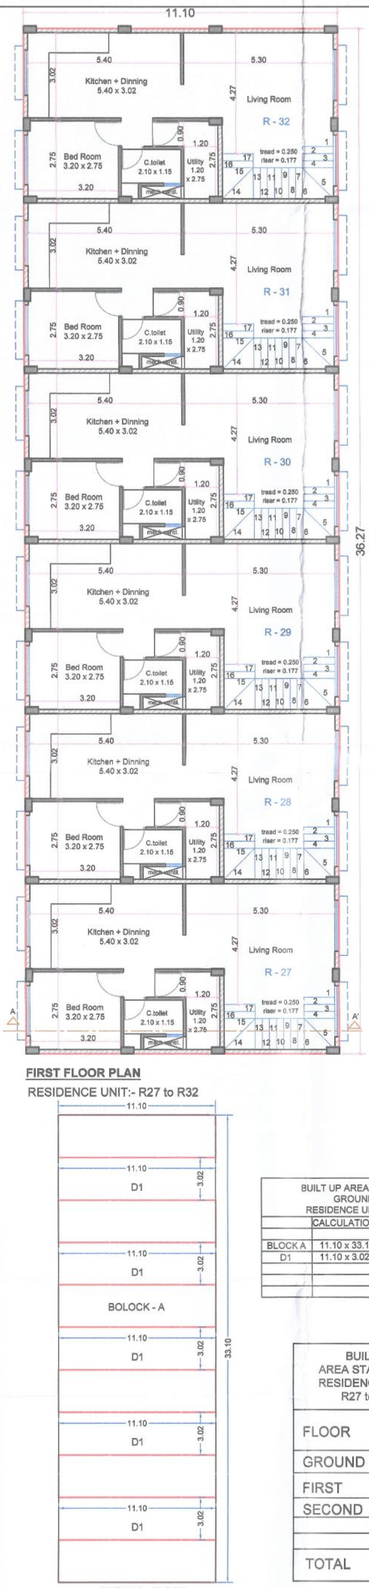

FIRST FLOOR PLAN
RESIDENCE UNIT:- R27 to R32

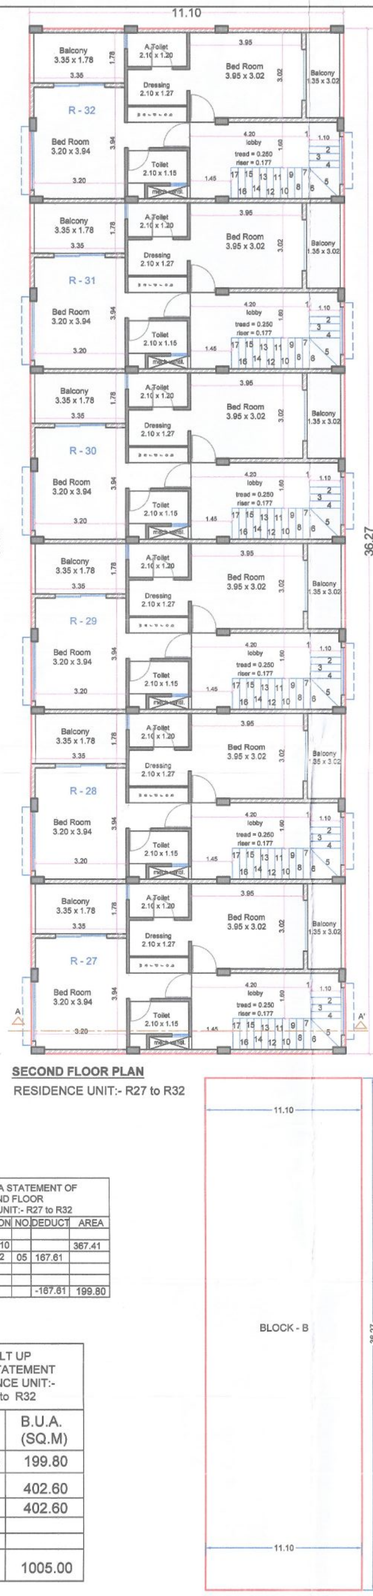

SECOND FLOOR PLAN
RESIDENCE UNIT:- R27 to R32

GROUND FLOOR
BLOCK PLAN SCALE - 1: 200

BUILT UP AREA STATEMENT OF GROUND FLOOR
RESIDENCE UNIT:- R27 to R32

	CALCULATION NO	DEDUCT	AREA
BLOCK A	11.10 x 33.10		367.41
D1	11.10 x 3.02	05	167.61
			-167.61
			199.80

BUILT UP AREA STATEMENT RESIDENCE UNIT:- R27 to R32

FLOOR	B.U.A. (SQ.M)
GROUND	199.80
FIRST	402.60
SECOND	402.60
TOTAL	1005.00

TYPICAL FIRST & SECOND FLOOR
BLOCK PLAN SCALE - 1: 200

BUILT UP AREA STATEMENT OF TYPICAL FIRST & SECOND
RESIDENCE UNIT:- R27 to R32


	CALCULATION NO	DEDUCT	AREA
BLOCK-B	11.10 x 36.27		402.60
			402.60

TYPICAL ROW HOSE CARPET AREA STATEMENT INCLUDING STAIRCASE & ENCLOSED BALCONY


ROW HOUSE	CARPET (SQ.M.)
GROUND FLOOR	28.25
FIRST FLOOR	62.76
SECOND FLOOR	53.26
	144.27

TYPICAL ELEVATION


TYPICAL SECATION AT A-A

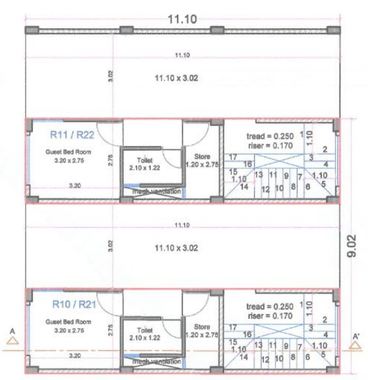

PARKING FLOOR PLAN
RESIDENCE UNIT:- R10 ,R11 & R21, R22

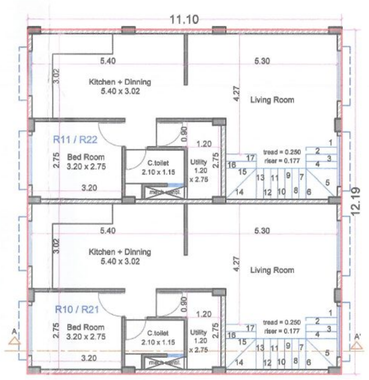


FIRST FLOOR PLAN
RESIDENCE UNIT:- R10,R11 & R21 , R22

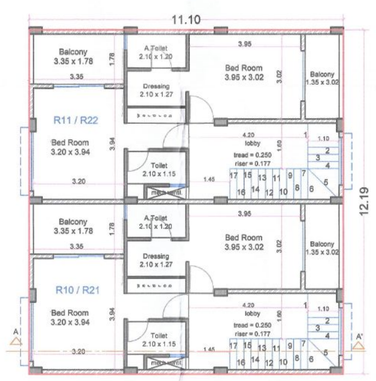

SECOND FLOOR PLAN
RESIDENCE UNIT:- R10 , R11 & R21, R22

TOTAL BUILT UP AREA STATEMENT RESIDENCE UNIT


NAME	B.UP	UNIT
R01 TO R09	1505.82	9
R10 , R11	337.22	2
R12 TO R20	1505.82	9
R21 , R22	337.22	2
R23 TO R26	671.10	4
R27 TO R32	1005.00	6
TOTAL	5362.18	32

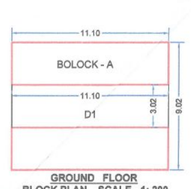

GROUND FLOOR
BLOCK PLAN SCALE - 1: 200

BUILT UP AREA STATEMENT OF GROUND FLOOR
RESIDENCE UNIT:- R10 , R11 & R21 , R22

	CALCULATION NO	DEDUCT	AREA
BLOCK A	11.10 x 9.02		100.12
D1	11.10 x 3.02	01	33.52
			-33.52
			66.60

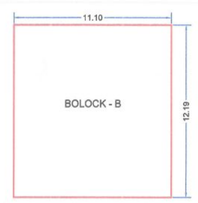

TYPICAL FIRST & SECOND FLOOR
BLOCK PLAN SCALE - 1: 200

BUILT UP AREA STATEMENT OF TYPICAL FIRST & SECOND
RESIDENCE UNIT:- R10 , R11 & R21 , R22


	CALCULATION NO	DEDUCT	AREA
BLOCK - B	11.10 x 12.19		135.31
			135.31

BUILT UP AREA STATEMENT RESIDENCE UNIT:- R10 , R11 & R21 , R22


FLOOR	B.U.A. (SQ.M)
GROUND	66.60
FIRST	135.31
SECOND	135.31
TOTAL	337.22

TYPICAL ROW HOSE CARPET AREA STATEMENT INCLUDING STAIRCASE & ENCLOSED BALCONY

ROW HOUSE	CARPET (SQ.M.)
GROUND FLOOR	28.25
FIRST FLOOR	62.76
SECOND FLOOR	53.26
	144.27

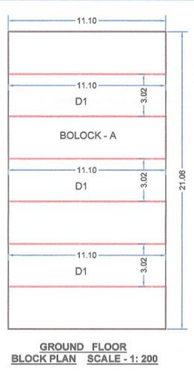

GROUND FLOOR
BLOCK PLAN SCALE - 1: 200

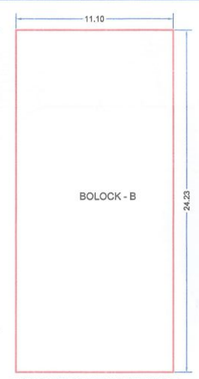

TYPICAL FIRST & SECOND FLOOR
BLOCK PLAN SCALE - 1: 200

BUILT UP AREA STATEMENT OF GROUND FLOOR
RESIDENCE UNIT:- R23 to R26

	CALCULATION NO	DEDUCT	AREA
BLOCK A	11.10 x 21.06		233.77
D1	11.10 x 3.02	03	100.67
			-100.67
			133.20

BUILT UP AREA STATEMENT OF TYPICAL FIRST & SECOND
RESIDENCE UNIT:- R23 to R26

	CALCULATION NO	DEDUCT	AREA
BLOCK - B	11.10 x 24.23		268.95
			268.95

BUILT UP AREA STATEMENT RESIDENCE UNIT:- R23 to R26


FLOOR	B.U.A. (SQ.M)
GROUND	133.20
FIRST	268.95
SECOND	268.95
TOTAL	671.10

TYPICAL ROW HOSE CARPET AREA STATEMENT INCLUDING STAIRCASE & ENCLOSED BALCONY


ROW HOUSE	CARPET (SQ.M.)
GROUND FLOOR	28.25
FIRST FLOOR	62.76
SECOND FLOOR	53.26
	144.27



PARKING FLOOR PLAN
RESIDENCE UNIT:- R23 to R26

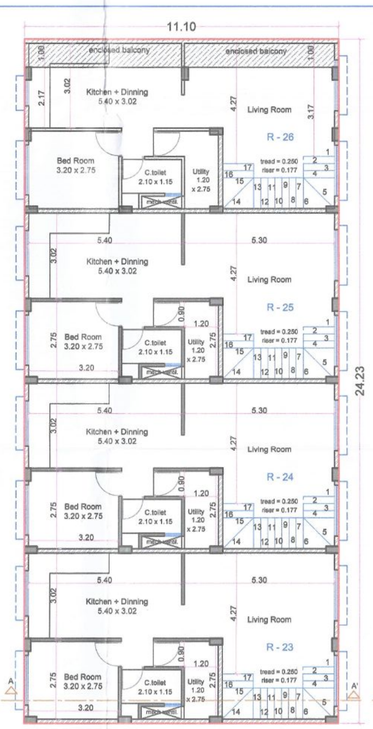

FIRST FLOOR PLAN
RESIDENCE UNIT:- R23 to R26

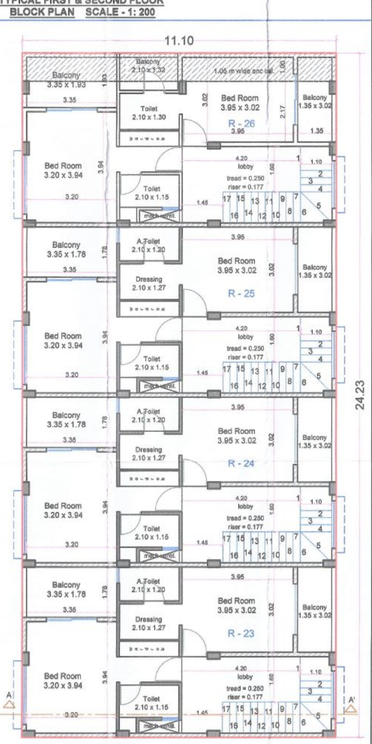

SECOND FLOOR PLAN
RESIDENCE UNIT:- R23 to R26

TITLE...

REVISED SUBMISSION DRAWING OF GROUP HOUSING SCHEME ON PLOT BEARING GUT NO.- 32 PART , SITUATED AT AT GOLWADI, WALUJ MAHANAGAR, , AURANGABAD

FOR :-
1) MAHESH KUMAR SHANKARLAL LILA
2) SULOCHANA RAJKUMAR LILA.

ARCHITECT'S SIGN	OWNER'S SIGN
Manggal	Sulochana Lila

ARCHITECTS :-

MANGGAL DESIGN
AR. Pramod Vithoba Narale.
FIRST FLOOR , OFFICE NO - 16 , SPACE OLYMPIA
NEAR SUTGIRNI CHOWK , AURANGABAD
MAIL = narale.pramod28@gmail.com

SCALE	DATE	DRG. NO.	JOB NO.	DRAWN BY...
1:100 , 1:200	05 - 04 - 2022			KARAN A. GANAR

SUBMISSION PLAN