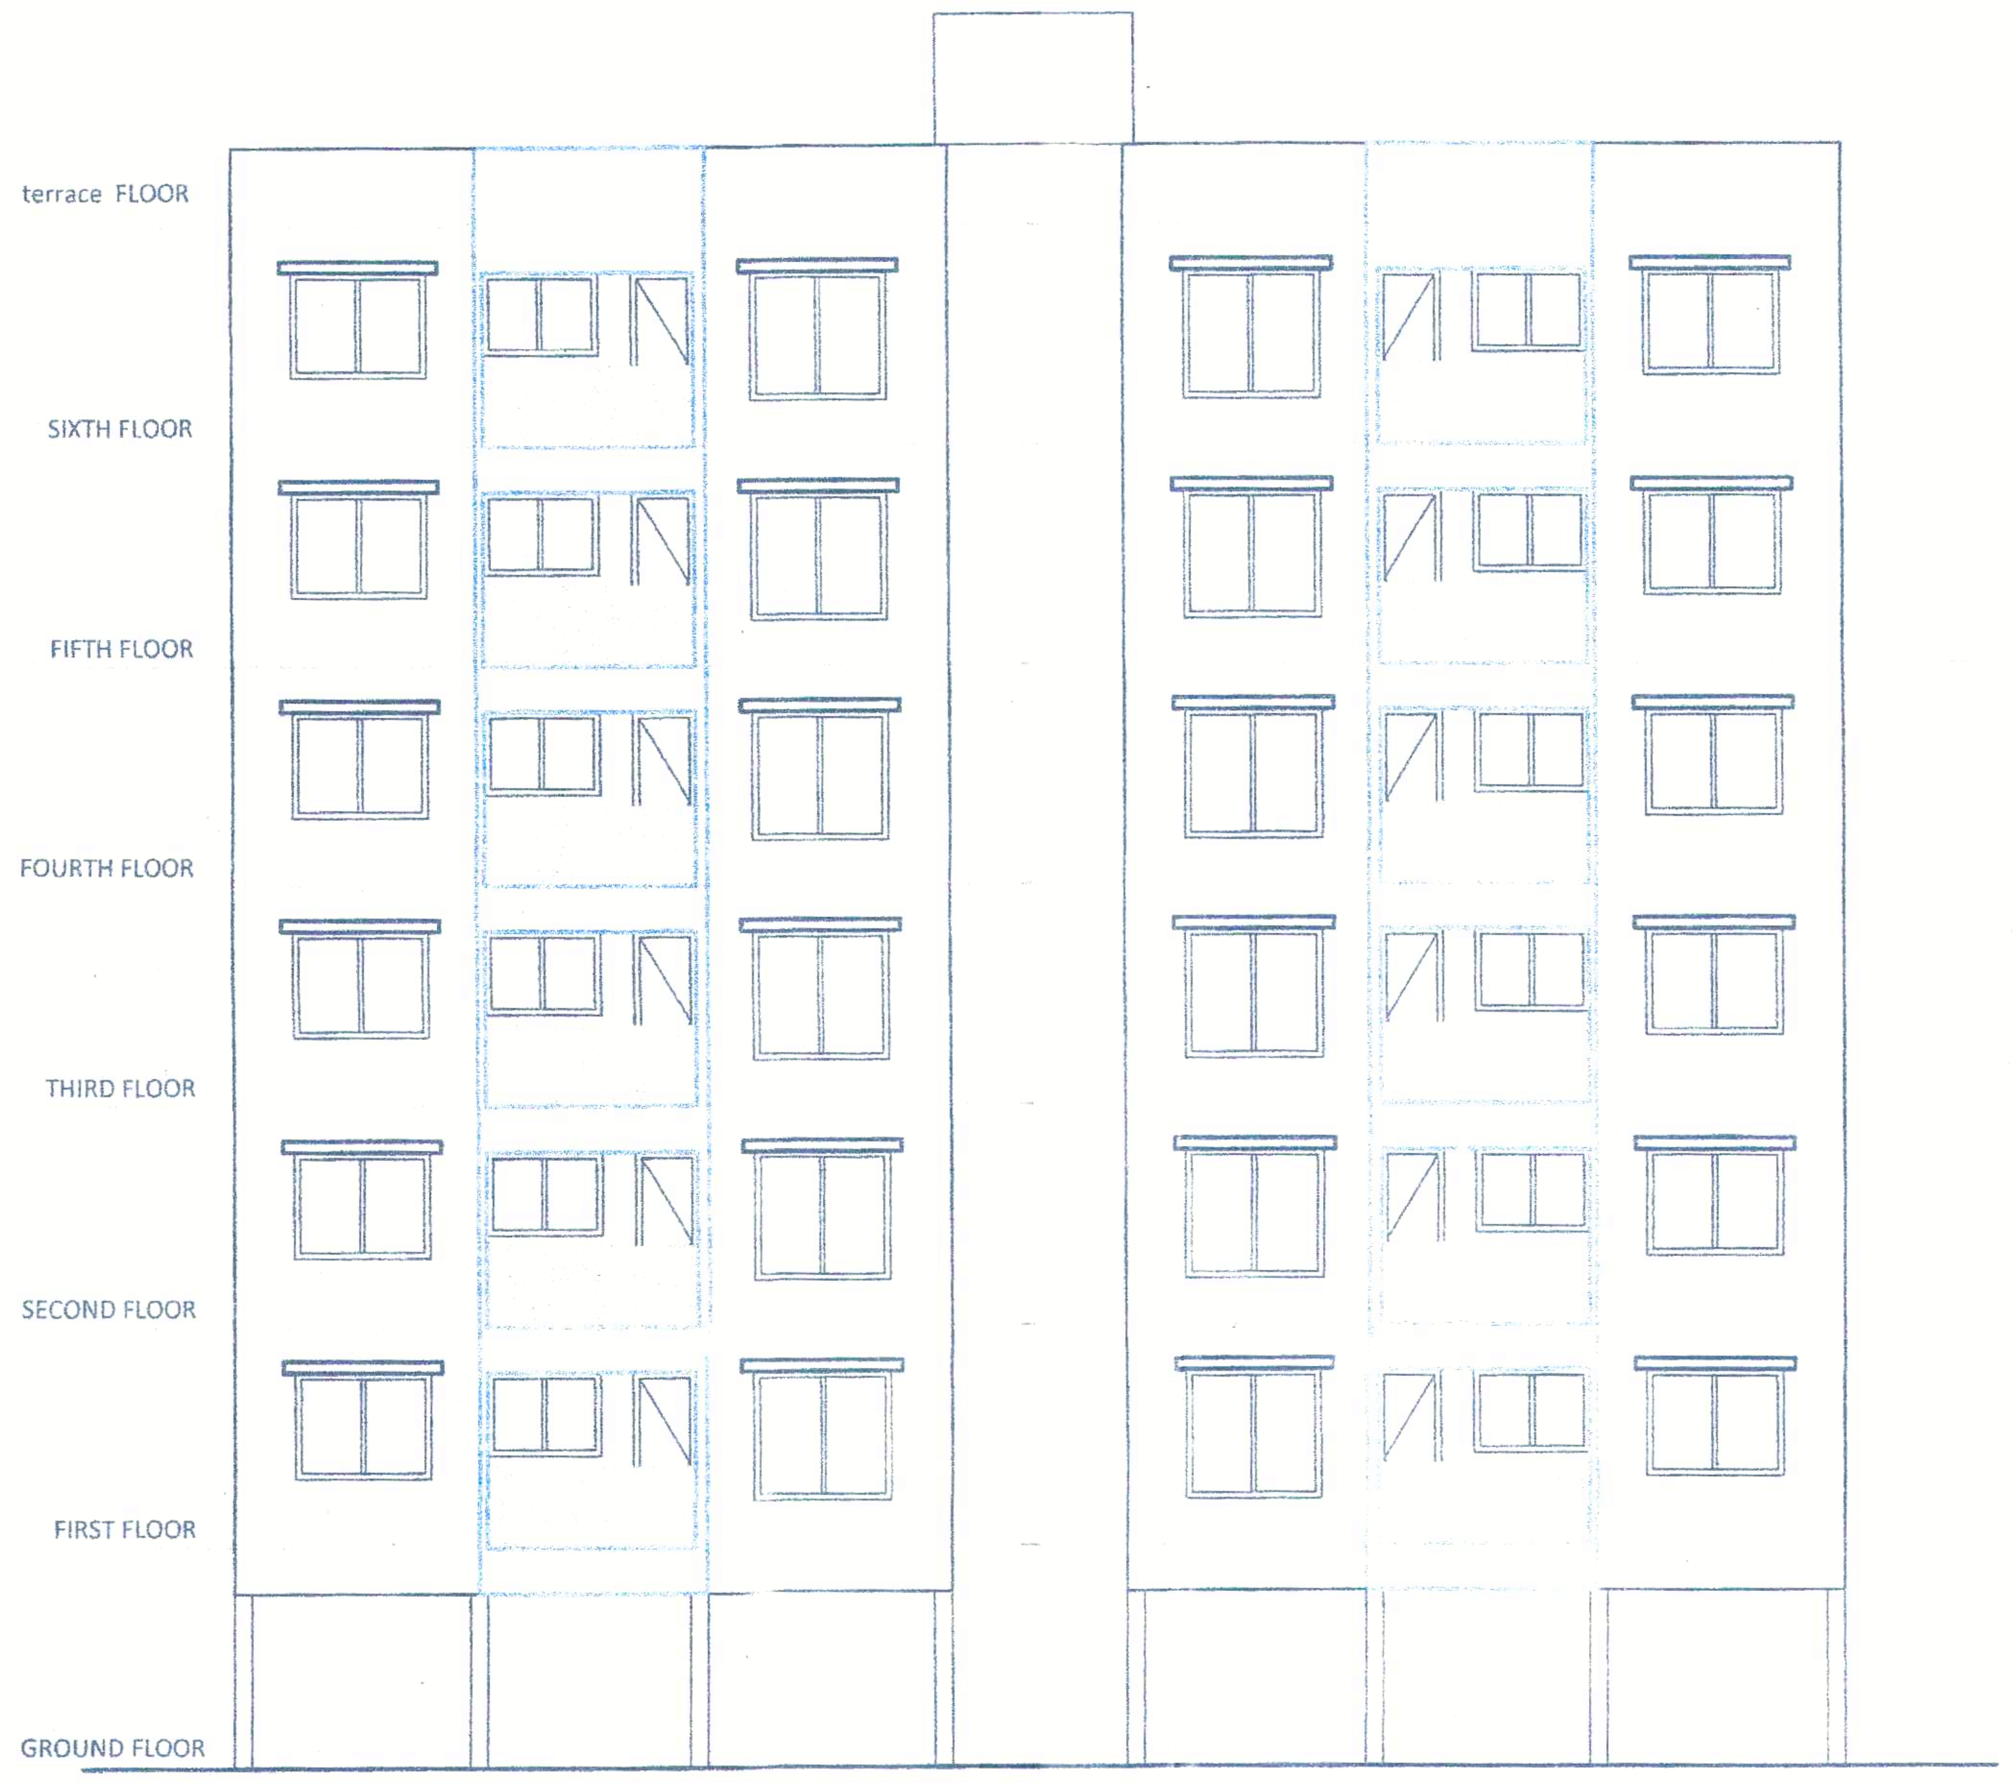

TYPICAL ELEVATION

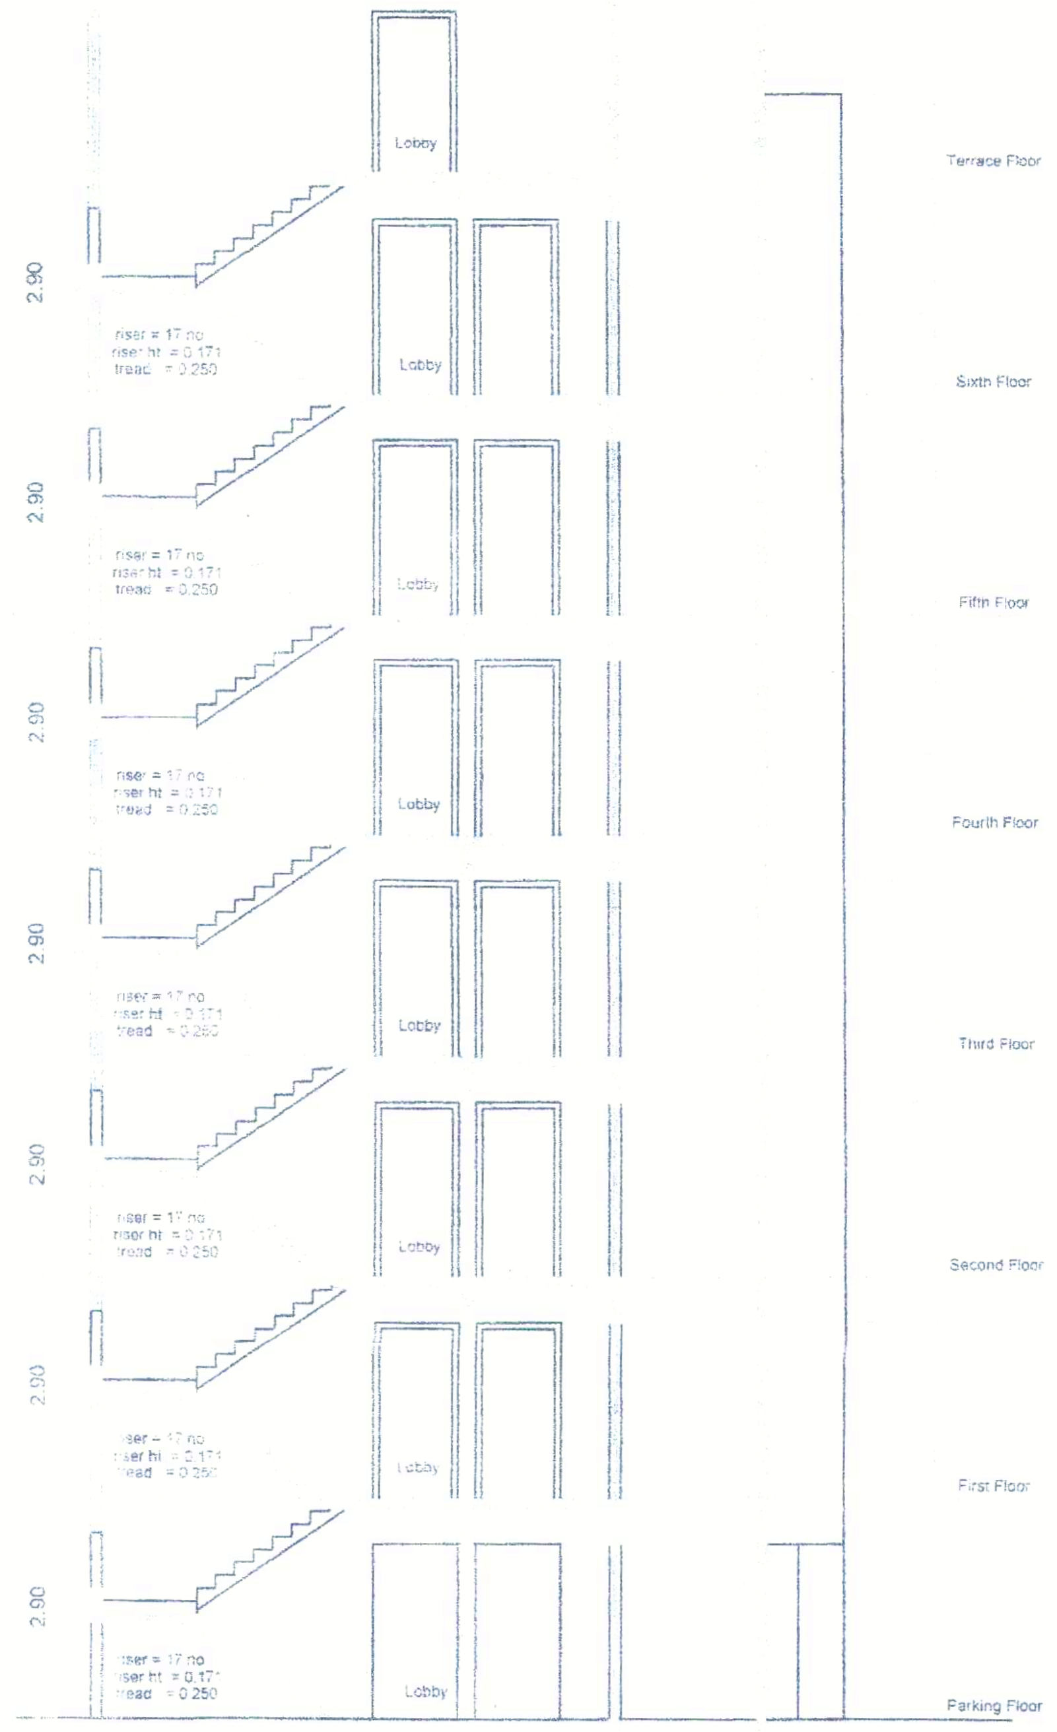

SECTIOM AA'

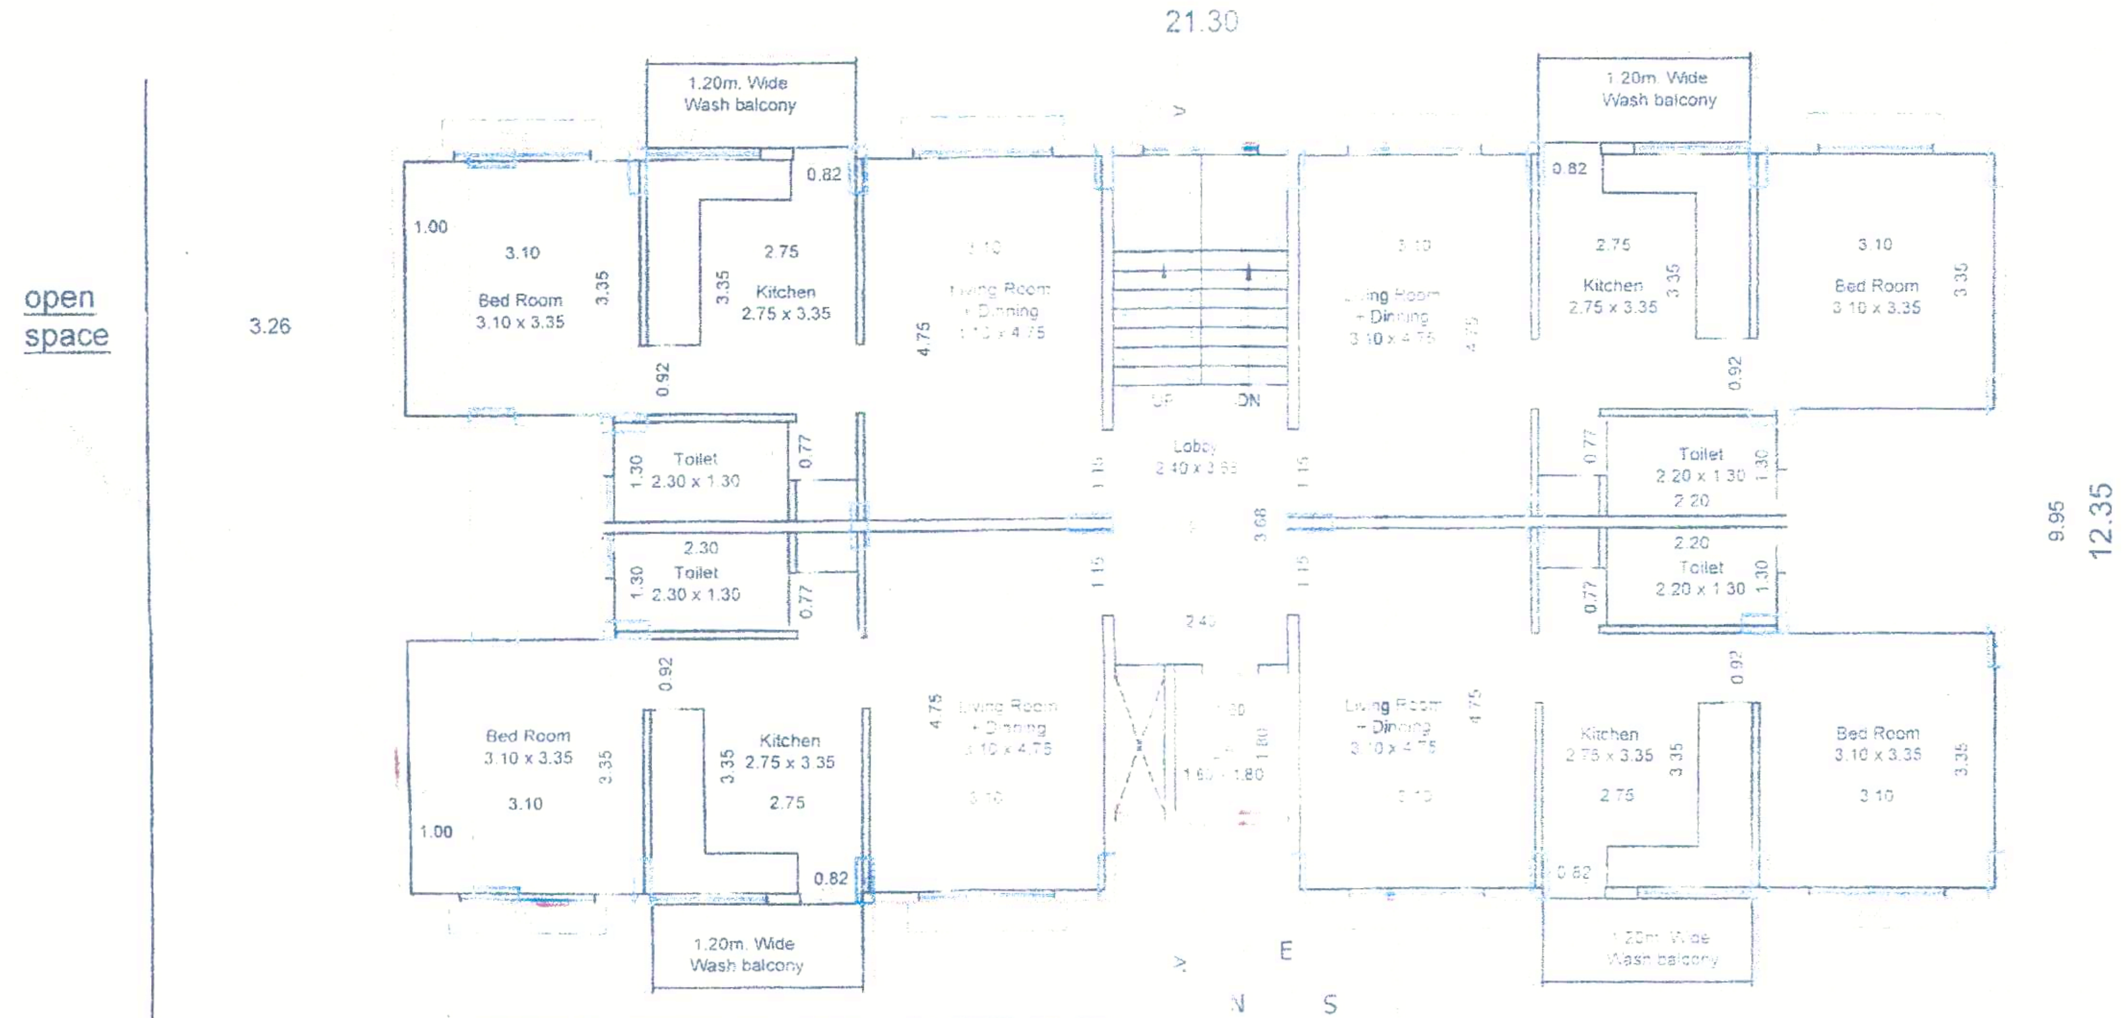

TYPICAL FIRST TO FIFTH FLOOR PLAN

WING :- E

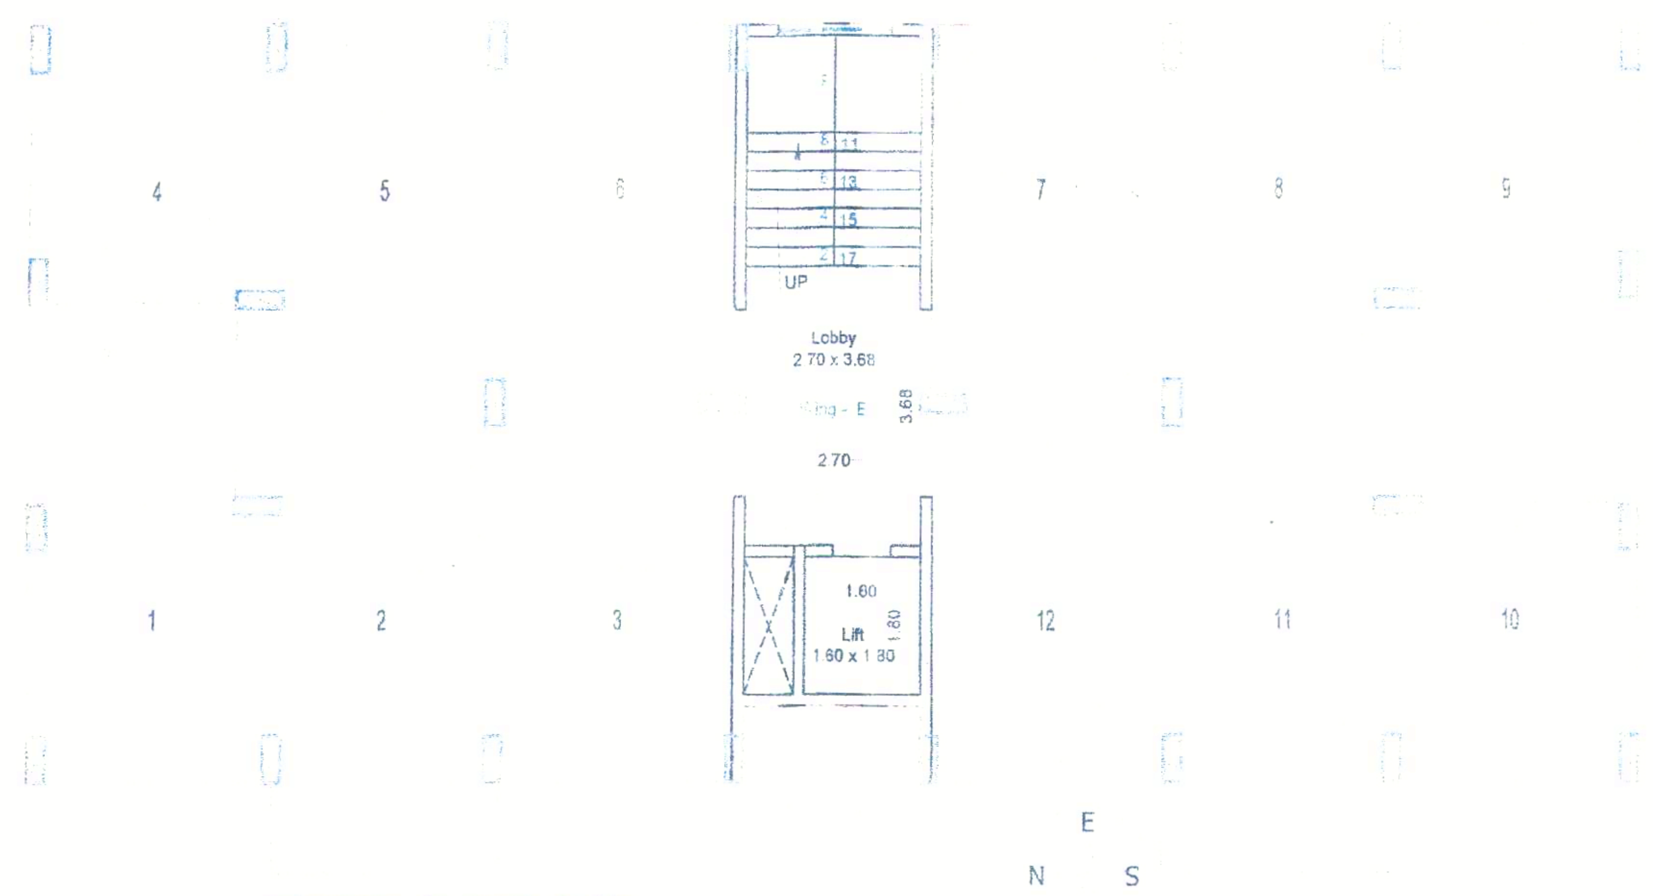

PARKING FLOOR PLAN

WING :- E

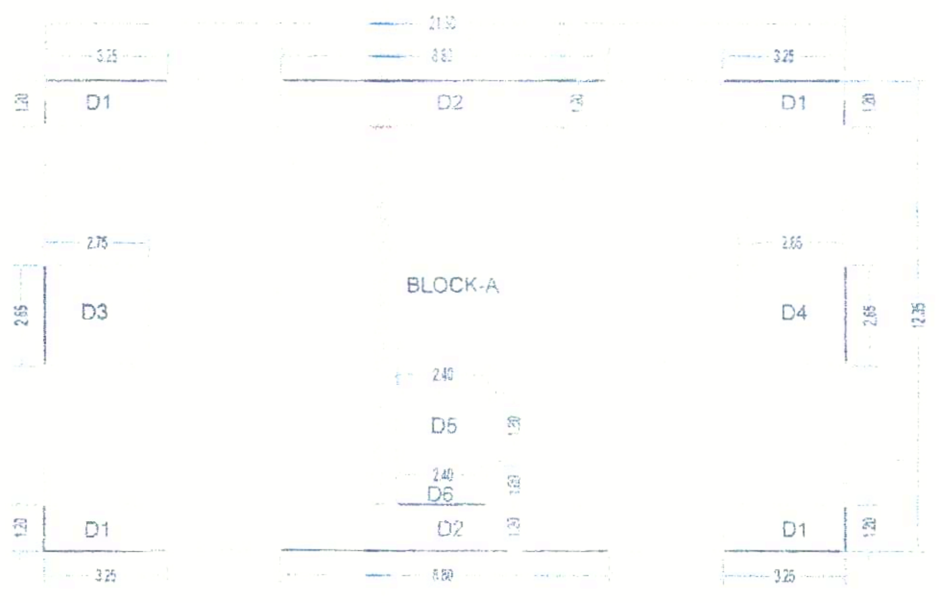

TYPICAL FIRST TO FIFTH FLOOR WING :- E
BLOCK PLAN SCALE - 1: 200

BUILT UP AREA STATEMENT OF
FIRST to FIFTH FLOOR
WING :- E

	CALCULATION	NO.	DEDUCT	AREA
BLOCK-A	21.30 x 12.35			263.06
D1	3.25 x 1.20	04	15.60	
D2	8.80 x 1.20	02	21.12	
D3	2.75 x 2.65	01	7.29	
D4	2.85 x 2.65	01	7.55	
D5	2.40 x 1.80	01	4.32	
D6	2.40 x 1.00	01	2.40	
TOTAL BUILT-UP AREA			58.28	

BUILT UP
AREA STATEMENT
WING :- E

FLOOR	B.U.A. (SQ.M)	TENAMENT
FIRST	204.78	4
SECOND	204.78	4
THIRD	204.78	4
FOURTH	204.78	4
FIFTH	204.78	4
TOTAL		20

CARPET AREA INCLUDING
ENCLOSED BALCONY STATEMENT WING :- E

FLOOR	FLAT NO	CARPET (SQ.M.)
	101,201,301,401,501	40.20
	102,202,302,402,502	40.20
	103,203,303,403,503	40.20
	104,204,304,404,504	40.20

STAMP OF APPROVAL

5 / 5

अर्जदार यांची प्रत

Approved as ammended
in.................... ....Colour
Subject ... mentioned in
this office ... No. 176, 2022-23
Date 14/10/2022

DY. ENGINEER
Town Planing
Municipal Corporation
AURANGABAD.

O.C. Signed By D.D.T.P.

अटी व नियम

बांधकाम परवानगीनुसार बांधकाम सुरू केल्यानंतर ज्योत्यापर्यंत (Plinth Level) चे बांधकाम पूर्ण झाल्यावर वास्तुविशारद / व्यवसायीक अभियंता/ [illegible] यांचे मार्फत ज्योत्याचे पूर्णत्वाचे [illegible] हा कार्यालयात [illegible] करून [illegible] पुढील बांधकाम सुरू करावे अन्यथा आपण त्या पुढे केलेले बांधकाम अनाधिकृत समजून कार्यवाही करण्यात येईल ह्याची नोंद घ्यावी

भारत बांधकाम साहित्य, व माती म.न.पा.च्या रस्त्यावर ठेवू नये

TITLE...

PROPOSED SUBMISSION DRAWING OF
GROUP HOUSING SCHEME ON PLOT BEARING
GUT NO.-1
SITUATED AT ITKHEDA , AURANGABAD
FOR :-

METRO BUILDERS AND DEVELOPERS
THROUGH ITS PARTNER GPA HOLDER

ARCHITECT'S SIGN	OWNER'S SIGN
AR. Pramod Vithoba Narale	

ARCHITECTS:-

NORTH

N

MANGGAL DESIGN
AR. Pramod Vithoba Narale.

FIRST FLOOR , OFFICE NO - 16 , SPACE OLYMPIA
NEAR SUTGIRNI CHOWK , AURANGABAD
MAIL = narale.pramod28@gmail.com

SCALE	DATE	DRG. NO.	JOB NO.	DRAWN BY...
1:100 , 1:200				KARAN A. GANAR

SUBMISSION PLAN