

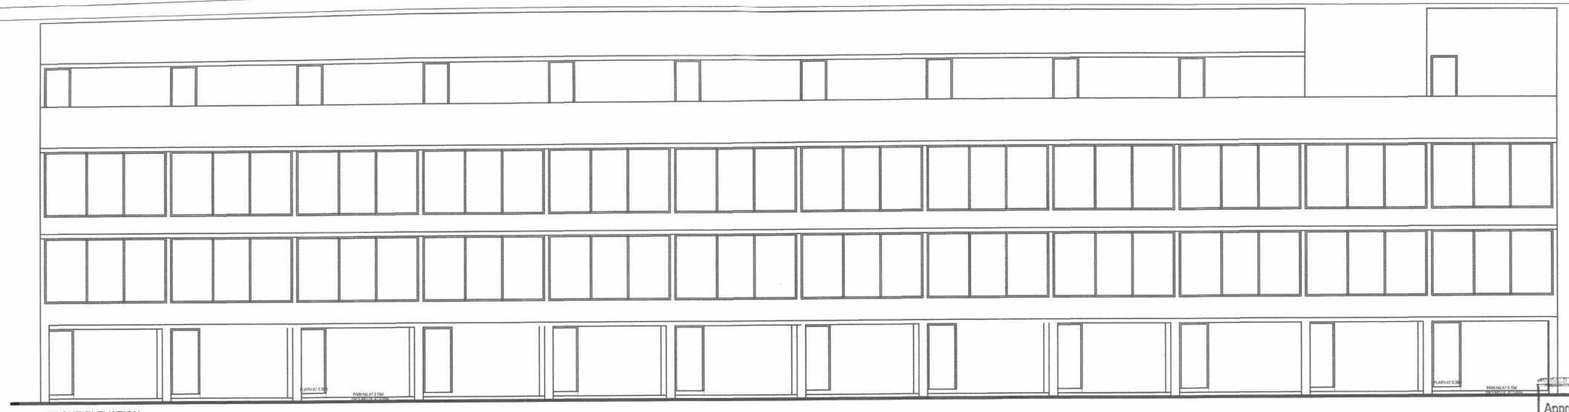


FRONT ELEVATION
SCALE 1:100

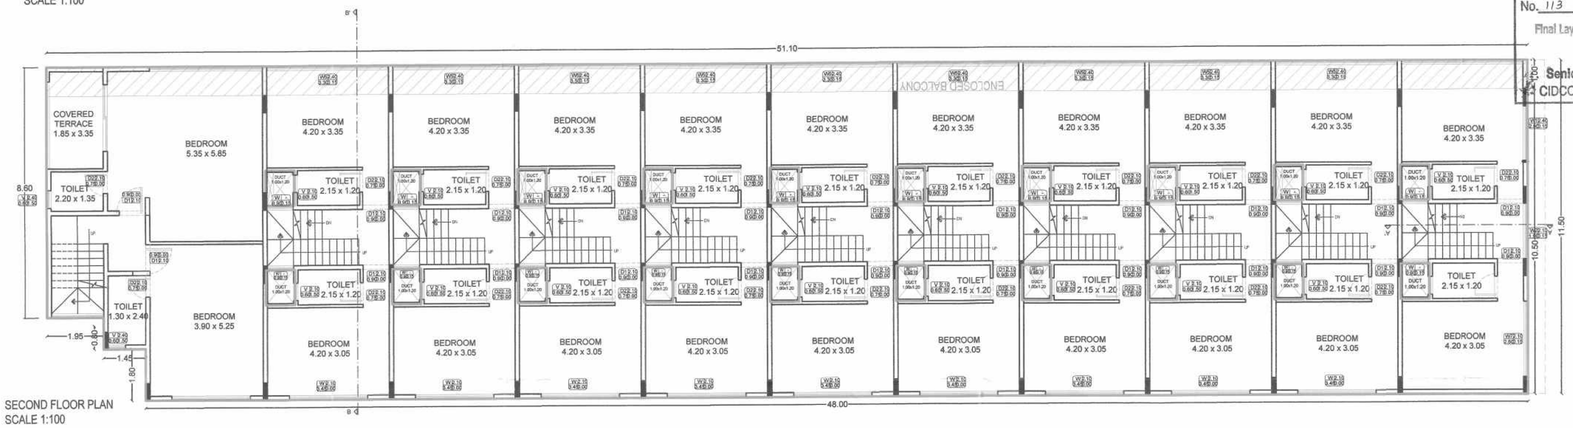


SECOND FLOOR PLAN
SCALE 1:100

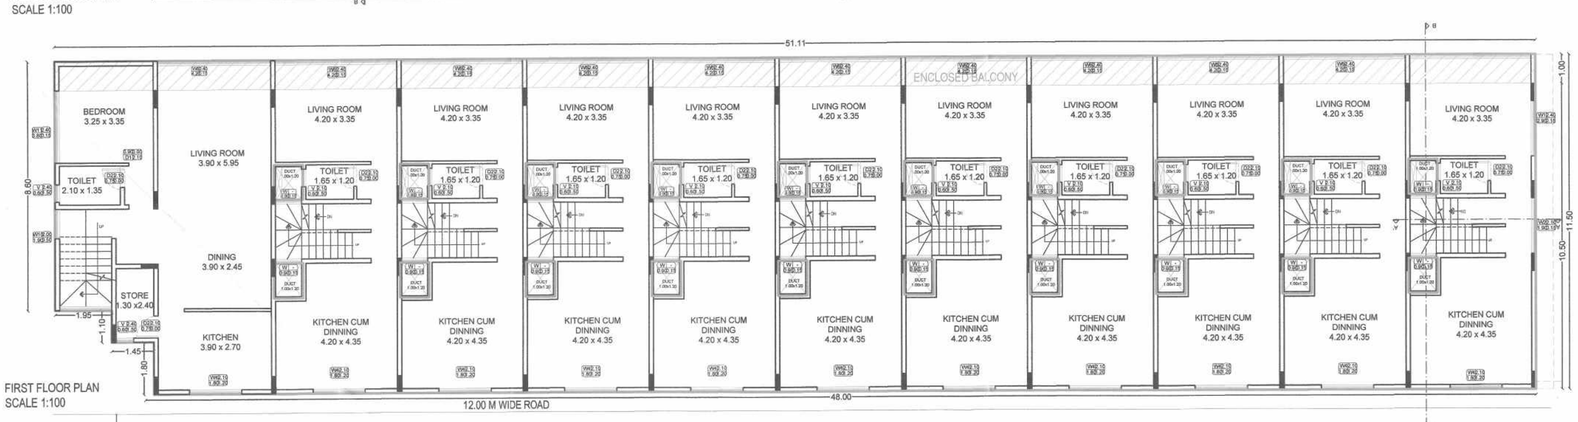


FIRST FLOOR PLAN
SCALE 1:100

GROUND FLOOR PLAN
SCALE 1:100

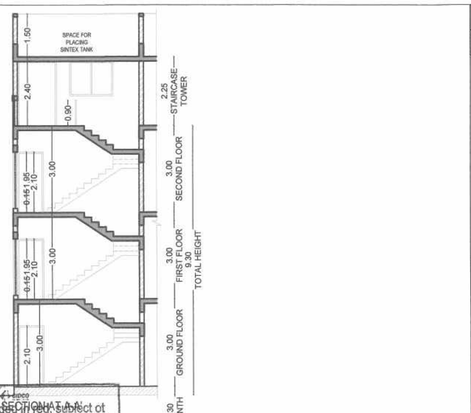


SECTION AT C-C
SCALE 1:100


Approved as amended in red, subject ot Conditions mentioned in this Office Letter No. 113 dated 23/5/2023
Final Layout Alongwith Building Permission
Senior Planner (New Towns)
CIDCO, Aurangabad Fringe Area

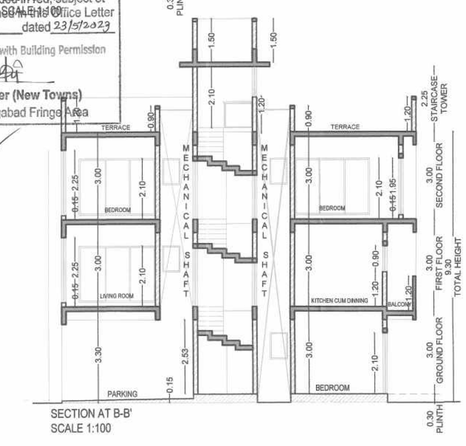


SECTION AT B-B'
SCALE 1:100

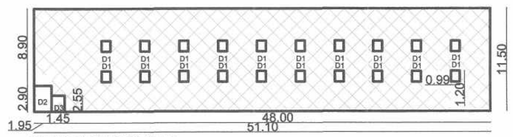

SECOND FLOOR BLOCK PLAN

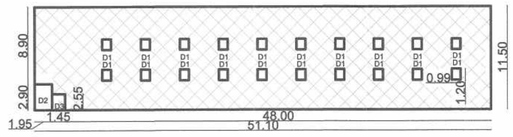

FIRST FLOOR BLOCK PLAN

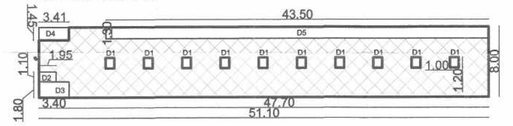

GROUND FLOOR BLOCK PLAN

OPENING SCHEDULE	
NOMENCLATURE	SIZE
D	1.00 x 2.40
D1	0.90 x 2.10
D2	0.75 x 2.10
SD	2.70 x 2.10
W	0.90 x 2.10
W1	2.64 x 2.10
W2	1.90 x 2.10
W3	0.70 x 2.10
W4	1.80 x 2.10
W5	4.20 x 2.40
W6	0.90 x1.20
W7	2.60 x 2.10
W8	1.90 x 2.00
W9	2.16 x 2.00
W10	1.65 x 2.00
V	0.60 x 0.21

	QUANTITY	LENGTH	WIDTH	TOTAL
BLOCK	1	51.1	11.50	587.65
D1	20	1.00	1.20	24.00
D2	1	1.95	2.90	5.66
D3	1	1.45	1.80	2.61
			NET TOTAL	32.27
BUILT UP AREA OF SECOND FLOOR				555.39

	QUANTITY	LENGTH	WIDTH	TOTAL
BLOCK	1	51.1	11.50	587.65
D1	20	1.00	1.20	24.00
D2	1	1.95	2.90	5.66
D3	1	1.45	1.80	2.61
			NET TOTAL	32.27
BUILT UP AREA OF FIRST FLOOR				555.39

	QUANTITY	LENGTH	WIDTH	TOTAL
BLOCK	1	51.10	8.00	408.80
D1	10	1.00	1.20	12.00
D2	1	1.95	1.10	2.15
D3	1	3.40	1.80	6.12
D4	1	3.41	1.45	4.94
D5	1	43.50	1.30	56.55
			NET TOTAL	81.76
BUILT UP AREA OF GROUND FLOOR				327.04

F.S.I. CALCULATION	
FLOOR	AREA
GROUND FLOOR	327.04
FIRST FLOOR	555.39
SECOND FLOOR	555.39
TOTAL	1437.82

GROUP HOUSING TYPE - A

UNIT NO. : 1-11 | 2/11

TITLE

PROPOSED GROUP HOUSING CONSTRUCTION ON GUT NO 37 (PART) AT - SUNDERWADI, AURANGABAD.
FOR
RUPESH PRAKASHCHAND MUTHA.

OWNER'S SIGN	ARCHITECT'S SIGN
	rahul thole and associates, no. CA/

LEGENDS :
PRO CONSTRUCTION SHOWN IN

NORTH : N | DATE : | SCALE : 1:100

rahul thole and associates
architect interior designers