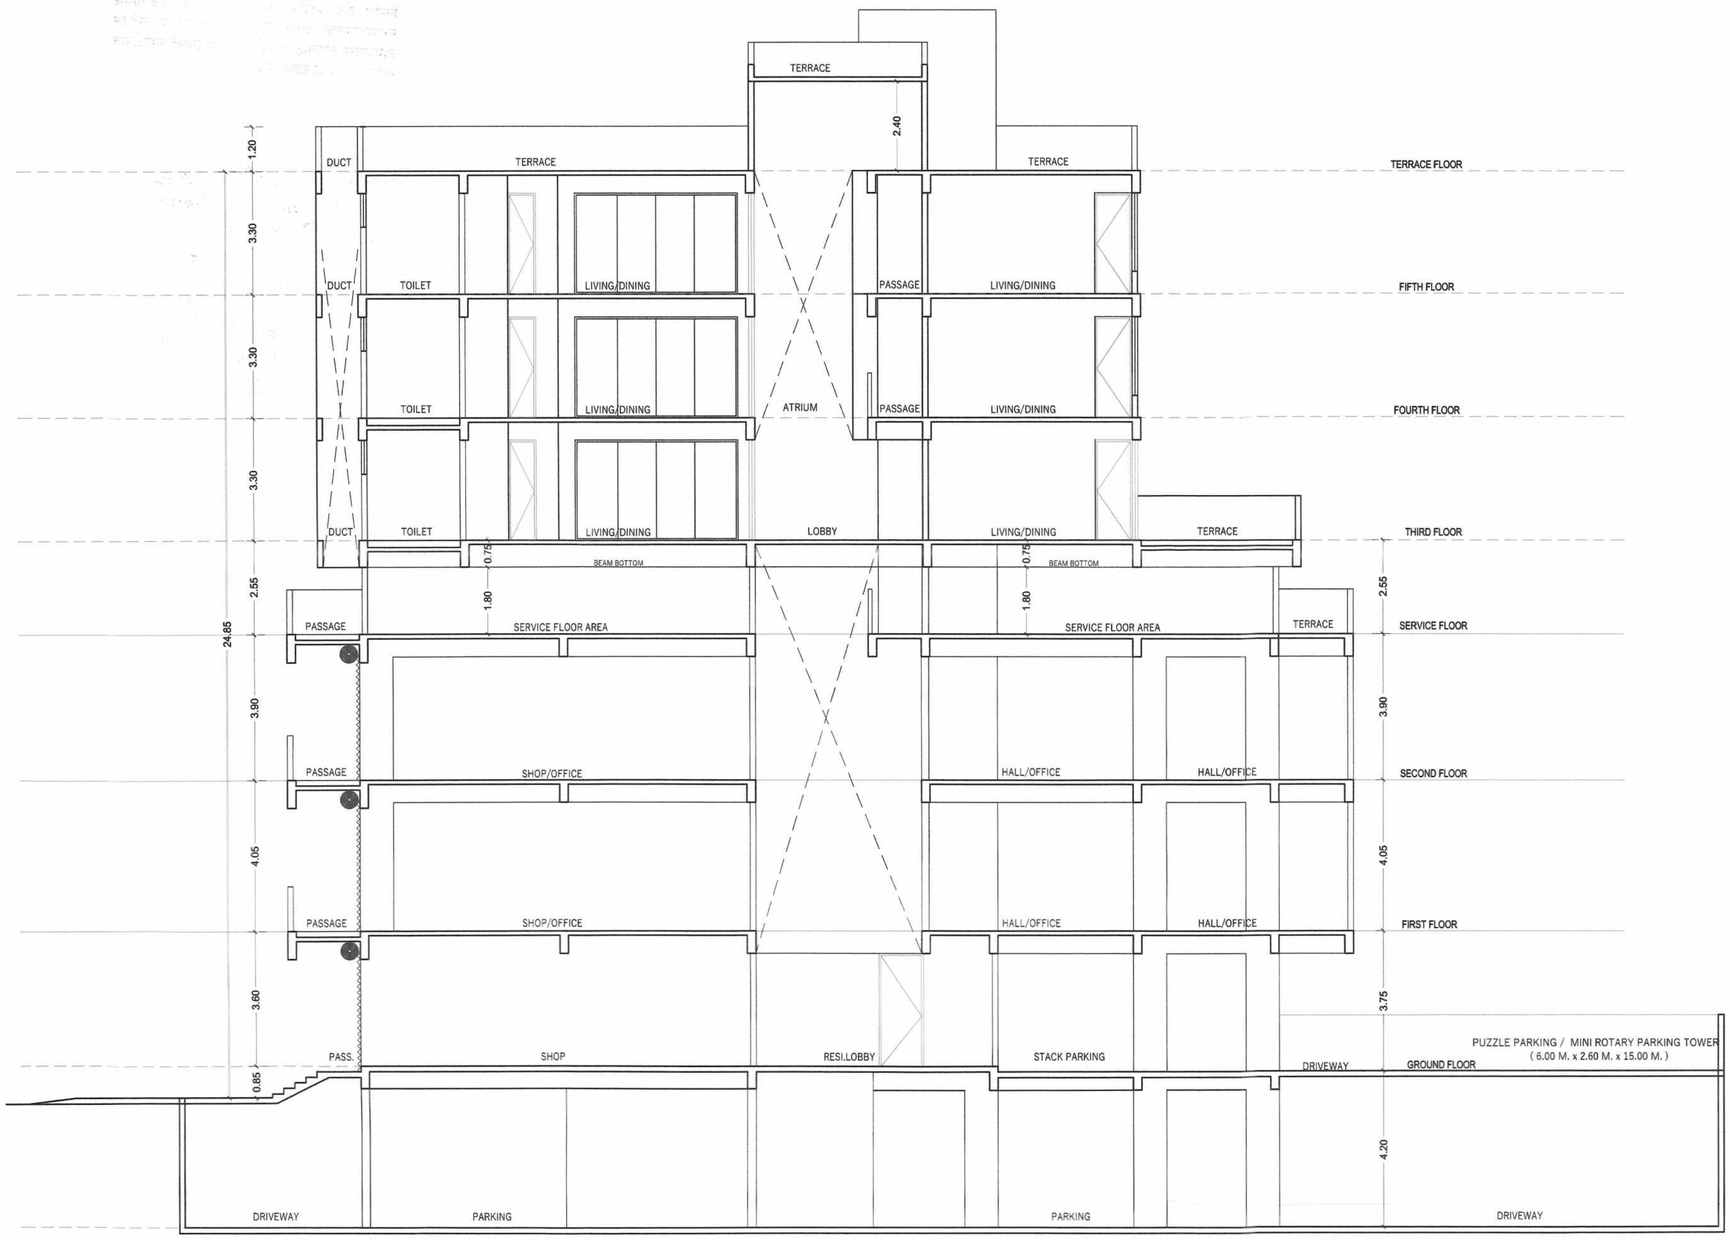


SECTION AT B - B

OFFICE USE ONLY | 08/09

अर्जदार यांची प्रत

Approved as ammended
In.....Colour Subject to
the Conditions mentioned in
this office Building Permit No. 146 /2024-25
Date : 13.12.2024

DY.ENGINEER
Town Planning
Municipal Corporation
Chhatrapati Sambhajinagar
D.C. Signed By D.D.T.P.

अटी व नियम

या बांधकाम परवानगीनुसार बांधकाम प्र... जोत्यांवर ज्योत्स्नावरील (Plinth Level) ... बांधकाम पूर्ण झाल्याचा वास्तुविशारद / व्यवसायीक अभियंता/ सुपरवायझर, यांचे मार्फत ज्योत्स्नाचे पूर्णत्वाचे प्रमाणपत्र या कार्यालया हून प्राप्त करून घेऊन सादर... पूर्तता करे. सदर पुरावे अप्राप्त झाल्या... त्या पूर्तता ... अनधिकृत समजून कार्यवाही करण्यात येईल याची नोंद घ्यावी.

समारे आराखडा दर्शविल्... या मालमत्ते व लगतच्या... करण्यात येऊ नये.

REFERENCE

NORTH

NORTH EAST SOUTH WEST

TITLE

REVISED PLAN OF COMMERCIAL & RESIDENTIAL
BUILDING ON C.T.S. NOS. 14511/1, 14511/2, 14511/3,
NEW USMANPURA, CHHATRAPATI SAMBHAJINAGAR
(AURANGABAD),
FOR :-
1) MR. KISHORE BALWANTRAO LOVEKAR (14511/1)
2) MR. KISHORE BALWANTRAO LOVEKAR (14511/2)
3) MR. SUBHASH BALWANTRAO LOVEKAR (14511/3)

CERTIFICATE OF AREA :
Certified that the plot under reference was surveyed by me and the dimension of sides etc.
of plot stated on plan are as measured on site the area so worked out tallies with the area state in document of owner ship/
t.p. scheme records / land record department / city survey record

OWNERS DECLARATION
I / we undersign hereby confirm that I / we would abide by plan sanction by aurangabad municipal corporation
I / We would execute structure as per sanctioned plan also I / we would execute the work under supervision
of proper technical person so as to ensure the quality and safety at the work site .

ARCHITECT'S SIGN.

OWNER'S SIGN.

1.

2.

For AKW ASSOCIATES

Manish Vasant Kale
Architect & Approved Valuer
Reg. No. CA/93/15610

ARCHITECTS.
S Y N E R G Y G R O U P
AKW ASSOCIATES.
ARCHITECTS, INTERIOR DESIGNERS, APPROVED VALUERS,
CIVIL ENGINEERS & PROJECT MANAGEMENT CONSULTANTS.
AUSEKAR SAMEER. KALE MANISH. WADEKAR MILIND.

NISHIGANDH - C, RANA NAGAR,
OPP. HOTEL ATITHI, OFF JALNA
ROAD, CHHA. SAMBHAJINAGAR.
PH. NO. 0240 - 2451616, 2453070
email : info@samilarchitects.com

OFFICE NO. 103, FIRST FLOOR,
VASANTANAND CHAMBERS, ABOVE PUNJAB & SIND BANK,
OPP. SANT EKNATH RANG MANDIR, NEW USMANPURA,
CHHATRAPATI SAMBHAJINAGAR.
PH. NO. 0240 - 2348634
email : kale.manish@gmail.com

SCALE	DATE	DRG. NO.	JOB NO.	DRAWN BY
1:100 , 1:200	17.04.2024	08 / 09	N - 2206	DATTA

REVISED SUBMISSION DRAWING

अर्जदार यांची प्रत

अटी व नियम

१) बांधकाम परवानगीनुसार बांधकाम पूर्ण
ठेल्यानंतर ज्योत्थापर्यंत (Plinth Level) चे
बांधकाम पूर्ण झाल्यावर वास्तुविशारद /
व्यवसायीक अभियंता/ सुपरवायझर, यांचे
मार्फत ज्योत्थाचे पूर्णत्वाचे प्रमाणपत्र
कार्यालयात प्राप्त करुन घेऊन
पुढील बांध. काम सुरु करावे अन्यथा
त्या पुढे केले बांधकाम अनधिकृत समज
कार्यवाही करण्यात येईल याची नोंद घ्यावी.

मार्जदार यांनी सदर जागेच्या
च माती व... सर्व्हे
रस्त्याचे टेस्ट रिपोर्ट

OFFICE USE ONLY | 09/09

Approved as per the plan in Colour Subject to the Conditions mentioned in this office Building Permit No. 146.../2024-25
Date : ...12/12/2024...

DY.ENGINEER
Town Planning
Municipal Corporation
Chhatrapati Sambhajinagar
O.C. Signed By D.D.T.

REFERENCE

NORTH

Plot Boundary Shown Thus —

Proposed P- Line Shown Thus —

NORTH EAST WEST SOUTH

TITLE

REVISED PLAN OF COMMERCIAL & RESIDENTIAL
BUILDING ON C.T.S. NOS. 14511/1, 14511/2, 14511/3,
NEW USMANPURA, CHHATRAPATI SAMBHAJINAGAR
(AURANGABAD),
FOR :-
1) MR. KISHORE BALWANTRAO LOVEKAR (14511/1)
2) MR. KISHORE BALWANTRAO LOVEKAR (14511/2)
3) MR. SUBHASH BALWANTRAO LOVEKAR (14511/3)

CERTIFICATE OF AREA :
Certified that the plot under reference was surveyed by me and the dimension of sides etc.
of plot stated on plan are as measured on site the area so worked out tallies with the area state in document of owner ship/
t.p. scheme records / land record department / city survey record

OWNERS DECLARATION
I / we undersign hereby confirm that I / we would abide by plan sanction by aurangabad municipal corporation
I / We would execute structure as per sanctioned plan also I / we would execute the work under supervision
of proper technical person so as to ensure the quality and safety at the work site .

ARCHITECT'S SIGN._.	OWNER'S SIGN._.
For AKW ASSOCIATES Manish Vasant Kale Architect & Approved Valuer Reg. No. CA/93/15610	1. 2.

ARCHITECTS._.

S Y N E R G Y G R O U P
AKW ASSOCIATES.
ARCHITECTS, INTERIOR DESIGNERS, APPROVED VALUERS,
CIVIL ENGINEERS & PROJECT MANAGEMENT CONSULTANTS.
AUSEKAR SAMEER. KALE MANISH. WADEKAR MILIND.


NISHIGANDH - C, RANA NAGAR,
OPP. HOTEL ATITHI, OFF JALNA
ROAD, CHHA. SAMBHAJINAGAR.

PH. NO. 0240 - 2451616, 2453070
email : info@samilarchitects.com

OFFICE NO. 103, FIRST FLOOR,
VASANTANAND CHAMBERS, ABOVE PUNJAB & SIND BANK,
OPP. SANT EKNATH RANG MANDIR, NEW USMANPURA,
CHHATRAPATI SAMBHAJINAGAR.
PH. NO. 0240 - 2348634
email : kale.manish@gmail.com

SCALE	DATE	DRG. NO.	JOB NO.	DRAWN BY
1:100 , 1:200	17.04.2024	09 / 09	N - 2206	DATTA

REVISED SUBMISSION DRAWING

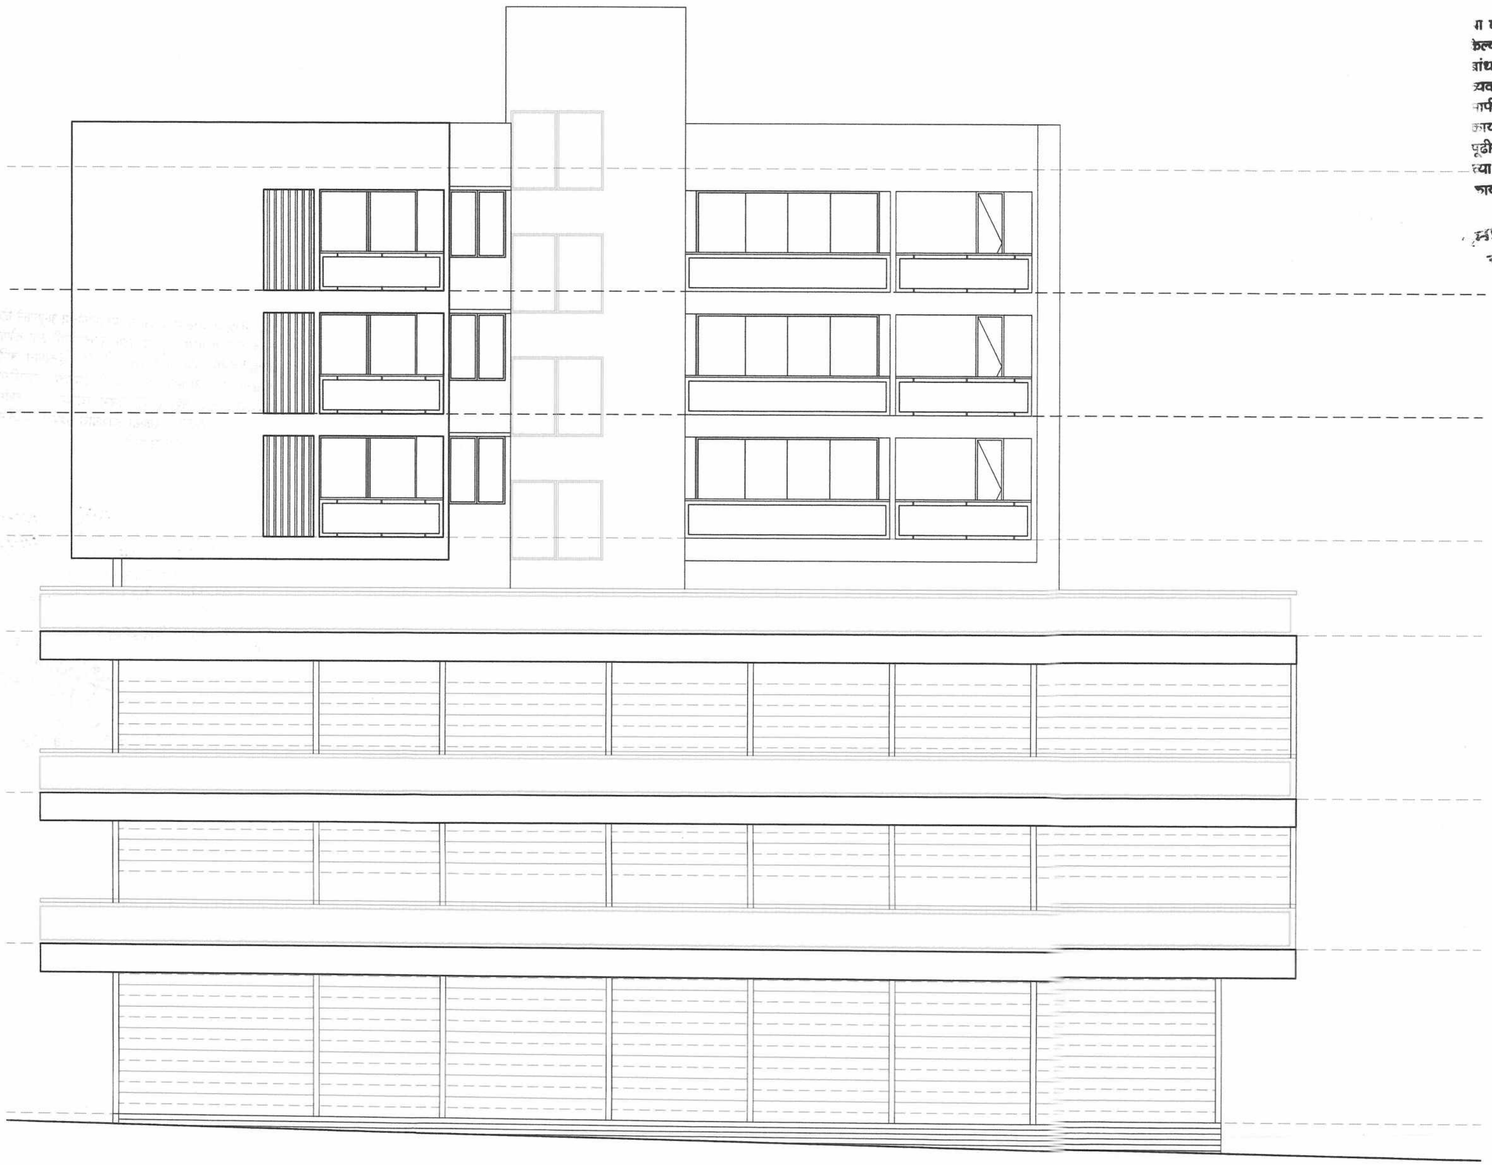

FRONT ELEVATION