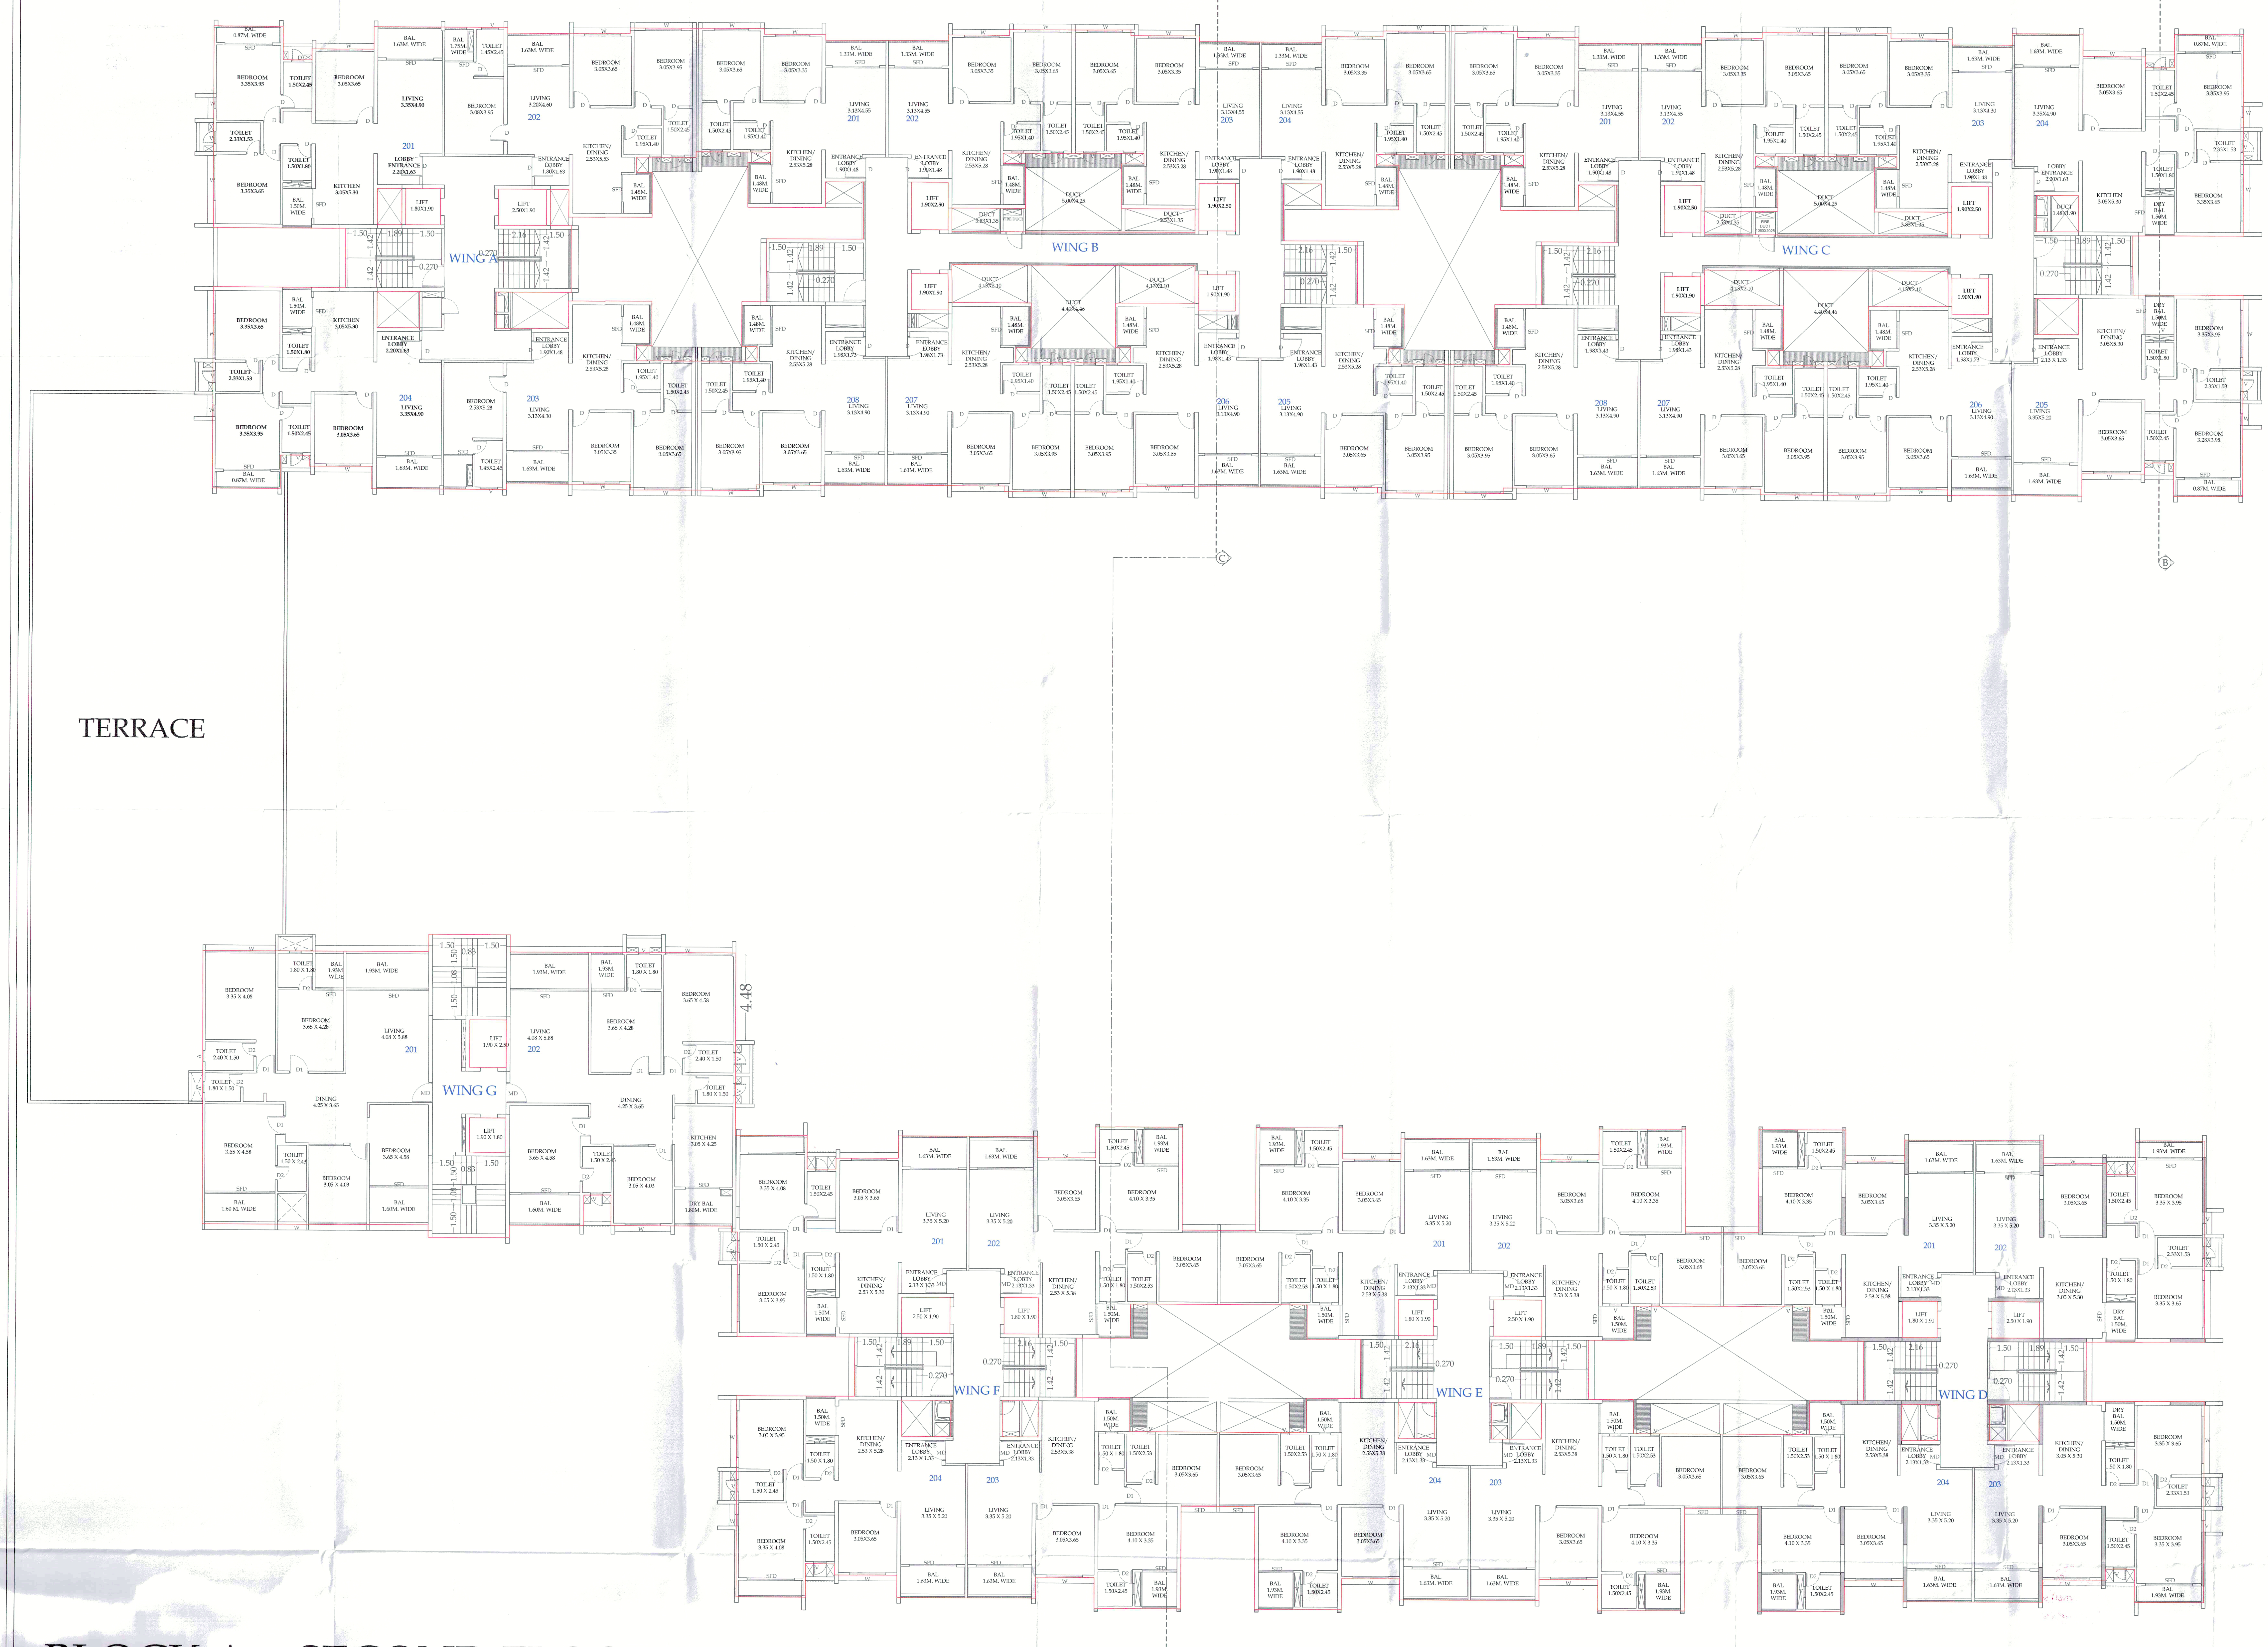

BLOCK A - SECOND FLOOR PLAN (SCALE :- 1:100)

• STAMPS OF APPROVAL

TRUE COPY
DY.ENGINEER
Town Planning
Municipal Corporation
Chhatrapati Sambhajinagar

Approved as ammended In..........................Colour Subject to the Conditions mentioned in this office Building Permit No.......65/2023-24
Date : 01 / 08 /2023

Sd 31/07/23
Dy.Director of Town Planning
Municipal Corporation
Chhatrapati Sambhajinagar
Sd Sd Sd

अटी व नियम
या बांधकाम परवानगीनुसार बांधकाम सुरु केल्यानंतर ज्योत्यापर्यंत (Plinth Level) चे बांधकाम पूर्ण झाल्यावर वास्तुविशारद / व्यवसायीक अभियंता/ सुपरवायझर, यांचे मार्फत ज्योत्यापर्यंत पुर्णत्वाचे प्रमाणपत्र या कार्यालयात [illegible] घेऊन नंतरच पुढील बांध. [illegible] अन्यथा आपण त्यापुढे केलेले बांधकाम अनधिकृत समजून कार्यवाही [illegible]

इमारत बांधकाम साहित्य, व माती म.न.पा.च्या [illegible] ठेवू नये

• LEGEND

PLOT BOUNDARY SHOWN IN
REVISED B/UP AREA SHOWN IN
WATER LINE SHOWN IN
DRAINAGE LINE SHOWN IN
RAIN WATER HARVESTING

• OPENING SCHEDULE

R/S	- 5.00 x 2.37	ROLLING SHUTTER
R/S-1	- 4.00 x 2.37	ROLLING SHUTTER
R/S-2	- 4.10 x 2.37	ROLLING SHUTTER
R/S-3	- 3.80 x 2.37	ROLLING SHUTTER
R/S-4	- 3.35 x 2.37	ROLLING SHUTTER
R/S-5	- 3.20 x 2.37	ROLLING SHUTTER
R/S-6	- 3.10 x 2.37	ROLLING SHUTTER
R/S-7	- 3.00 x 2.37	ROLLING SHUTTER
R/S-8	- 4.65 x 2.37	ROLLING SHUTTER
R/S-9	- 3.65 x 2.37	ROLLING SHUTTER
R/S-10	- 3.45 x 2.37	ROLLING SHUTTER
D	- 1.00 x 2.37	TEAK WOOD FRAME
D1	- 0.90 x 2.37	TEAK WOOD FRAME
D2	- 0.75 x 2.37	TEAK WOOD FRAME
SFD1	- 1.60 x 2.37	ALUMINIUM FRAME
SFD2	- 2.60 x 2.37	ALUMINIUM FRAME
SFD3	- 1.35 x 2.37	ALUMINIUM FRAME
W1	- 1.80 x 1.50	ALUMINIUM WINDOWS
W2	- 1.20 x 0.90	ALUMINIUM WINDOWS
W3	- 1.60 x 1.50	ALUMINIUM WINDOWS
V	- 0.60 x 0.90	M/S FRAME VENTILATOR

REVISED PLAN OF GROUP HOUSING PROJECT (COMMERCIAL +RESIDENTIAL) ON LAND BEARING GUT NO. 62 / 1 & GUT NO. 62 / 2, SITUATED AT PAITHAN ROAD, ITKHEDA, AURANGABAD.

FOR :-
GUT NO 62/1 -
1. M/S DIZZILAND FARMS PVT. LTD.
2. MRS. RAJLAXMI SATISH LODHA
3. SHRI. KAUSTUBH MANOJKUMAR LOHIYA
4. M/S NARAYAN INFRA-VENTURES PVT. LTD.
5. SHRI MILIND DINKARRAO KELKAR
6. MRS. MOHINI MILIND KELKAR

GUT NO 62/2 -
1. M/S DIZZILAND FARMS PVT. LTD.
2. MRS. RAJLAXMI SATISH LODHA
3. SHRI. KAUSTUBH MANOJKUMAR LOHIYA
4. M/S NARAYAN INFRA-VENTURES PVT. LTD.
5. SHRI MILIND DINKARRAO KELKAR

THROUGH G.P.A. HOLDER,
SHRI. ULHAS NARAYAN GAOLI.

Drawn by :-Madhur
Scale :- 1:100 / 200 / 50
Date :- 07.07.22

N

• ARCHITECT

Manoj Kala ARCHITECT Reg. 19597

MANOJ KALA
& ASSOCIATES
ALTIUS - B - 301, 3rd

• OWNER