


SECTION-AA

SECTION-BB

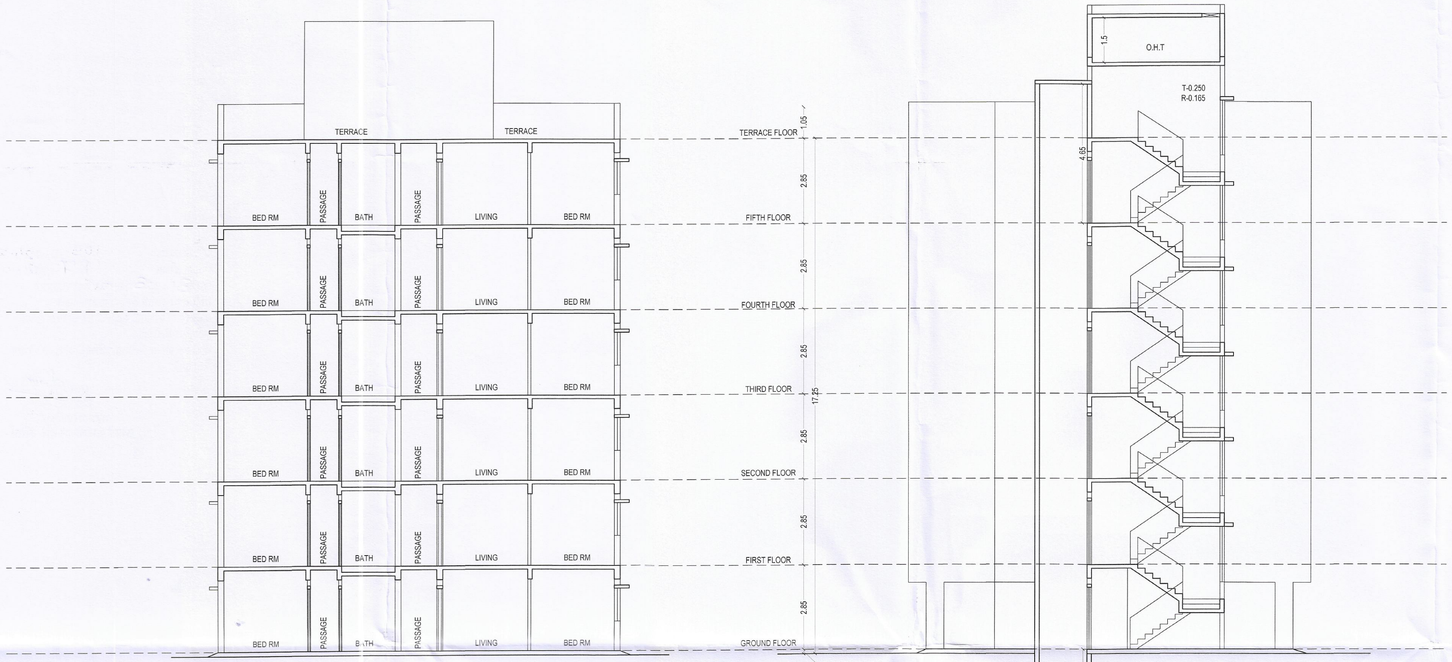

FRONT ELEVATION

अटी व निर्बंध

या बांधकाम परवानगीनुसार बांधकाम शुरू केल्यानंतर ज्योत्यापर्यंत (Plinth Level) चे बांधकाम पूर्ण झाल्यावर वास्तुविशारद / व्यवसायीक अभियंता/ सुपरवायझर, यांचे मार्फत ज्योत्याचे पूर्णत्वाचे प्रमाणपत्र ह्या कार्यालया" हून प्राप्त करून घेऊन नंतरच पूढील बांध. म शुरू करावे अन्यथा आपण त्या पूढे केर बांधका. अनधिकृत समजून कार्यवाही करण्यात येईल ह्याची नोंद घ्यावी

सदर बांधकाम परवाना हा विकास परवानगीच्या अनुषंगाने दिला जात आहे.या मध्ये नमुद केलेल्या भुखंडासंबंधी ज्या कोणाचे मालकी,हजमेंट हा अगर इतर कोणतेही हितसंबंध बाधित निर्माण होत असतील तर त्यांनी आपल्या तक्रारी/गाव न्यायालयामार्फत परस्पर रद्द करुन घ्याव्यात या संबंधाने उद्भवणाऱ्या कोणत्याही बाबींची जबाबदारी छत्रपती संभाजीनगर महानगरपालिकेवर राहणार नाही.

SHEET NO : 8 /10

A-3 A4 Building,elevation&section

अर्जदार यांची प्रत

Approved as ammended In.....Colour Subject to the Conditions mentioned in this office Building Permit No.187/2024-25
Date: 31/08/2025

K.V. Bhave
TOWN PLANNER
Town Planning
Municipal Corporation
Chhatrapati Sambhajinagar

O.C. Signed By D.D.T.P.

SCHEDULE OF OPENINGS

DOORS		WINDOWS	
D-1	0.90 X 2.10	W-1	1.50 X 1.20
D-2	0.75 X 2.10	W-2	1.25 X 1.20
		W-3	1.94 X 0.90
		V1	0.60 X 0.90

LEGENDS

- PLOT BOUNDARY SHOWN IN
- PROPOSED CONSTRUCTION
- DRINAGE LINE
- WATER LINE

TYPICAL BLDG SUBMISSION
BLDG-A3A4

SIGNATURE OF CLIENT

NAME OF CLIENT:

Dy. Commissioner - 2
Municipal Corporation
Chhatrapati Sambhajinagar

TITLE :

PROPOSED AFFORDABLE HOUSING PROJECT FOR 326 EWS HOUSING UNDER PMAY - AHP(PPP) MODEL IN GUT NO. 216, SITUATED AT HARSUL TAL. & DIST. CHHATRAPATI SAMBHAJINAGAR

SIGN & SEAL

Architect
SWAPNIL P. SHROFF
Regdn. No. CA/1996/20610
M. Arch (U.D.), B. Arch
Govt. Approved Valuer

SWAPNIL P. SHROFF
LAXMIKANT M. SURVE

N

REVISED ON	
SCALE - 1:100	
DATE - 03/04/19	
DRAWEN BY	CHECKED BY
SHIVAJI J.	SWAPNIL

T.B.M.=100.00
TAKEN ON STRUCTURE PLINTH

laxmikant surve
swapnil shroff
arc associates
architects
urban planners
interior designers
approved valuers
ISO – 9001 : 2008
7, chetan super market, trimurti chowk, jawahar colony, aurangabad – 5
0240 – 2329900
9422207005
9422207006
9860666699
9823027791
arcassociates999@gmail.com