SHEET-01

APPROVAL

APPROVED
This Plans amended in Blue
As per the conditions Mentioned in the accompanying commencement Certificate No. 34 dt. 18/04/2016

Executive Engineer (T.P.)
(Town Planning Department)
Nashik Municipal Corporation, Nashik

AREA STATEMENT FOR L.I.G & M.I.G.

PROPOSED BUILTUP AREA	20% L.I.G. & M.I.G. ON PROP. BUILTUP AREA	PROPOSED L.I.G. & M.I.G.	PROPOSED
3636.95 SQM	727.29 SQM	BUILDING 'A' WING A A3, A4 A5, A6, A7, A8 A9, A10, A11, A12 A13, A14, A15, A16	735.12 SQM

Note :
Plot boundary shows in black.
Proposed construction showed in pink.
Drainage line showed in yellow.
Cub size :- (w) 0.60m x (l) 2.40m x (h) 2.10m
Existing structure to be demolished shown in yellow

S. NO. - 46/3A APPROVED FYNAL LAYOUT

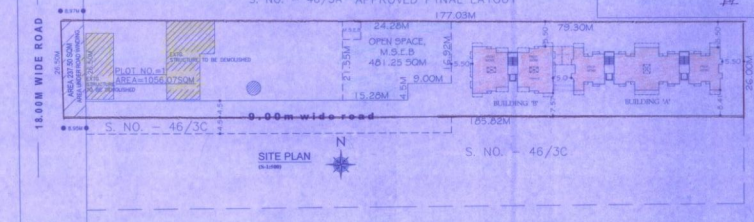

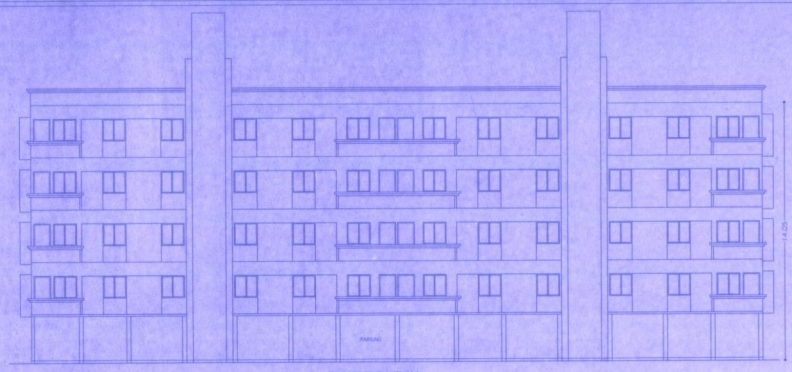

FRONT ELEVATION
SCALE - 1:100

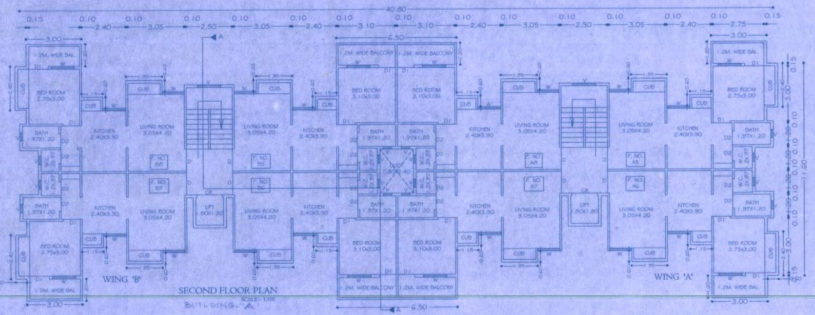

SECOND FLOOR PLAN
BUILDING - A
SCALE: 1:100

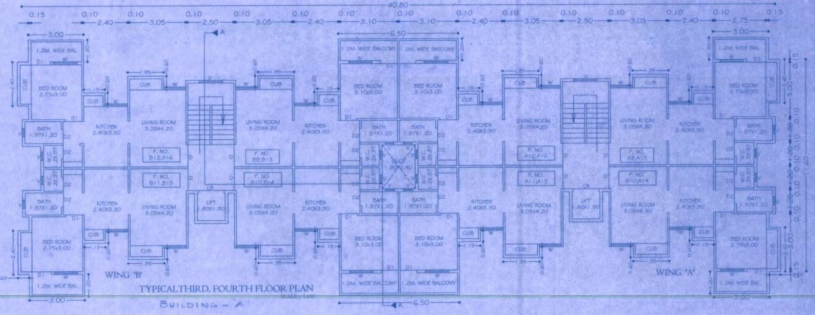

TYPICAL THIRD, FOURTH FLOOR PLAN
BUILDING - A

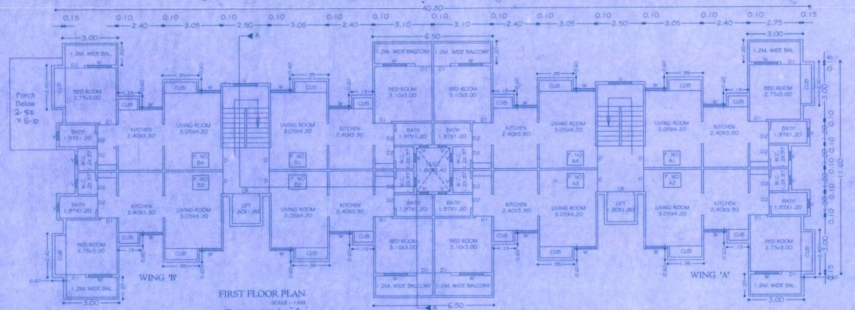

FIRST FLOOR PLAN
BUILDING - A

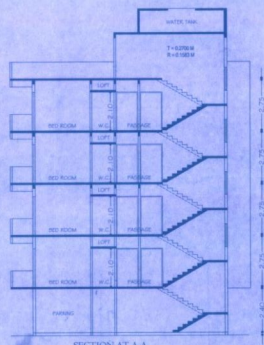

SECTION AT A-A
SCALE: 1:100

AREA CALCULATION DIAGRAM
FIRST / SEC / THIRD / FOURTH FLOOR PLAN

40.80X11.60 = 473.28 SQ.M.
DEDUCTION
(1) 1.60X2.40X2 = 4.80 SQ.M.
(2) 2.30X2.40X8 = 44.16 SQ.M.
(3) 1.70X3.20X8 = 44.20 SQ.M.
(4) 2.50X11.60X2 = 58.00 SQ.M.
(5) 2.40X1.85X7 = 4.48 SQ.M.
(6) 3.15X0.35X4 = 4.41 SQ.M.
160.01 SQ.M.
473.28 - 160.01 = 313.27 SQ.M.

AREA OF FIRST FLOOR	= 313.27 SQ.M.
AREA OF SECOND FLOOR	= 313.27 SQ.M.
AREA OF THIRD FLOOR	= 313.27 SQ.M.
AREA OF FOURTH FLOOR	= 313.27 SQ.M.
ADD LIFT AREA	= 6.48 SQ.M.
	= 1259.56 SQM

ADD STAIRCASE AREA = 2.5M X6.00M = 15.00SQM X8=120.00SQM
TOTAL AREA = 1259.56 + 120.00 = 1379.56 SQM

AREA FOR L.I.G. & M.I.G. 20% WHICH SHOWN IN BROWN

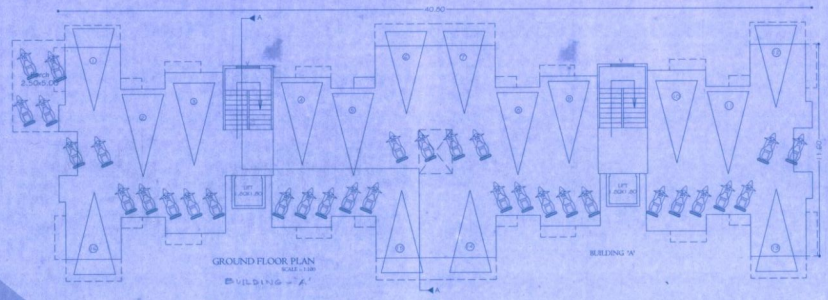

GROUND FLOOR PLAN
BUILDING - A
SCALE: 1:100

BALCONY AREA CALCULATION

FLOOR	BUILT UP	ALLOW. 10%	PROP.	EXCESS BAL.
FIRST	313.27	31.32	30.00	0.00
SEC.	313.27	31.32	30.00	0.00
THIRD	313.27	31.32	30.00	0.00
FOURTH	313.27	31.32	30.00	0.00
TOTAL				0.00

DETAIL OF PROP. BALCONY
= 3.00X2 + 6.58X2 + 5.00X2
= 25 X 1.20 = 30.00SQM

Proposed Site

LOCATION PLAN
SCALE: 1:1000

SHEET-01

CERTIFICATE OF AREA

CERTIFIED THAT THE PLOT UNDER REFERENCE WAS SURVEYED BY ME ON DATE 25/02/11 AND THE DIMENSIONS OF SIDES ETC OF PLOT STAED ON ARE AS MEASURED ON SITE AND THE AREA SO AS WORKED FAILES WITH THE AREA STATED IN DOCUMENTS OF OWNERSHIP \PACT.

SIGN OF ARCHITECTS

OWNERS SIGN	R.C.C. DESIG. SIGN	ARCHITECTS SIGN

RES.
PROPOSED BUILDING PLAN IN
S.NO - 46/3B AT - PANCHAK, SHIWAR
A.T. - NASIK.
FOR :- RAJENDRA AKNATH BORADE,
SATYABHAMA MADHAV
BORADE & OTHERS THREE.

GADE D. R. AND ASSOCIATES
• ARCHITECTS , ENGINEERS AND INTERIOR DESIGNER
• Off. :- 5 ANAND PLAZA, NASHIK RD. - 422 101. PH.-2454534
• Off.:- 5 JEEVAN PATH, NASHIK - 422001. PH.- 2570514

JOB NO.:-	SCALE:- AS SHOWN
DRG NO.:- 001	DRG BY :- D.R.G.
DATE:- 15/09/2014	CADD BY :- R. BANKAR