PRODUCED BY AN AUTODESK EDUCATIONAL PRODUCT

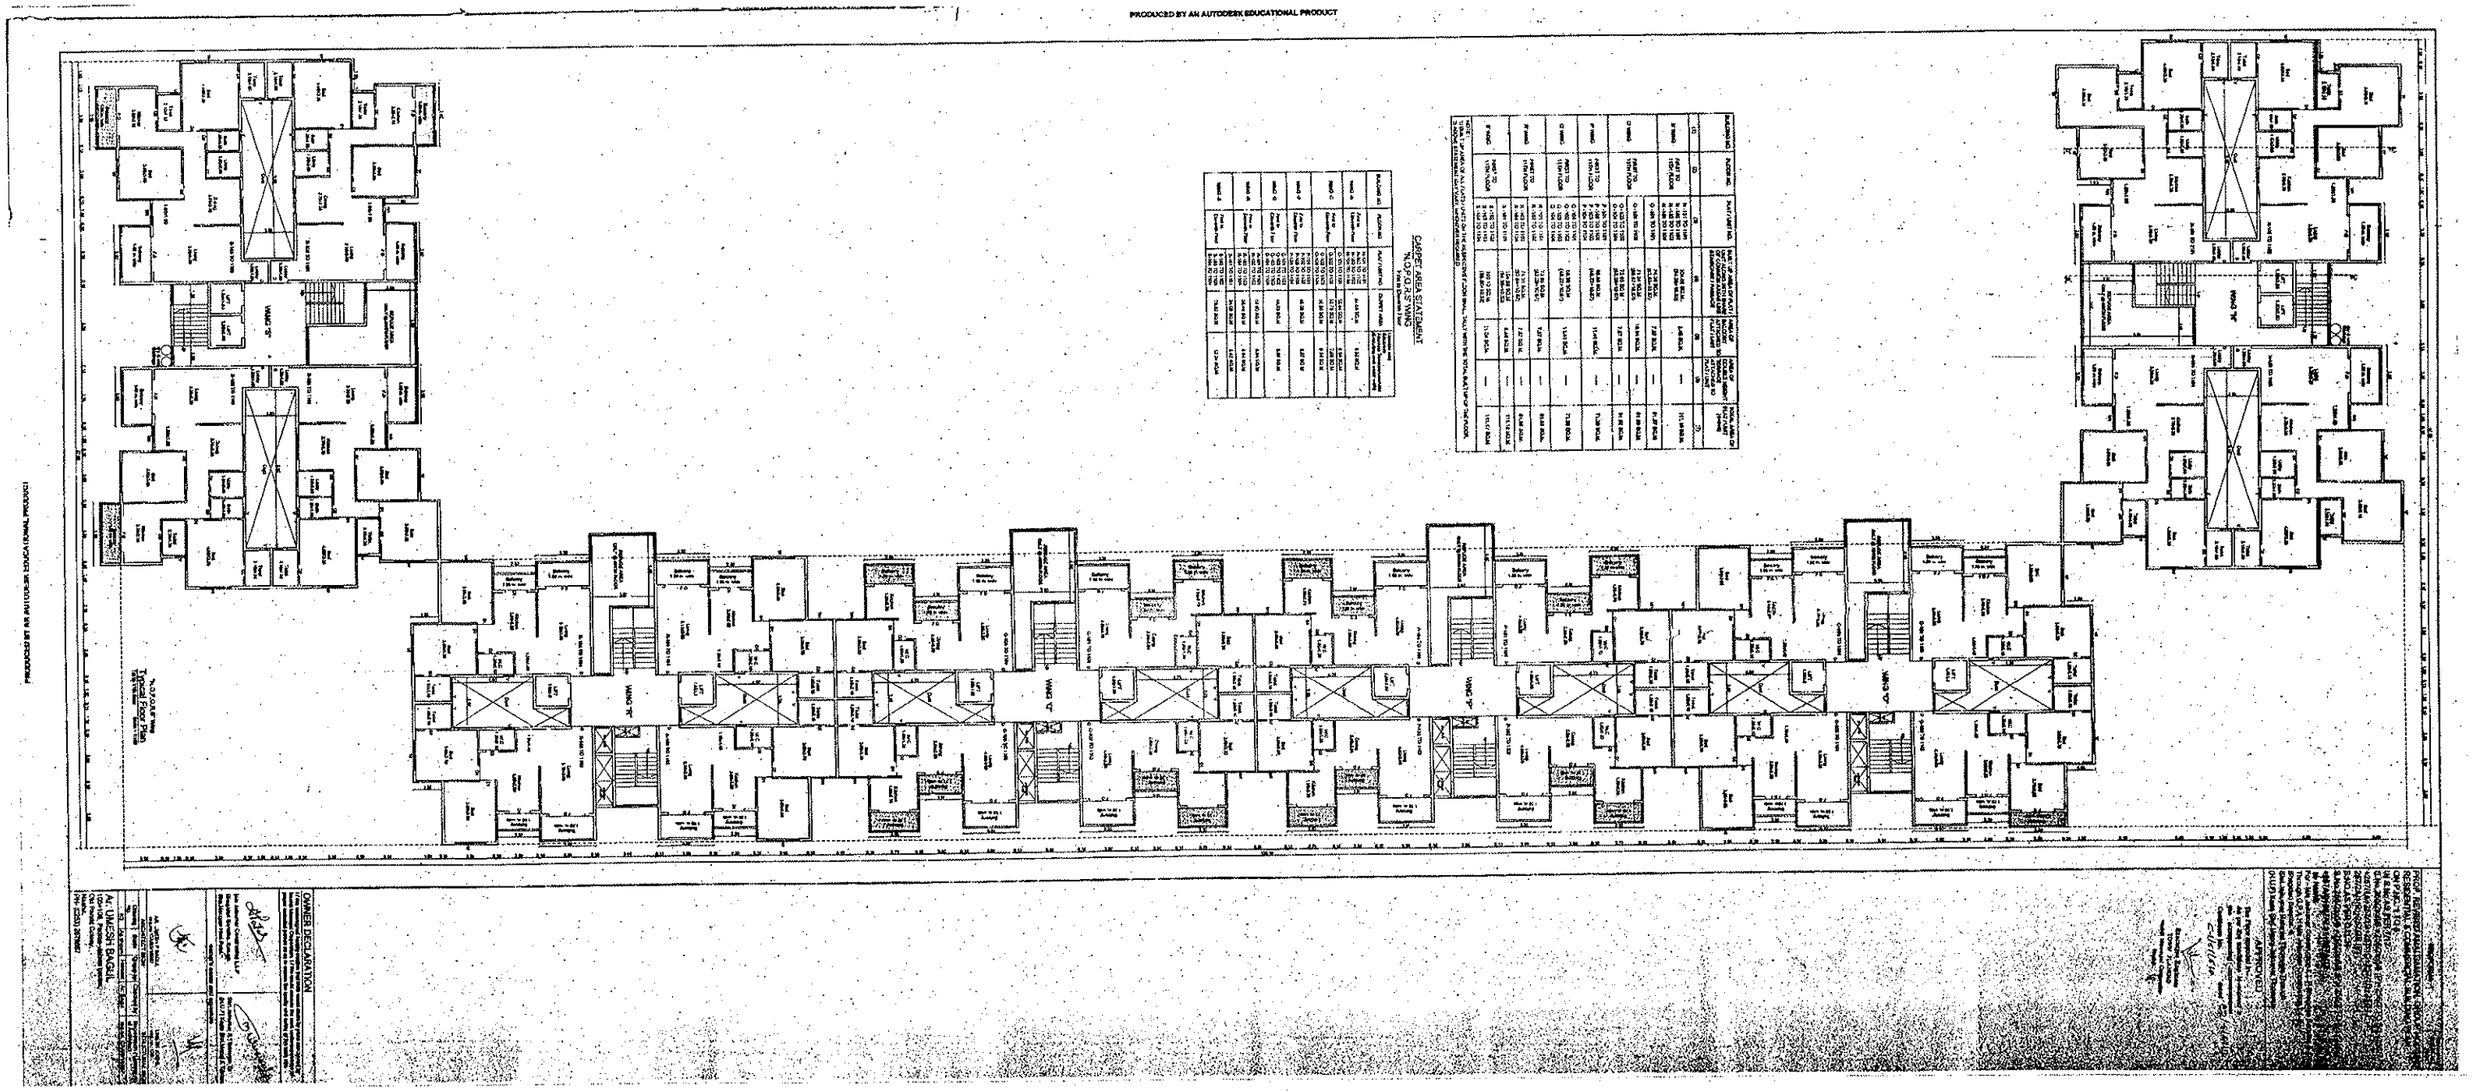

| SR.NO. | FLOOR | BUILT UP AREA | DEDUCTIONS (-) | | |

PRODUCED BY AN AUTODESK EDUCATIONAL PRODUCT

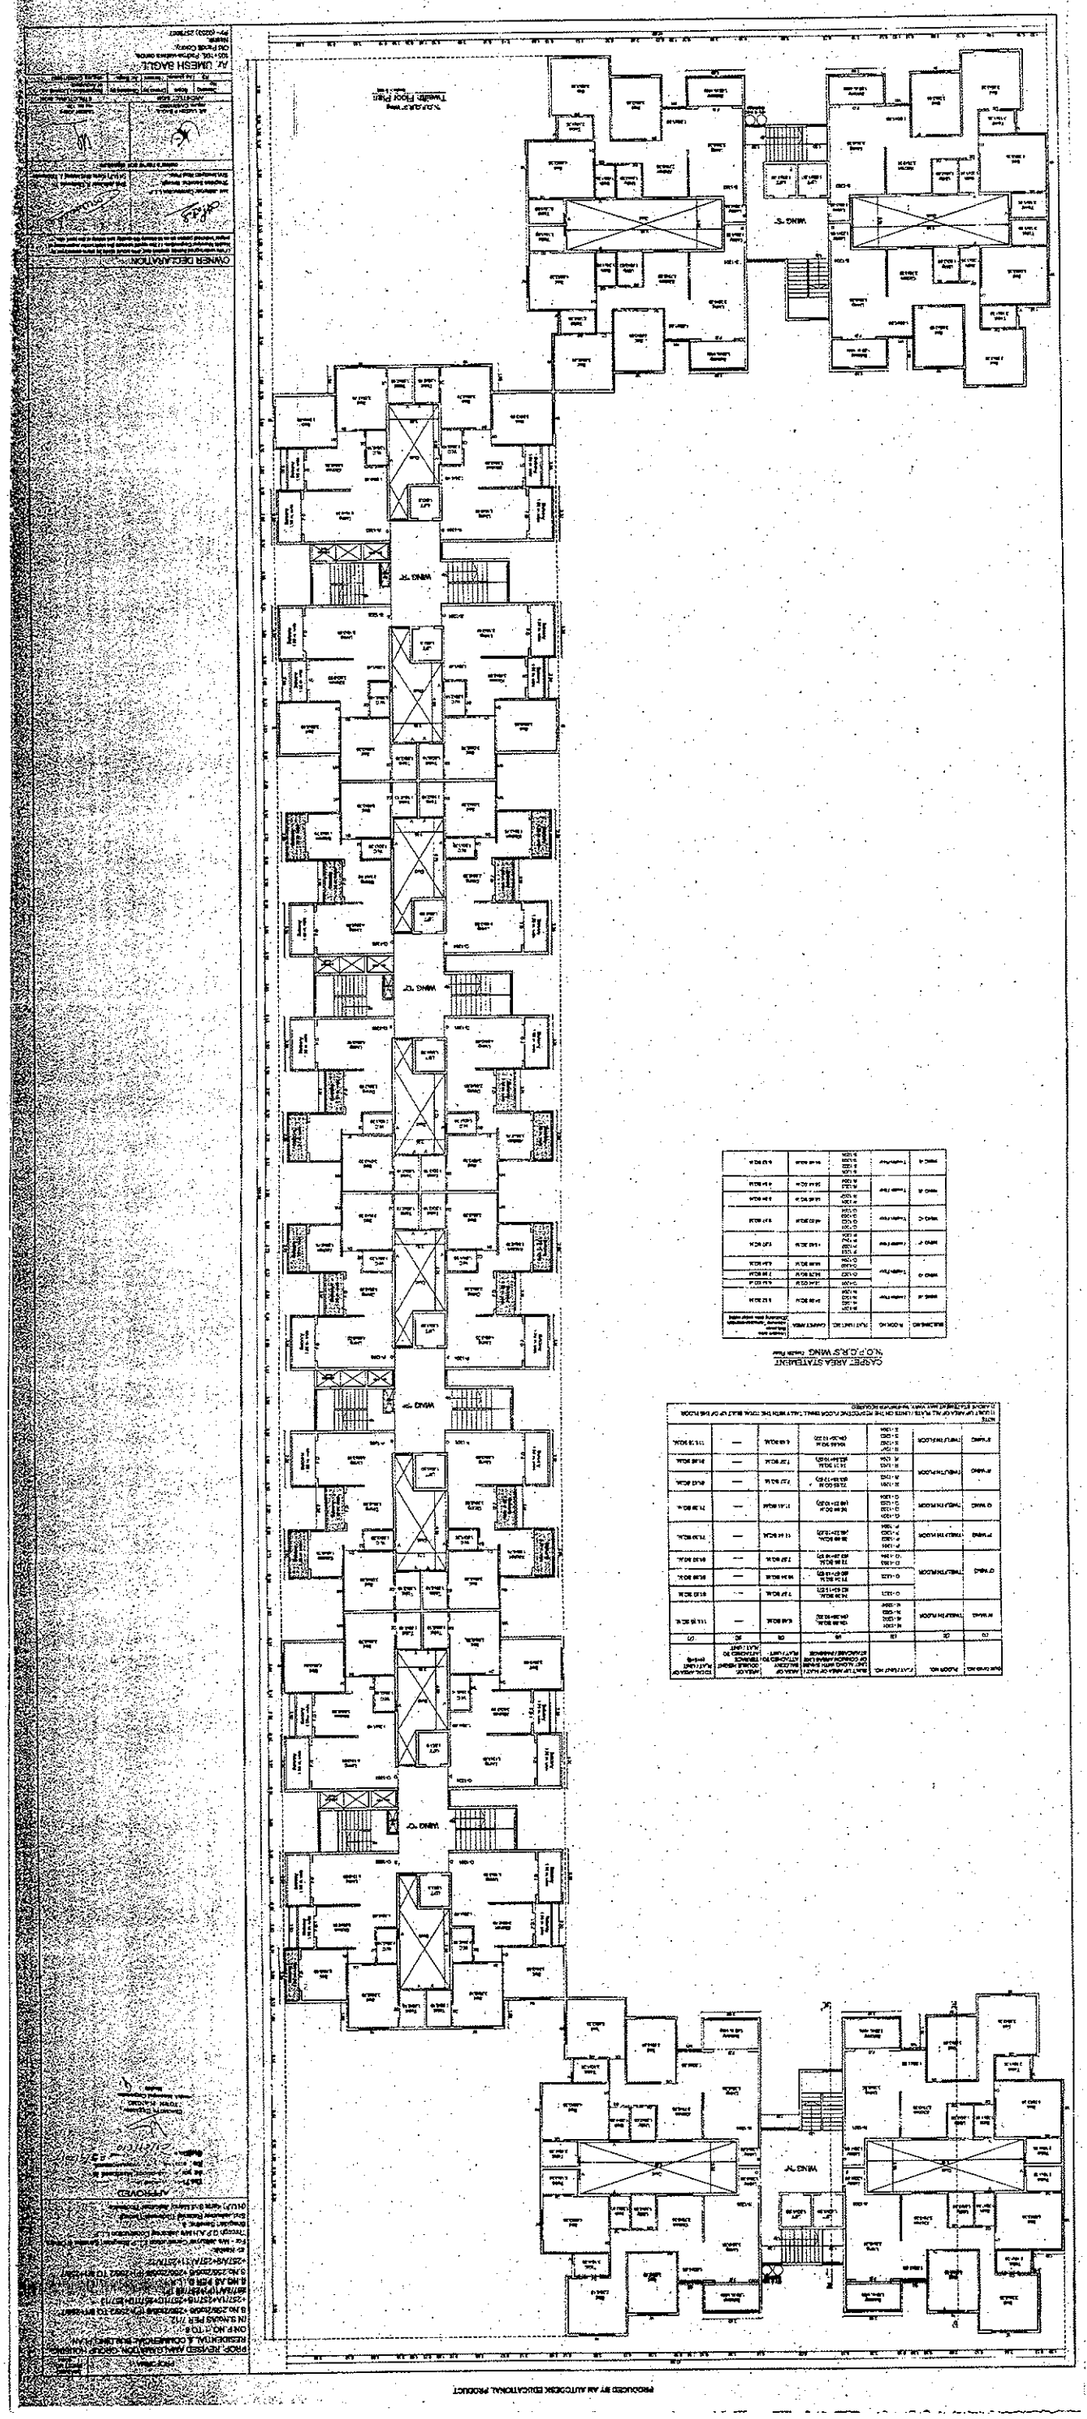

CARPET AREA STATEMENT
W.O.P.O.R.S' WING Grade floor

BUILDING NO	FLOOR NO	FLAT / UNIT NO	CARPET AREA	BALCONY AREA
WING 'A'	Upper Floor			
WING 'B'	Upper Floor			
WING 'C'	Upper Floor			
WING 'D'	Upper Floor			
WING 'E'	Upper Floor			
WING 'F'	Upper Floor			
WING 'G'	Upper Floor			

| BUILDING NO | FLOOR NO | FLAT / UNIT NO | BUILT UP AREA OF FLAT / UNIT INCLUDING THE AREA OF COMMON AREAS LIKE STAIRCASE, LIFT, ALONG WITH SHARE

PRODUCED BY AN AUTODESK EDUCATIONAL PRODUCT

PROFORMA-I

DRAWING SHEET NO. 21/W

PROP. REVISED AMALGAMATION, GROUP HOUSING RESIDENTIAL & COMMERCIAL BUILDING PLAN ON P.NO. 1 TO 5
IN E.No.AS PER 7/12
S.No.256/2to6/6 +256/2to6/8 (P)+255/2 TO 5/1+256/7 +257/1A+257/1B+257/1C+257/1D+261/1 / 257/6A/1(P)+257/8 (P)
&NO.AS PER D.I.L.R
S.No.256/2to6/6 +256/2to6/8 (P)+255/2 TO 6/1+256/7 +257A/9+257A/ 11+257A/12
at- Nashik.
For - M/s Jaitunner Constructions L.L.P Bhagirath Sanstha & Others Through G.P.A.H M/s Jaitunner Constructions L.L.P Bhagirath Sanstha, &
Shri.Jaitunner Ratanlal Tibdewala Through (H.U.F.) Karta Shri.Manoj Jaitunner Tibdewala

APPROVED
Plan / Form rejected as
As per the resolution Mentioned in the corresponding communication
Residents No.
dated 23/4/2019
C1161510

Divisional Engineer
TOWN PLANNING
Nashik Municipal Corporation
Nashik

BUILDING NO	FLOOR NO.	FLAT / UNIT NO.	BUILT UP AREA OF FLAT / UNIT ALONG WITH SHARE OF COMMON AREAS LIKE STAIRCASE / PASSAGE	AREA OF BALCONY ATTACHED TO FLAT / UNIT	AREA OF DOUBLE HEIGHT SERVANTS ATTACHED TO FLAT / UNIT	TOTAL AREA OF FLAT / UNIT (4+5+6)
(1)	(2)	(3)	(4)	(5)	(6)	(7)
'A' WING	13TH TO 15TH FLOOR	N-1301 TO 1305 R-1302 TO 1306 N-1303 TO 1307 N-1304 TO 1308	104.86 SQ.M. (91.39+13.32)	6.48 SQ.M.	----	111.16 SQ.M.
'O' WING	13TH TO 15TH FLOOR	Q-1301 TO 1305	74.30 SQ.M. (63.00+11.30)	7.87 SQ.M.	----	81.97 SQ.M.
		O-1302 TO 1306	71.54 SQ.M. (64.41+10.87)	10.54 SQ.M.	----	81.88 SQ.M.
		O-1303 TO 1307	73.86 SQ.M. (63.39+10.47)	7.87 SQ.M.	----	81.83 SQ.M.
		O-1304 TO 1308				
'P' WING	13TH TO 15TH FLOOR	P-1301 TO 1305 P-1302 TO 1306 P-1303 TO 1307 P-1304 TO 1308	67.34 SQ.M. (56.89+10.57)	4.87 SQ.M.	----	72.11 SQ.M.
'Q' WING	13TH TO 15TH FLOOR	Q-1301 TO 1305 Q-1302 TO 1306 Q-1303 TO 1307 Q-1304 TO 1308	67.34 SQ.M. (56.57+10.57)	4.87 SQ.M.	----	72.11 SQ.M.
'R' WING	13TH TO 15TH FLOOR	R-1301 TO 1401 R-1302 TO 1402	73.86 SQ.M. (63.39+13.47)	7.87 SQ.M.	----	81.83 SQ.M.
		R-1303 TO 1403 R-1304 TO 1404	74.30 SQ.M. (63.00+11.30)	7.87 SQ.M.	----	81.88 SQ.M.
'S' WING	13TH TO 15TH FLOOR	S-1301 TO 1305 S-1302 TO 1306 S-1303 TO 1307 S-1304 TO 1308	104.86 SQ.M. (91.39+13.32)	6.48 SQ.M.	----	111.16 SQ.M.

NOTE :
1) BUILT UP AREA OF ALL FLATS / UNITS ON ONE RESPECTIVE FLOOR SHALL TALLY WITH THE TOTAL BUILT UP OF THE FLOOR.
2) ABOVE STATEMENT MUST TALLY WITH BCA / RCA RECORDS.

CARPET AREA STATEMENT
"N.O.P.Q.R.S' WING
F.S.I. to be Consumed "Nil"

BUILDING NO	FLOOR NO.	FLAT / UNIT NO.	CARPET AREA	Balconies Area Attached / Terrace Area Attached (Excluding area of wall outside)
'WING-N'	13TH TO 15TH FLOOR	N-1301 TO 1305 N-1302 TO 1306 N-1303 TO 1307 N-1304 TO 1308	91.39 SQ.M.	6.48 SQ.M.
'WING-O'	13TH TO 15TH FLOOR	O-1301 TO 1305	63.00 SQ.M.	7.87 SQ.M.
		O-1302 TO 1306	64.73 SQ.M.	7.98 SQ.M.
		O-1303 TO 1307	63.39 SQ.M.	6.84 SQ.M.
		O-1304 TO 1308		
'WING-P'	13TH TO 15TH FLOOR	P-1301 TO 1401 P-1302 TO 1402 P-1303 TO 1403 P-1304 TO 1404	92.39 SQ.M.	4.87 SQ.M.
'WING-Q'	13TH TO 15TH FLOOR	Q-1301 TO 1305 Q-1302 TO 1306 Q-1303 TO 1307 Q-1304 TO 1308	92.39 SQ.M.	4.87 SQ.M.
'WING-R'	13TH TO 15TH FLOOR	R-1301 TO 1401 R-1302 TO 1402 R-1303 TO 1403 R-1304 TO 1404	91.39 SQ.M.	6.84 SQ.M.
'WING-S'	13TH TO 15TH FLOOR	S-1301 TO 1305 S-1302 TO 1306 S-1303 TO 1307 S-1304 TO 1308	91.39 SQ.M.	6.84 SQ.M.

13th to 15th Floor Plan
"N.O.P.Q.R.S' Wing

OWNER DECLARATION
I / We undersigned hereby declare that I/We would abide by plans sanctioned by Nashik Municipal Corporation. I / We have executed the said work under supervision of proper technical person or do to ensure the quality and safety at the work site.

M/s Jaitunner Constructions L.L.P
Bhagirath Sanstha Through
Shri.Manoj s/o Patil

Shri Jaitunner R Tibdewala Th
(H.U.F.) Karta Shri.Manoj J. Tibdewala

Owner's name and signature

Ar. MARCH P BAGUL
REG.NO. CA/88/18687

UMESH JOBA
REG.NO. 1731

ARCHITECT SIGN					STRUCTURAL SIGN
Drawing No.	Scale	Drawn by	Checked by	Superintendent / Licensed Surveyor / Architect	
20	1m = 1mm	Assistant	Ar. Bagul	Reg. No. CA/2013/2687	

Ar. UMESH BAGUL
103+105, Pedara vishwa centre,
Old Pandit Colony,
Nashik.
P+: (0253) 2570067
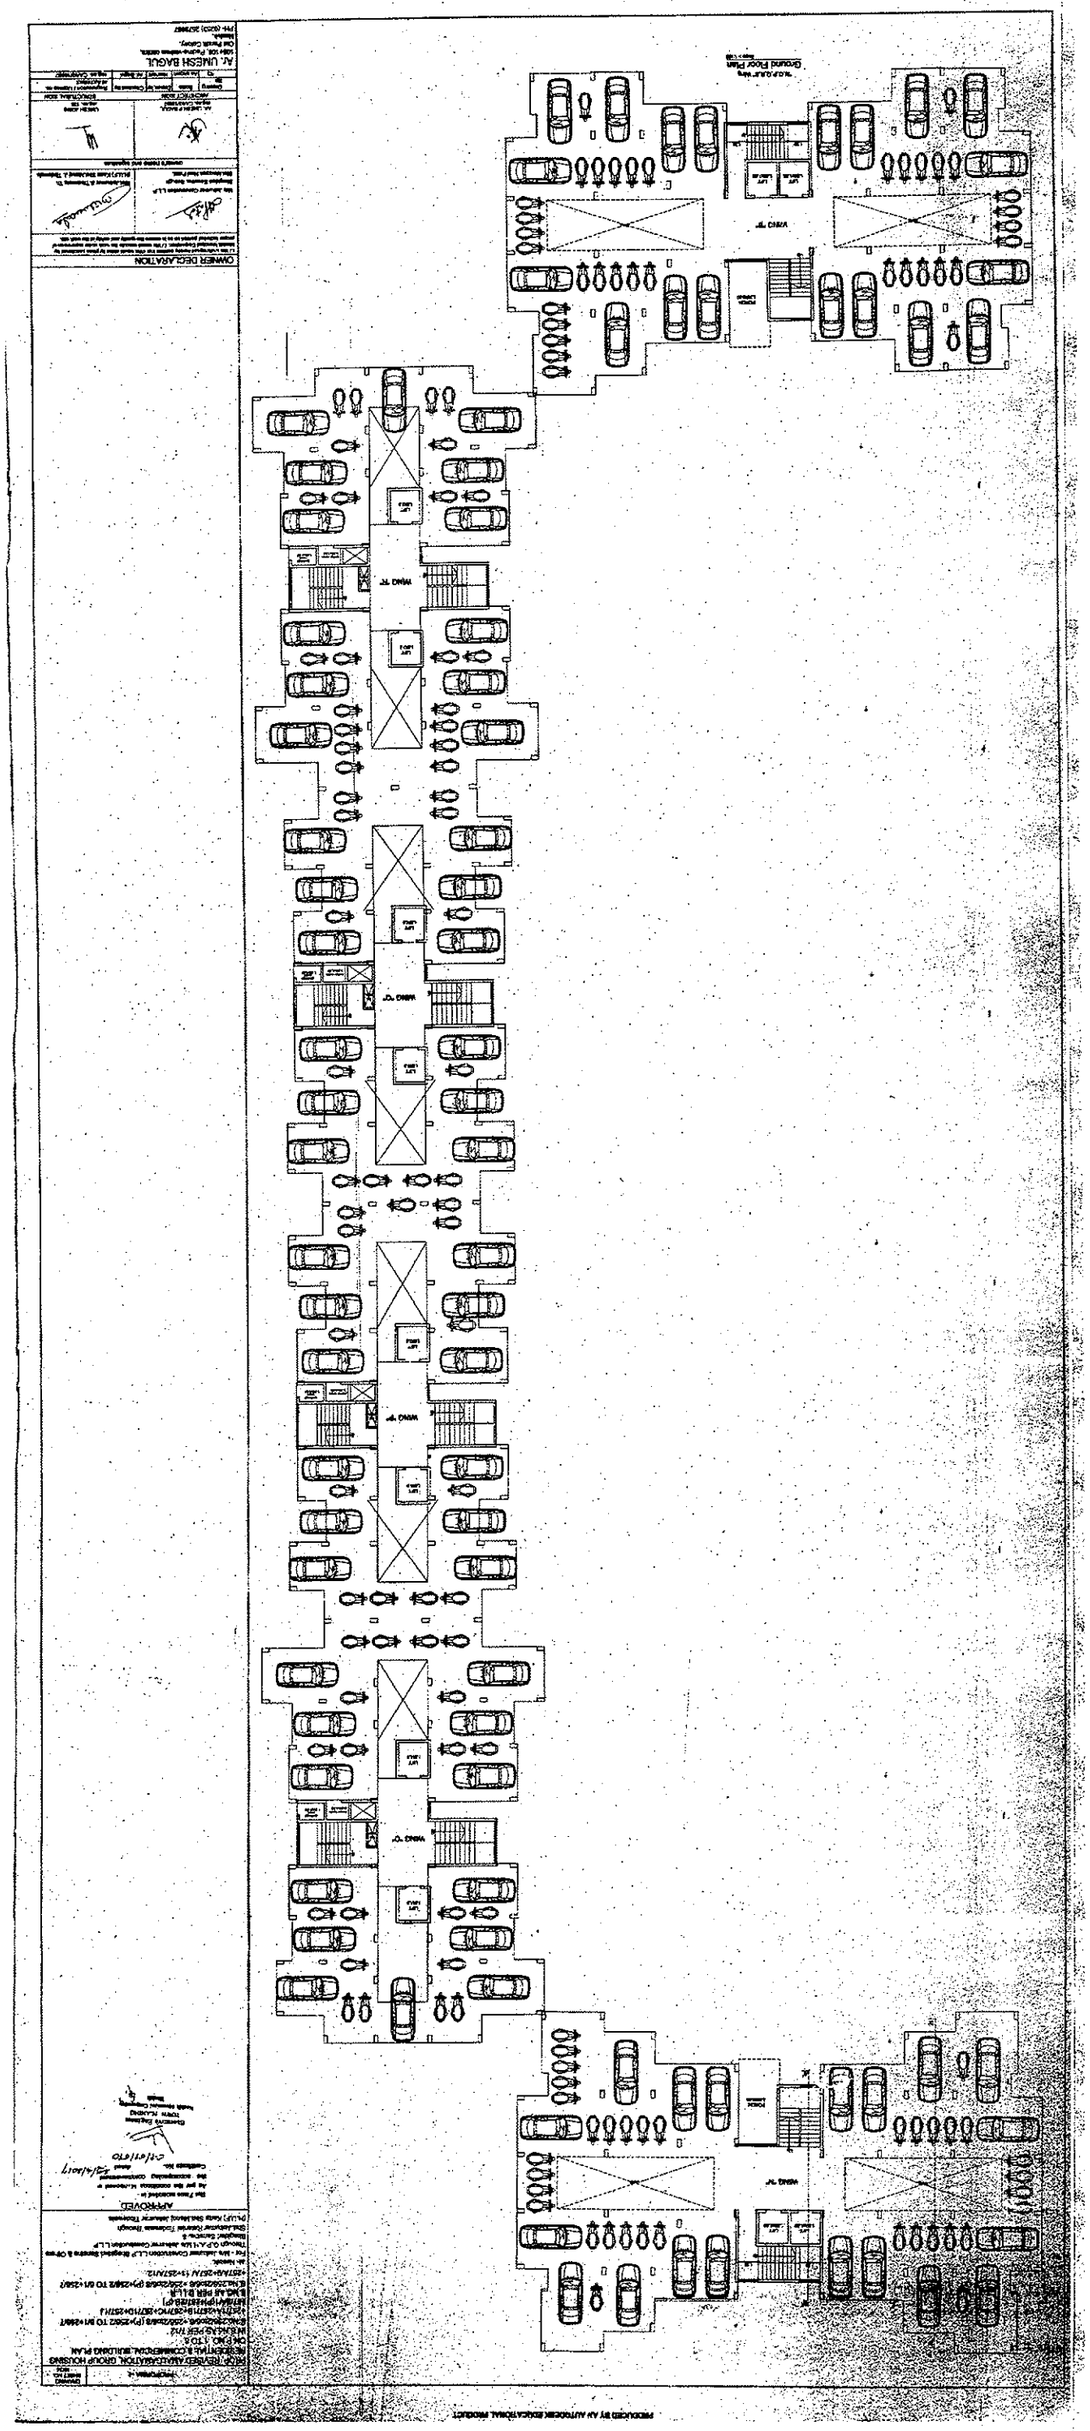
PRODUCED BY AN AUTODESK EDUCATIONAL PRODUCT