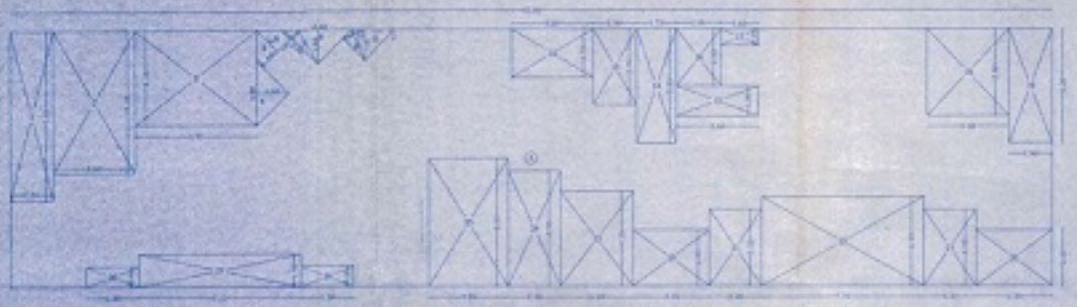

THIRD FLOOR AREA DIAGRAM (WING A,B & C,D)

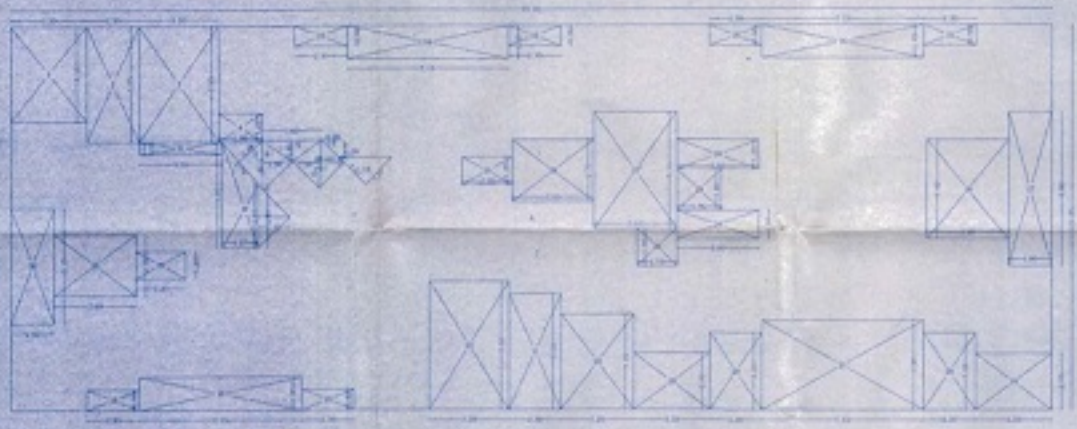

TYPICAL FLOOR AREA DIAGRAM (WING A,B & C,D)

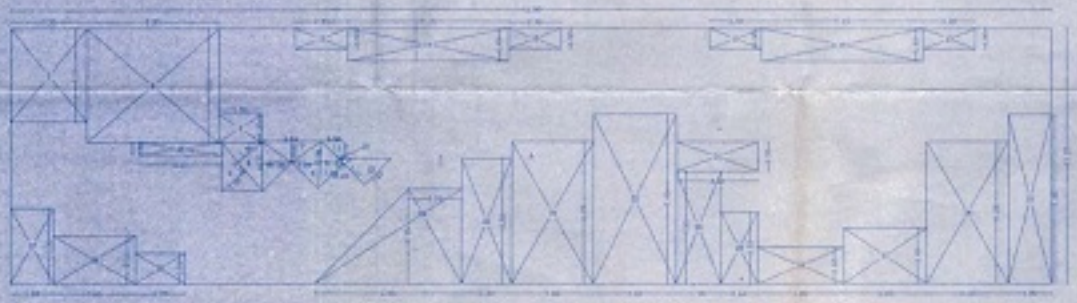

GROUND FLOOR AREA DIAGRAM (WING A,B & C,D)

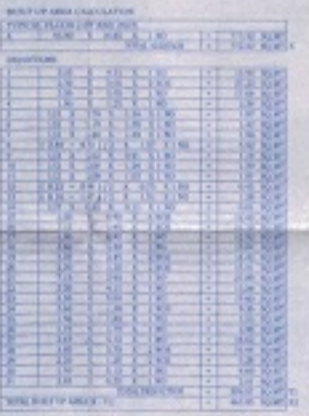

SUMMARY OF F.S.I. B.U.A.

FLOOR	WING A,B	WING C,D	TOTAL
	SQ.M.	SQ.M.	SQ.M.
GROUND	260.98	260.98	521.96
FIRST	463.85	463.85	927.70
SECOND	463.85	463.85	927.70
THERD	274.96	274.96	549.92
TOTAL	1463.64	1463.64	2927.28

F.S.I.B.U.A. OF BLDG.NO. 1 = 2927.28 SQ.M.
F.S.I.B.U.A. OF BLDG.NO. 2 = 2927.28 SQ.M.
TOTAL PROPOSED B.U.A. = 5854.56 SQ.M.

DATE AND STAMP OF APPROVAL

NOTES

CERTIFICATE AREA

DESCRIPTION OF PROPOSAL & PROPERTY

PROPOSED RESIDENTIAL BUILDING NO.1 ON PLOT NO.10 TO18 & 35 TO 42 AND BUILDING NO. 2 ON PLOT NO. 19 TO 25 & 28 TO 34 OF LAND BEARING GAT. NO.182 OF VILLAGE - JEMPRASHIGHEON TALUKA - KOPARGAON DIST. - NASHIK

NAME OF OWNER

SHRI ANIL TUKARAM JADHAV,
SHRI PARSHURAM SUBHASH MORE,
SMT. ANITA AVINASH GHOTE.

Owners

C S R ARCHITECTS

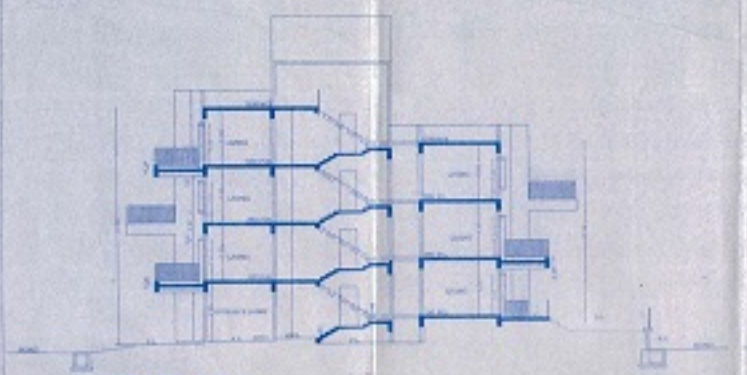

SECTION A-A
SCALE 1:100

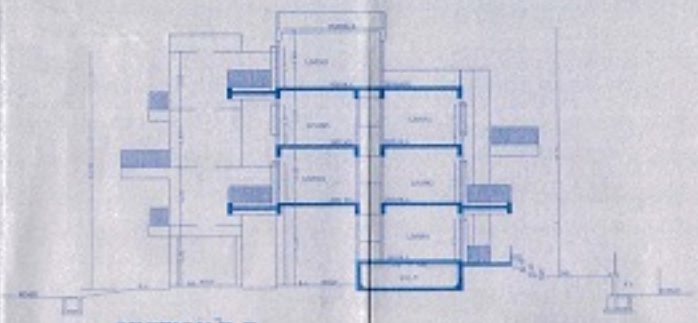

SECTION B-B
SCALE 1:100

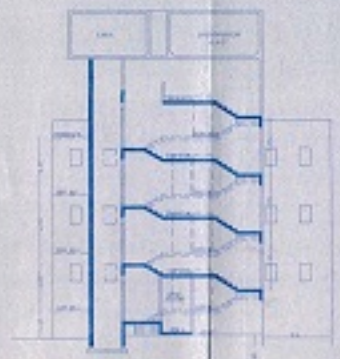

SECTION C-C
SCALE 1:100

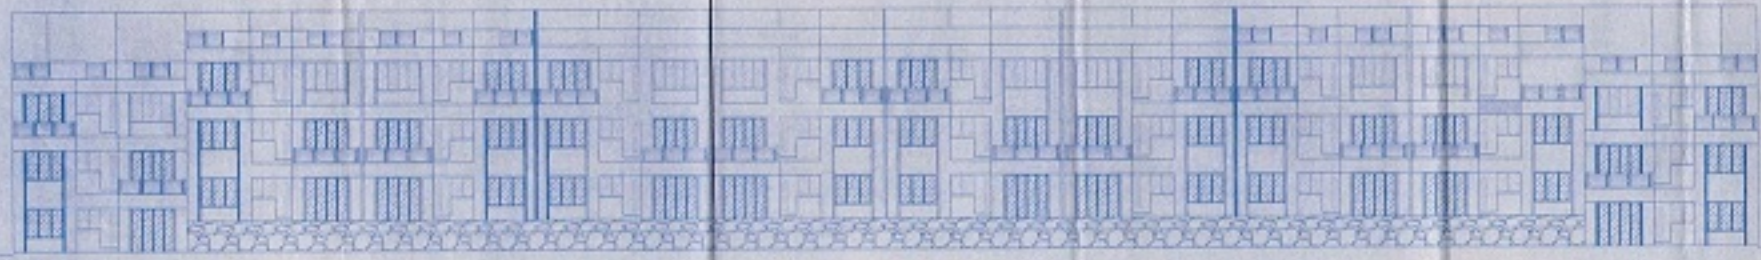

ELEVATION
SCALE 1:100

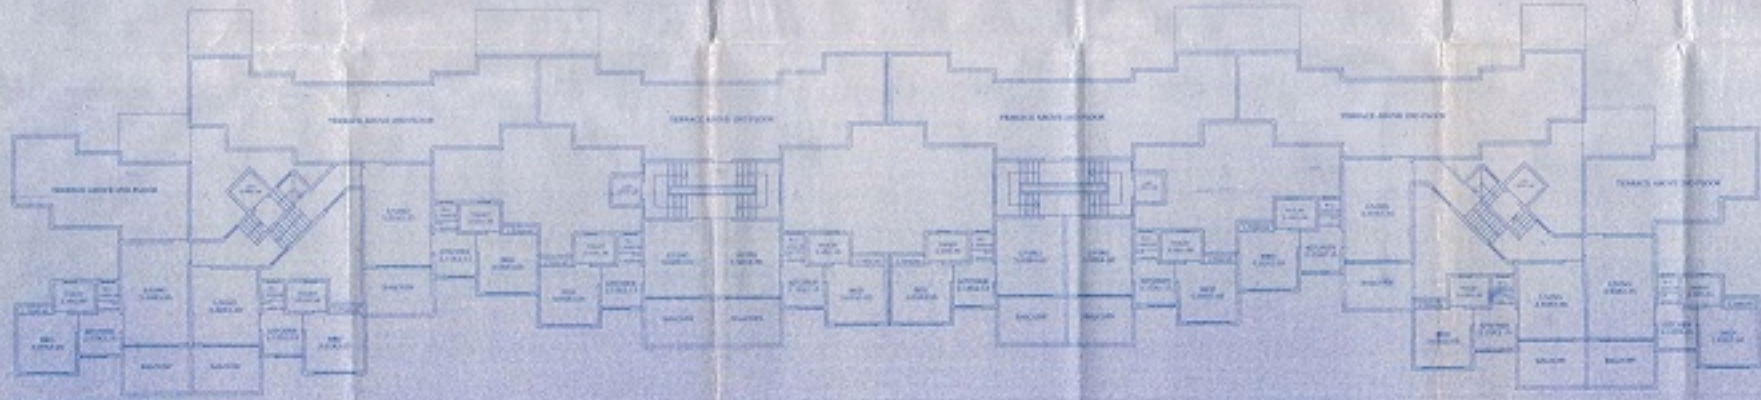

THIRD FLOOR PLAN
SCALE 1:100

DATE AND STAMP OF APPROVAL

C S R ARCHITECTS

SECOND FLOOR PLAN

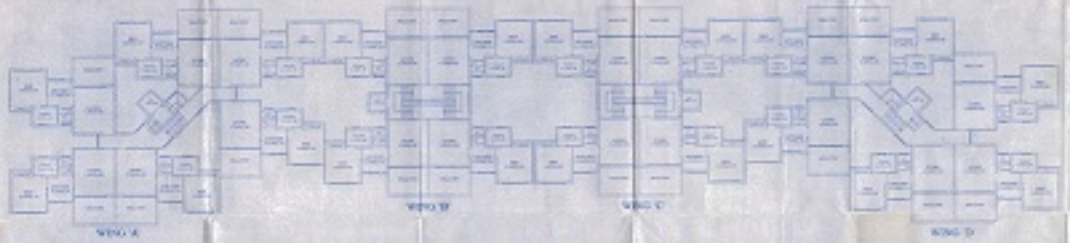

FIRST FLOOR PLAN

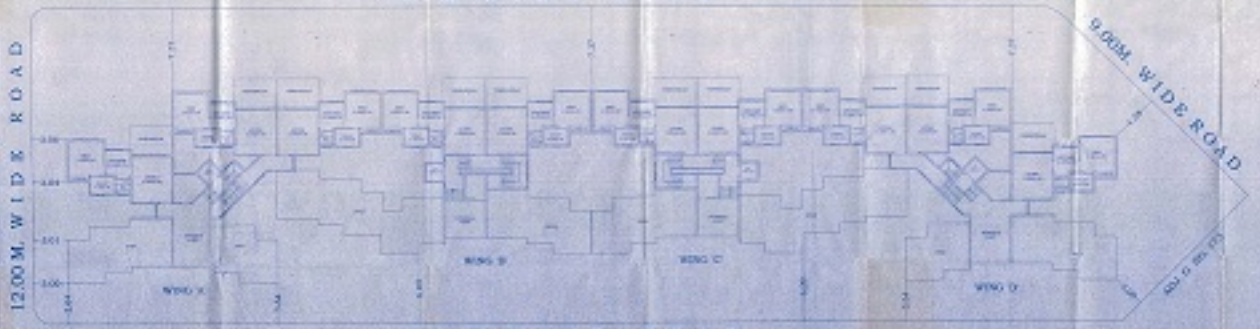

GROUND FLOOR PLAN