



SECOND FLOOR PLAN
SCALE 1:100



FOURTH FLOOR PLAN
SCALE 1:100

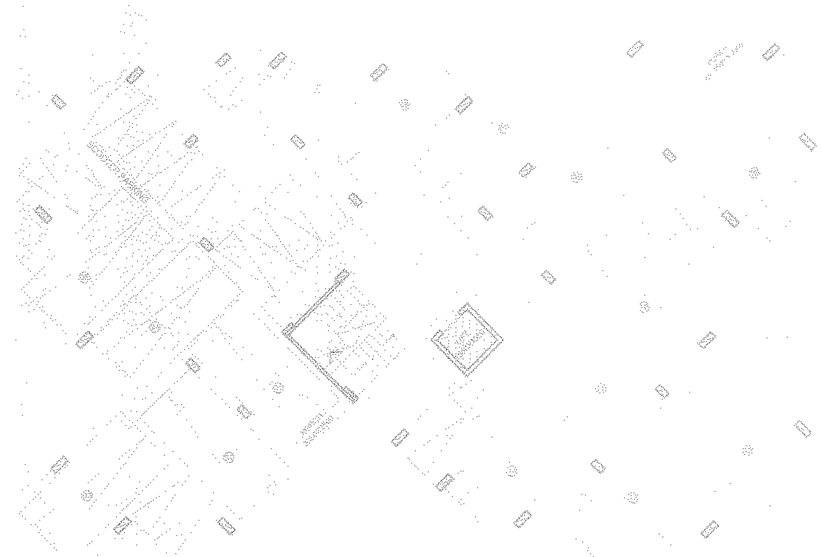

PARKING FLOOR PLAN
SCALE 1:100

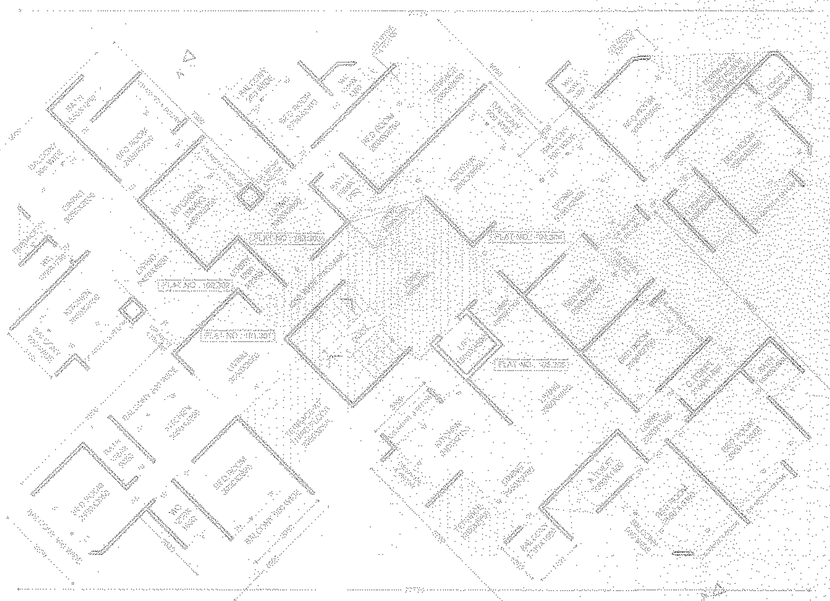

TYPICAL FIRST & THIRD FLOOR PLAN
SCALE 1:100

APPROVAL STAMP SH. NO.1/3

APPROVED

The Plans amended in ... As per the conditions mentioned in the accompanying commencement Certificate No. C1/365/15594/15 dated ... 30/9/15

Executive Engineer
TOWN PLANING
Nashik Municipal Corporation
Nashik

DOORS AND WINDOWS

CERTIFICATE OF AREA

CERTIFIED THAT THE PLOT UNDER REFERENCE HAS SURVEYED BY ME SURVEY, MEAS. OF BOUNDARY & DIMENSION OF ALL SIDES, ETC. OF THE PLOT SHOWN ON PLAN ARE MEASURED ON SITE AND AREA, NO WORK OR WORKS WITH AREA NOTED IN SCHEME OF OWNERSHIP (T.P.)A/C

SIGNATURE OF ARCHITECT AR. K.P. MOGHE (LICENCE NO. CA/87/17)

OWNER SIGN.

JOB TITLE

PROPOSED RESIDENTIAL BUILDING GODAWARI HEIGHTS, IN PLOT NO. 5A+5B +5C, S.NO.179/1A/1+2+3+4+5, VIDHATE NAGR, HIRAWADI, NASHIK SHIWAR FOR MR.BHARAT BHAI THAKKAR & MR. RAVI KARAMCHANDANI

AR. K.P. MOGHE
VASTU ARCHITECTS

JOB NO.	VA/2014/0015	DATE	DEC 01 2014
AR.	AR. K.P. MOGHE	DWG. NO.	VA/2014/0015/01
DRN. BY		REVISED NO.	
CHK. BY			
SCALE	AS MENTIONED	DATE	15.04.2015