


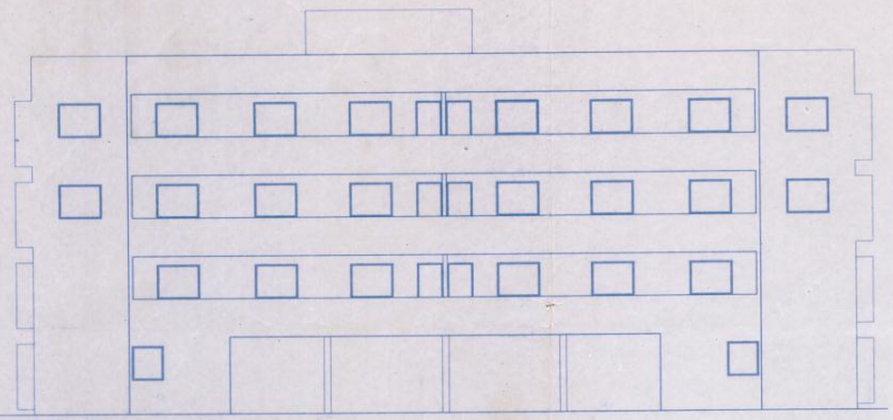


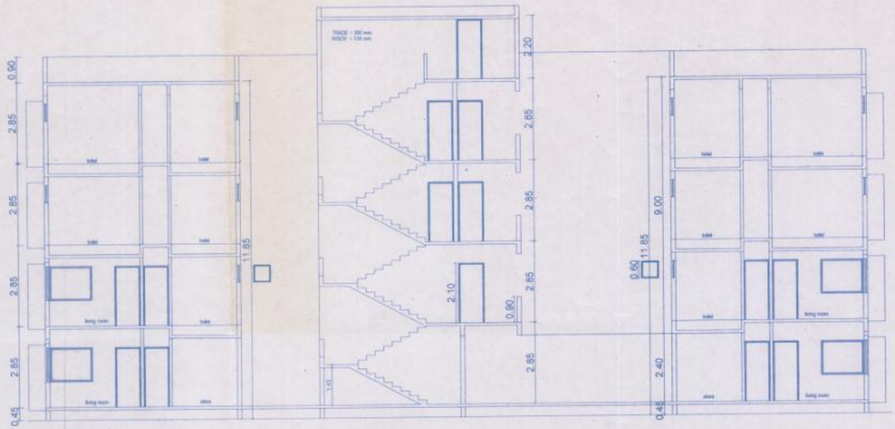

ELEVATION (TYPE D)
SCALE 1:100

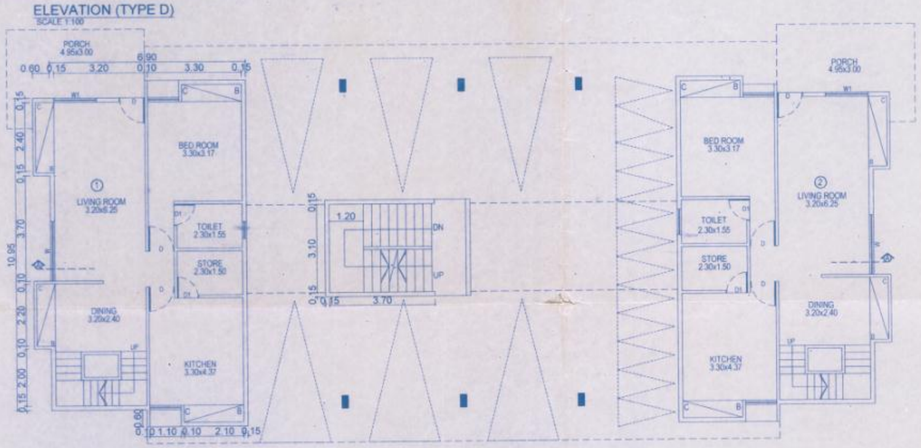

SECTION A-A (TYPE D)
SCALE 1:100

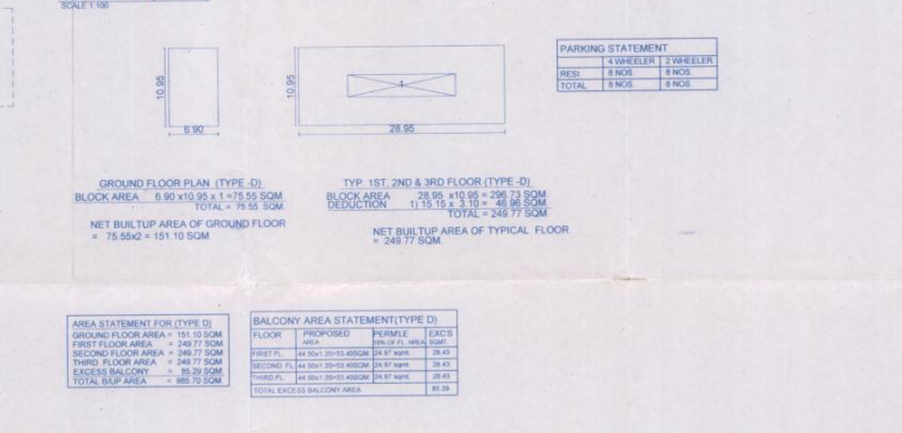

PARKING STATEMENT		
	4 WHEELER	2 WHEELER
RESI	8 NOS.	8 NOS.
TOTAL	8 NOS.	8 NOS.

GROUND FLOOR PLAN (TYPE -D)
BLOCK AREA 6.90 x10.95 x 1 =75.55 SQM
TOTAL = 75.55 SQM

NET BUILTUP AREA OF GROUND FLOOR
= 75.55x2 = 151.10 SQM


TYP. 1ST, 2ND & 3RD FLOOR (TYPE -D)
BLOCK AREA 28.95 x10.95 = 296.73 SQM
DEDUCTION 11.15.15 x 3.10 = 46.96 SQM
TOTAL = 249.77 SQM

NET BUILTUP AREA OF TYPICAL FLOOR
= 249.77 SQM


AREA STATEMENT FOR (TYPE D)	
GROUND FLOOR AREA	= 151.10 SQM
FIRST FLOOR AREA	= 249.77 SQM
SECOND FLOOR AREA	= 249.77 SQM
THIRD FLOOR AREA	= 249.77 SQM
EXCESS BALCONY	= 85.29 SQM
TOTAL BUP AREA	= 985.70 SQM

BALCONY AREA STATEMENT(TYPE D)			
FLOOR	PROPOSED AREA	PERMILE 35% OF FL. AREA	EXCS SQMT.
FIRST FL.	44.50x1.20=53.40SQM	24.97 sqmt.	28.43
SECOND FL.	44.50x1.20=53.40SQM	24.97 sqmt.	28.43
THIRD FL.	44.50x1.20=53.40SQM	24.97 sqmt.	28.43
TOTAL EXCESS BALCONY AREA			85.29

GROUND FLOOR PLAN (TYPE D)
SCALE 1:100

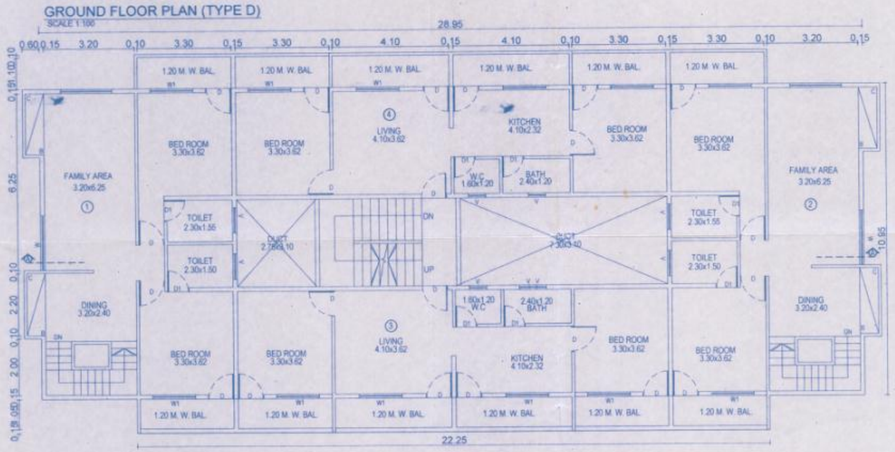

FIRST FLOOR PLAN (TYPE D)
SCALE 1:100

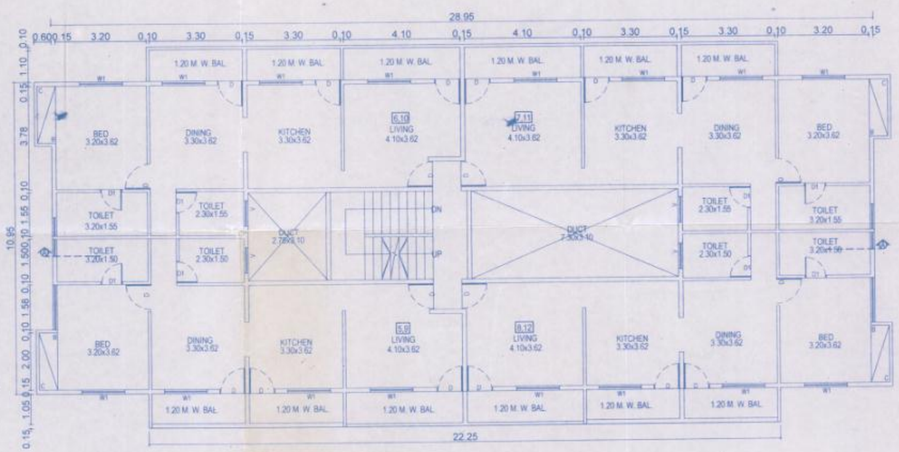

TYP.2ND & 3RD . FLOOR PLAN (TYPE D)
SCALE 1:100

APPROVING AUTHORITY

APPROVED
The Plans submitted by ...
As per the conditions mentioned in the accompanying occupancy
Certificate No. CD/456/2603 dated 21/09/2013

Executive Engineer
TOWN PLANING
Nashik Municipal Corporation
Nashik

REVISED RESIDENTIAL BUILDINGS ON S.NO.274/2(P)/2(P), P.NO.19+20+21+22+23+24+25+26+27+28+29+30+31, AT SHIWAR NASHIK,TAL. & DIST. NASHIK.
FOR :- JAI DEVELOPERS PARTNERSHIP FIRM THROUGH. Mr. VIJAY VASUDEV LALWANI.

AJIT GHODKE	Er. Vilas Katkade	V. Lalwani
Reg. Architect Reg.No:CA/95/1908	Reg. Str. Engineer Reg. : 46	Mr. V.V.LALWANI.
ARCHITECT SIGN	STRUCTURAL ENG.	G.P.A. HOLDER

Ar.DINESH BHAMRE Ar.AJIT GHODKE
SHRI ARCHITECTS
A-207 , MEGHDOOT SHOPPING CENTER, C.B.S
NASHIK -422001
TEL. NO . (0253)2574887

DATE	SCALE	CAD. BY	CHK.BY	SHEET NO.
08/09/11	AS SHOWN	EKTA	AJIT	2/3