
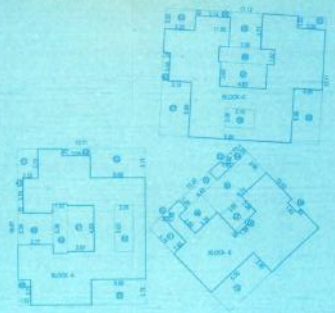


TYPICAL 2ND, 4TH, 6TH, 10TH, 12TH AREA DIAGRAM & CALCULATION

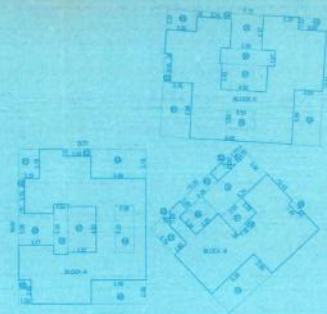

TYPIGAL 3RD, 5TH, 7TH, 9TH AREA DIAGRAM & CALCULATION

PSI& BALCONY AREA STATEMENT			
FLOORS	B/UP AREA	BALCONY AREA	
		PERMI.10%	PROPOSED
FIRST FLOOR	337.81	33.78	21.87
SECOND FLOOR	892.36	89.36	90.88
THIRD FLOOR	866.62	86.66	85.23
FIRURTH FLOOR	866.30	86.99	86.58
FIFTH FLOOR	866.62	86.66	85.23
SIXTH FLOOR	889.86	88.99	86.68
SEVENTH FLOOR	866.62	86.66	85.23
EIGHT FLOOR	0.00	0	0.00
NINTH FLOOR	866.62	86.66	85.23
TENTH FLOOR	889.30	88.99	86.68
ELEVENTH FLOOR	866.62	86.66	85.23
TWELTH FLOOR	866.80	86.99	86.68
THIRTEEN FLOOR	398.19	39.86	13.63
TOTAL	9317.94	926.64	902.35

STAMP OF APPROVAL | SHEET NO - 9/9

BUILDING B

APPROVED

The Plans annexed to .....
As per the conditions Mentioned in
the accompanying commencement
Certificate No. .....
dated 27/12/2017

B11375/1282

Executive Engineer
POWAI PLANNING
Hiranandani Corporate

AREA CALCULATION FOR 2ND,4TH,6TH,10TH,12TH BLOCK -A'								
'A'	11.70 ft	10.67 ft	1	=	231.39	SQ.M		
DEDUCTIONS								
1	2.22 ft	3.66 ft	1	=	8.06	SQ.M		
2	3.66 ft	8.79 ft	1	=	2.89	SQ.M		
3	1.98 ft	5.32 ft	2	=	19.55	SQ.M		
4	2.06 ft	5.66 ft	1	=	10.70	SQ.M		
5	5.66 ft	5.79 ft	1	=	16.26	SQ.M		
6	1.62 ft	3.76 ft	1	=	5.63	SQ.M		
7	3.67 ft	4.86 ft	1	=	13.23	SQ.M		
8	0.52 ft	5.38 ft	1	=	2.59	SQ.M		
9	3.72 ft	3.38 ft	1	=	11.78	SQ.M		
10	0.62 ft	3.76 ft	1	=	2.24	SQ.M		
TOTAL DEDUCTIONS				=	76.43	SQ.M		
NET B/UP AREA OF TYP. FLR.				=	154.96	SQ.M		
1A - DEDUCTIONS								

AREA CALCULATION FOR 2ND,4TH,6TH,10TH,12TH BLOCK -C'								
'C'	11.69 ft	10.15 ft	1	=	294.72	SQ.M		
DEDUCTIONS								
A	3.33 ft	5.86 ft	3	=	18.53	SQ.M		
B	6.79 ft	3.66 ft	1	=	3.26	SQ.M		
C	3.69 ft	2.23 ft	1	=	7.16	SQ.M		
D	3.79 ft	0.62 ft	1	=	2.28	SQ.M		
E	0.82 ft	3.77 ft	1	=	31.76	SQ.M		
F	1.99 ft	5.07 ft	1	=	9.84	SQ.M		
G	6.99 ft	0.62 ft	1	=	22.52	SQ.M		
H	2.33 ft	2.66 ft	1	=	6.36	SQ.M		
I	3.93 ft	1.86 ft	1	=	17.97	SQ.M		
1/2	3.00 ft	2.32 ft	1	=	3.96	SQ.M		
TOTAL DEDUCTIONS				=	81.76	SQ.M		
NET B/UP AREA OF TYP. FLR.				=	180.97	SQ.M		
1C - DEDUCTIONS								

BALCONY AREA CALCULATION FOR 2ND,4TH,6TH,10TH,12TH						
1C	4.91 ft	1.00 ft	2	=	9.82	SQ.M
2C	3.66 ft	1.00 ft	2	=	7.32	SQ.M
3C	3.66 ft	1.00 ft	1	=	3.66	SQ.M
4C	2.00 ft	1.00 ft	1	=	2.00	SQ.M
5C	8.67 ft	1.00 ft	1	=	8.67	SQ.M
6C	6.99 ft	1.00 ft	1	=	6.99	SQ.M
7C	6.66 ft	1.00 ft	1	=	6.66	SQ.M
8C	1.56 ft	0.91 ft	1	=	1.42	SQ.M
TOTAL				=	50.68	SQ.M

TOTAL AREA CALCULATION FOR A+B+C 2ND,4TH,6TH,10TH,12TH								
	A	+	B	+	C	=	TOTAL	SQ.M
	180.97	+	50.68	+	154.96	=	386.60	SQ.M

AREA CALCULATION FOR 3RD,5TH,7TH,9TH,11TH FLOOR PLAN BLOCK -A'								
'A'	11.70 ft	10.67 ft	1	=	124.81	SQ.M		
DEDUCTIONS								
1	2.83 ft	3.50 ft	3	=	9.90	SQ.M		
2	3.66 ft	8.79 ft	1	=	32.17	SQ.M		
3	5.66 ft	5.79 ft	1	=	32.76	SQ.M		
4	2.06 ft	5.66 ft	1	=	10.70	SQ.M		
5	1.62 ft	3.76 ft	1	=	5.63	SQ.M		
6	3.67 ft	4.86 ft	1	=	13.23	SQ.M		
7	3.05 ft	4.86 ft	1	=	15.16	SQ.M		
8	0.52 ft	5.38 ft	1	=	2.59	SQ.M		
9	3.72 ft	3.38 ft	1	=	11.78	SQ.M		
10	0.62 ft	3.76 ft	1	=	2.24	SQ.M		
NET B/UP AREA OF TYP. FLR.				=	153.96	SQ.M		
1A - DEDUCTIONS								


AREA CALCULATION FOR 3RD,5TH,7TH,9TH,11TH FLOOR PLAN BLOCK -C'								
'C'	11.69 ft	10.15 ft	1	=	294.72	SQ.M		
DEDUCTIONS								
1	3.33 ft	5.86 ft	3	=	18.53	SQ.M		
A	6.79 ft	3.66 ft	1	=	23.26	SQ.M		
B	3.69 ft	2.23 ft	1	=	7.16	SQ.M		
C	3.79 ft	0.62 ft	1	=	2.28	SQ.M		
D	0.82 ft	3.77 ft	1	=	31.76	SQ.M		
E	1.99 ft	5.07 ft	1	=	9.84	SQ.M		
F	6.99 ft	0.62 ft	1	=	22.52	SQ.M		
G	2.33 ft	2.66 ft	1	=	6.36	SQ.M		
H	3.93 ft	1.86 ft	1	=	17.97	SQ.M		
1/2	3.00 ft	2.32 ft	1	=	3.96	SQ.M		
TOTAL DEDUCTIONS				=	81.76	SQ.M		
NET B/UP AREA OF TYP. FLR.				=	180.97	SQ.M		
1C - DEDUCTIONS								

TOTAL AREA CALCULATION FOR A+B+C 3RD,5TH,7TH,9TH,11TH FLOOR PLAN								
	A	+	B	+	C	=	TOTAL	SQ.M
	153.96	+	50.68	+	154.96	=	359.60	SQ.M

BALCONY AREA CALCULATION FOR 3RD,5TH,7TH,9TH,11TH FLOOR PLAN						
1A	6.66 ft	1.00 ft	1	=	13.83	SQ.M
2A	3.66 ft	1.00 ft	2	=	7.32	SQ.M
3A	2.66 ft	1.00 ft	1	=	2.66	SQ.M
4A	2.66 ft	1.00 ft	1	=	3.18	SQ.M
5A	3.66 ft	1.00 ft	1	=	3.66	SQ.M
6A	2.00 ft	1.00 ft	1	=	2.15	SQ.M
TOTAL				=	35.10	SQ.M

AREA CALCULATION FOR 3RD,5TH,7TH,9TH,11TH FLOOR PLAN BLOCK -B'								
'B'	14.42 ft	13.42 ft	1	=	193.48	SQ.M		
DEDUCTIONS								
1	1.97 ft	4.76 ft	3	=	8.94	SQ.M		
2	1.65 ft 0.82 ft 0.52 ft		2	=	1.36	SQ.M		
3	6.99 ft	1.32 ft	1	=	9.26	SQ.M		
4	1.97 ft	5.32 ft	1	=	10.47	SQ.M		
5	6.79 ft	3.66 ft	1	=	23.92	SQ.M		
6	3.26 ft	2.56 ft	1	=	8.35	SQ.M		
7	0.75 ft	2.36 ft	1	=	1.77	SQ.M		
8	1.96 ft	0.49 ft	1	=	0.96	SQ.M		
9	1.96 ft	0.52 ft	1	=	1.02	SQ.M		
10	6.66 ft	2.49 ft	1	=	17.57	SQ.M		
TOTAL DEDUCTIONS				=	73.65	SQ.M		
NET B/UP AREA OF TYP. FLR.				=	99.85	SQ.M		
1B - DEDUCTIONS								

AREA CALCULATION FOR 2ND,4TH,6TH,10TH,12TH BLOCK -B'								
'B'	14.42 ft	13.42 ft	1	=	193.48	SQ.M		
DEDUCTIONS								
1	1.97 ft	4.76 ft	3	=	8.94	SQ.M		
2	1.65 ft 0.82 ft 0.52 ft		2	=	1.36	SQ.M		
3	6.99 ft	1.32 ft	1	=	9.26	SQ.M		
4	1.97 ft	5.32 ft	1	=	10.47	SQ.M		
5	6.79 ft	3.66 ft	1	=	23.92	SQ.M		
6	3.26 ft	2.56 ft	1	=	8.35	SQ.M		
7	0.75 ft	2.36 ft	1	=	1.77	SQ.M		
8	1.96 ft	0.49 ft	1	=	0.96	SQ.M		
9	1.96 ft	0.52 ft	1	=	1.02	SQ.M		
10	6.66 ft	2.49 ft	1	=	17.57	SQ.M		
TOTAL DEDUCTIONS				=	73.65	SQ.M		
NET B/UP AREA OF TYP. FLR.				=	99.85	SQ.M		
1B - DEDUCTIONS								

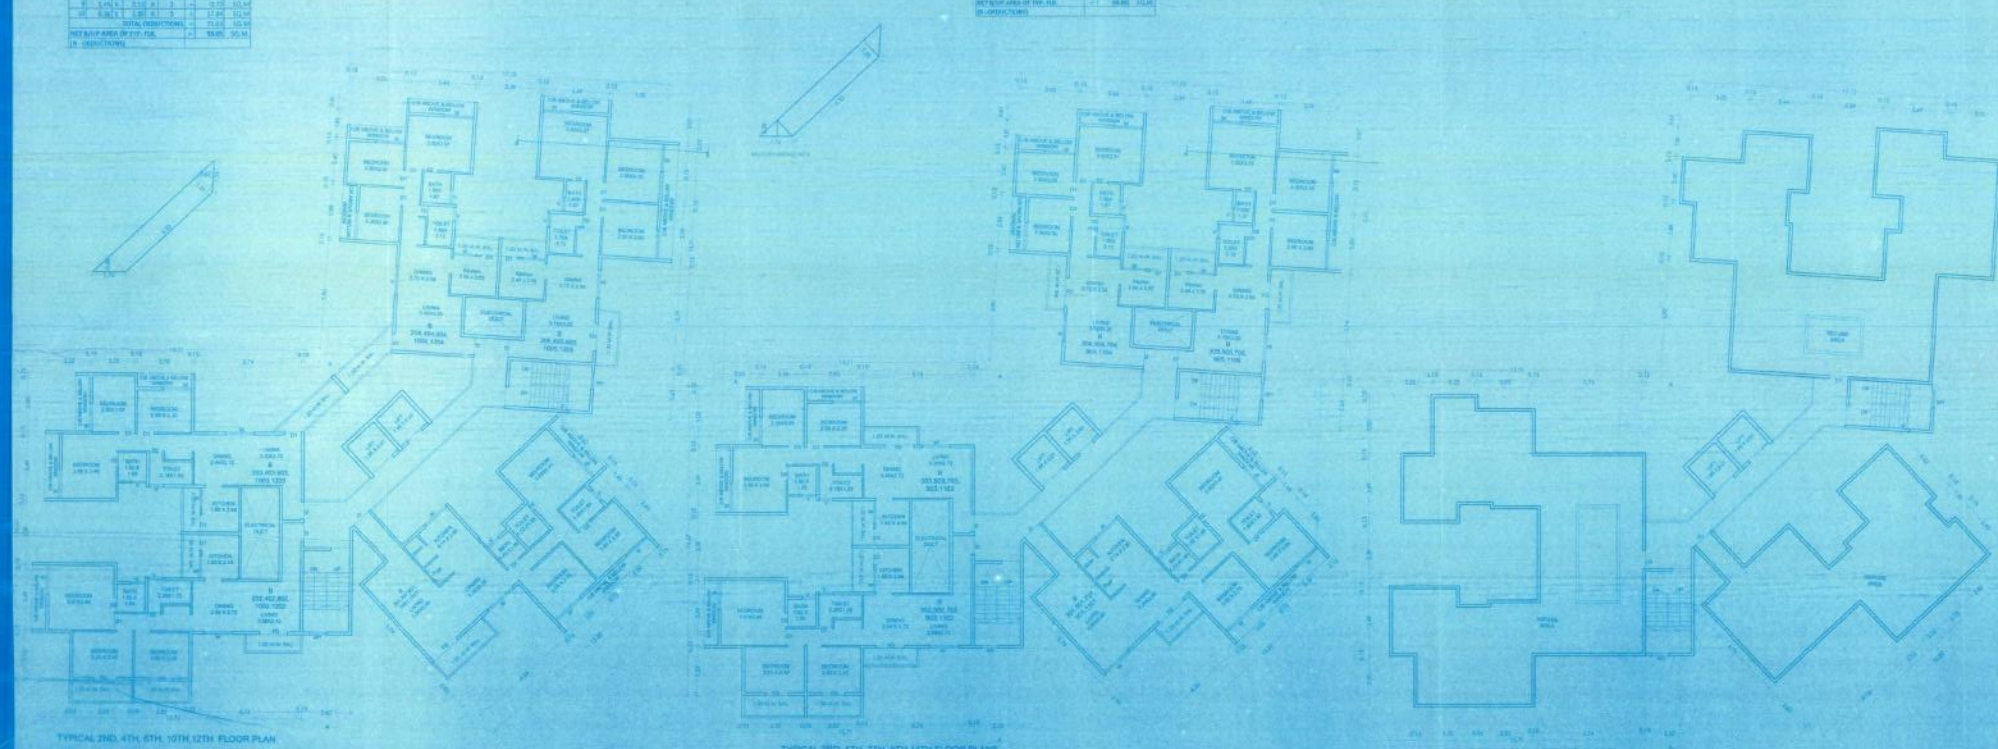

TYPICAL 2ND, 4TH, 6TH, 10TH, 12TH FLOOR PLAN

TYPICAL 3RD, 5TH, 7TH, 9TH, 11TH FLOOR PLANS

EIGHT FLOOR PLAN (REFUGE FLOOR)

REVISED BUILDING PLAN
ON P NO. 1 IN S.NO. 39/15+39/19Q TOS
AT ANANDWALLI, GHATKOPAR
FOR:- M/S PACIFIC BUILDERS

OWNER SIGN. | STAMP | ENGINEER SIGN.

PRASHANT PATIL & ASSOCIATES
PLANNERS & DESIGNERS
13 ALEXANDRIA APPT.,PLOT NO.10,
COUSES ROAD, NAVIN NAGAR, PH NO. 28757 28757

DATE: 26/12/2017 | DRG. BY : Prashant
SCALE: As shown | Dwg. No. : 1

PRODUCED BY AN AUTODESK EDUCATIONAL PRODUCT