
Area Diagram & Calculation

WING 'D & E' Scale 1:300

Ground Floor

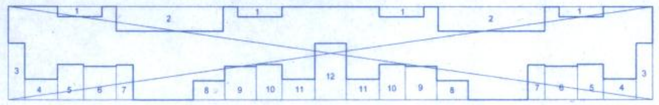


Block area - 64.65x9.15 = 591.54 sq.m.
Deduction -
1) 4.45 x1.00 x4 = 17.80 sq.m.
2) 10.70x2.40 x2 = 51.36
3) 1.65 x5.55 x2 = 18.31
4) 3.30 x2.05 x2 = 13.53
5) 2.60 x3.50 x2 = 18.20
6) 3.30 x3.30 x2 = 21.78
7) 1.70 x3.45 x2 = 11.73
8) 3.15 x1.90 x2 = 11.97
9) 3.15 x3.30 x2 = 20.79
10) 2.60 x3.50 x2 = 18.20
11) 3.30 x2.05 x2 = 13.53
12) 3.15 x5.55 x1 = 17.48

Total Deduction -- 234.68 sq.m.
Net B/up Area Ground floor -356.86 sq.m.
Addition "A" Lift - 1.80x1.50x = 5.40 sq.m.
Total B/up Area Ground floor - 362.26 sq.m.

SCHEDULE OF DOOR/WINDOW (wing D&E)

D	1.00X2.15	T. W. PANELLED
D1	0.90X2.15	T. W. PANELLED
D2	0.75X2.15	"
F.D.	2.10X2.15	"
FD1	1.80X2.15	"
W	2.10X1.25	T. W. GLAZED WINDOW
W1	1.80X1.25	"
W2	1.50X1.25	"
V	0.60X0.90	LOUVERD VENT.

First to Fourth Floor

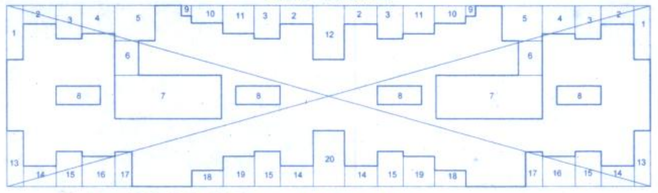

Block area - 64.65x17.95 = 1160.46 sq.m.
Deduction -
1) 1.65 x5.35 x2 = 17.65 sq.m.
2) 3.30 x1.85 x4 = 24.42
3) 2.60 x3.30 x4 = 34.32
4) 3.30 x2.80 x2 = 18.48
5) 4.05 x3.50 x2 = 28.35
6) 2.40 x3.40 x2 = 16.32
7) 10.70 x4.30 x2 = 92.02
8) 4.45 x1.85 x4 = 32.93
9) 1.00 x1.05 x2 = 2.10
10) 3.15 x1.75 x2 = 11.02
11) 3.15 x2.80 x2 = 17.64
12) 3.15 x5.35 x1 = 16.85
13) 1.65 x5.55 x2 = 18.31
14) 3.30 x2.05 x4 = 27.06
15) 2.60 x3.50 x4 = 36.40
16) 3.30 x3.00 x2 = 19.80
17) 1.70 x3.45 x2 = 11.73
18) 3.15 x1.60 x2 = 10.08
19) 3.15 x3.00 x2 = 18.90
20) 3.15 x5.55 x1 = 17.48

Total Deduction - 471.86 sq.m.
Total B/up Area First floor - 688.60 sq.m.
Total B/up Area Second floor - 688.60 sq.m.
Total B/up Area Third floor - 688.60 sq.m.
Total B/up Area Fourth floor - 688.60 sq.m.

BALCONY STATEMENT (WING 'D & E')

Floor	Area	Allowed Balcony 10% of floor area	Proposed Balcony	Excess Balcony
First to Fourth Floor	688.60 sq.m.	68.86 sq.m.	59.20 x 1.20 = 71.04	71.04 - 68.86 = 2.18 sq.m. 2.18 x 4 = 8.72 sq.m.
TOTAL EXCESS BALCONY AREA				8.72 sq.m.

Staircase & Passage Area Statement

WING D' Scale 1:300

Ground to Fourth Floor




Block area - 10.70 x 7.00 = 74.90 sq.m.
Deduction -
1) 6.80x4.15x1 = 28.22 sq.m.
2) 1.50x2.70x1 = 4.05
3) 2.20x1.25x1 = 2.75
4) 7.00x1.65x1 = 11.55

Total Deduction - 46.57 sq.m.
Total B/up Area Staircase & Passage WING D' = 28.33 sq.m.

Staircase & Passage Area Statement

WING E'

Ground to Fourth Floor

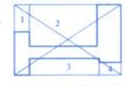

Block area - 10.70 x 7.00 = 74.90 sq.m.
Deduction -
1) 1.50x2.70x1 = 4.05 sq.m.
2) 6.80x4.15x1 = 28.22
3) 7.00x1.65x1 = 11.55
4) 2.20x1.25x1 = 2.75


Total Deduction - 46.57 sq.m.
Total B/up Area Staircase & Passage WIND E' = 28.33 sq.m.

Total B/up Area Staircase & Passage - WING D' +WING E' =28.33 + 28.33 =56.66 sq.m.
Total B/up Area Staircase & Passage - Ground Floor = 56.66 sq.m.
Total B/up Area Staircase & Passage - First Floor = 56.66 sq.m.
Total B/up Area Staircase & Passage - Second Floor = 56.66 sq.m.
Total B/up Area Staircase & Passage - Third Floor = 56.66 sq.m.
Total B/up Area Staircase & Passage - Fourth Floor = 56.66 sq.m.

STAIRCASE & PASSAGE AREA STATEMENT (WING D' & E')

Floor	Area	Allowed Area 20% of floor area	Proposed Area	Excess Area
Ground Floor	362.26 sq.m.	72.45 sq.m.	56.66 X1= 56.66 sq.m	Nil
First to Fourth Floor	688.60 sq.m.	137.72 sq.m.	56.66 X4= 226.64 sq.m	Nil
TOTAL STAIRCASE & PASSAGE AREA			283.30 sq.m	Nil


NOT FOR OCCUPANCY

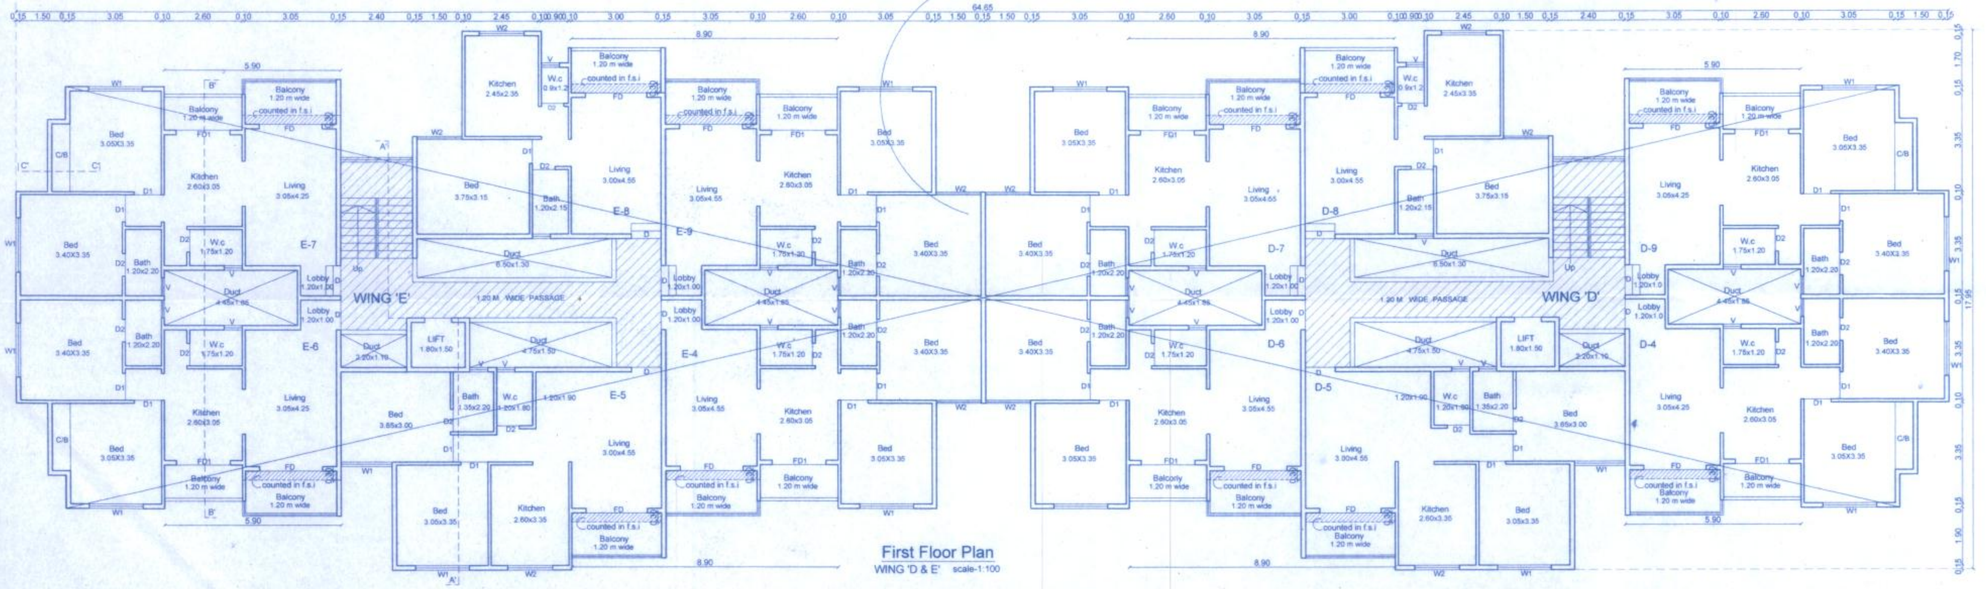

First Floor Plan

WING 'D & E' scale-1:100

NOT FOR OCCUPANCY

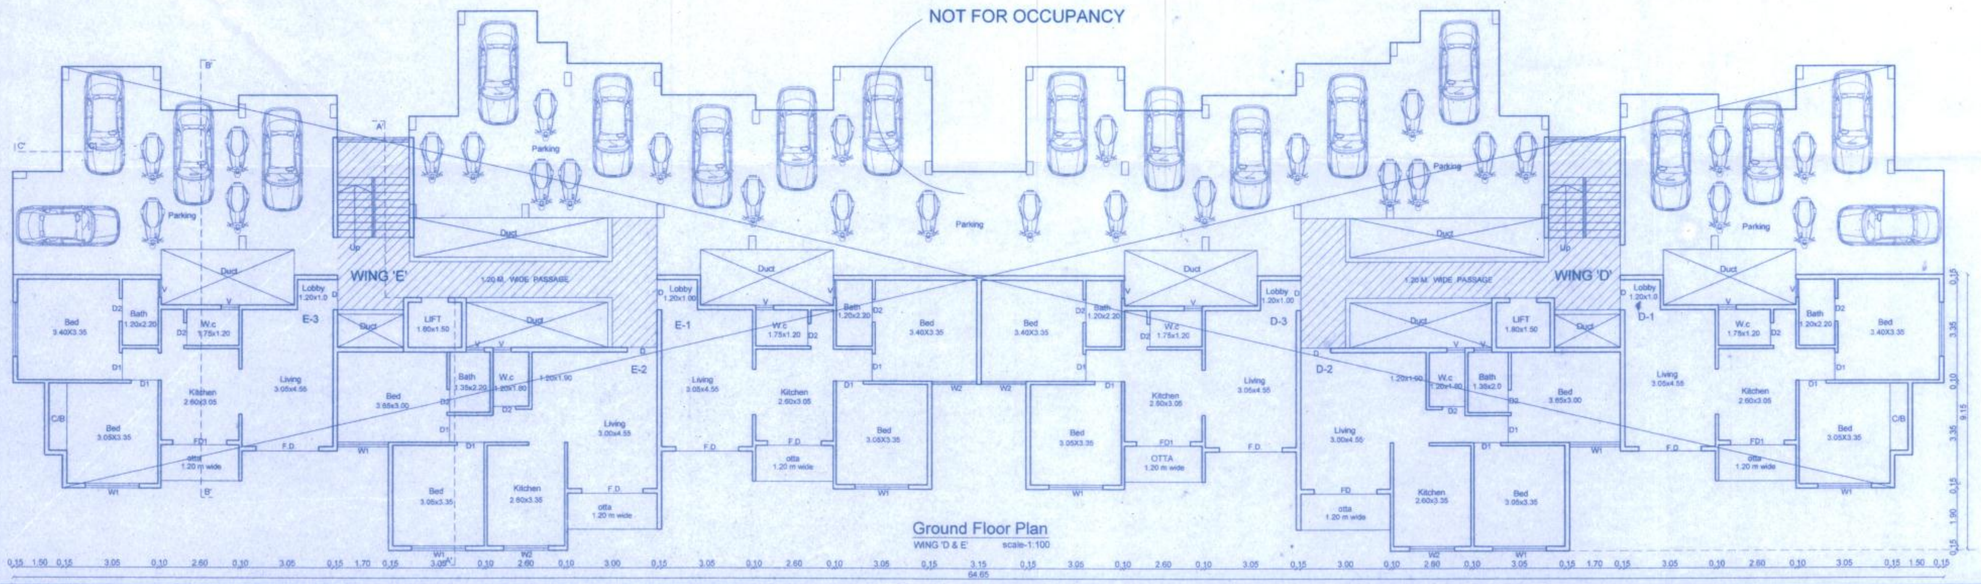

Ground Floor Plan

WING 'D & E' scale-1:100

SHEET NO. 5/7

STAMP OF OCCUPANCY

APPROVED
As per the accoupaining occupancy Certificate
No. Nashik/ C-1/19132/882
Date : 16/5/2017

Executive Engineer
TOWN PLANING
Nashik Municipal Corporation
Nashik

REF :-

Building Permission no. C-1/796/4552 Dated :- 1/12/2012
Building Permission no. C-1/202/1084 Dated :- 25/05/2012
Building Permission no. C-2/533/4584 Dated :- 22/11/2016

PART COMPLETION PLAN OF
RESI. GROUP HOUSING SCHEME
ON S.NO. 233/2/B/1 AT:- NASHIK
FOR - Shri.Suresh N. Mhaske & Others through
G.P.A.H. M/s Rajshree Construction Partnership firm
through partner Shri. Uday R. Kothawade & Others

OWNER SIGN.	STRUC. ENGI. SIGN.	ARCHITECT SIGN.

Ar. UMESH BAGUL
105+106, Padma-vishwa centre,
Old Pandit Colony,
Nashik.
PH- (0253) 2579667