



ELEVATION
SCALE 1:100




SECTION AT A-A
SCALE 1:100

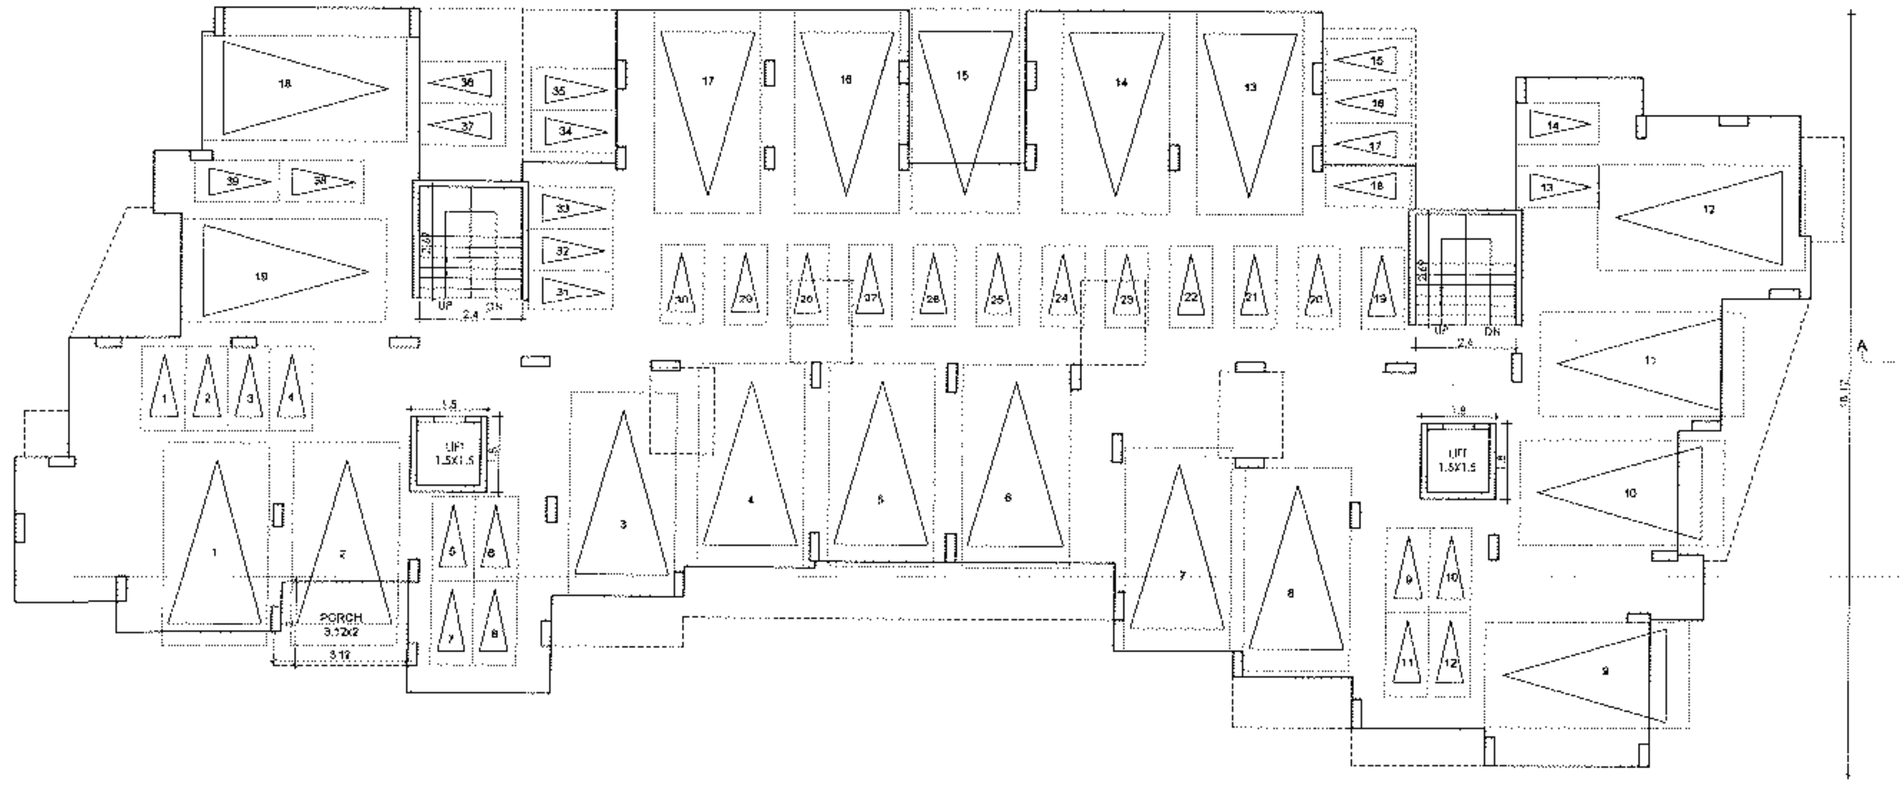

GROUND FLOOR PLAN
SCALE 1:100

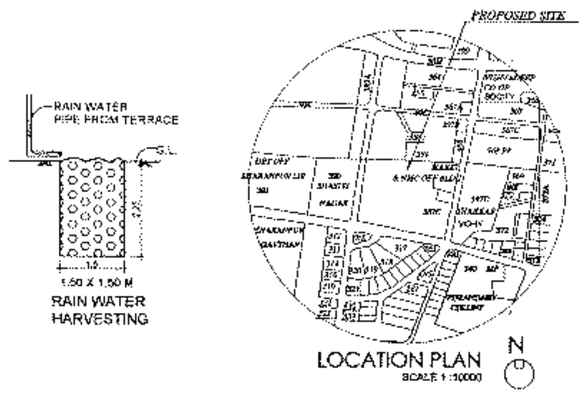


SEPTIC TANK & SOAK PIT DETAILS

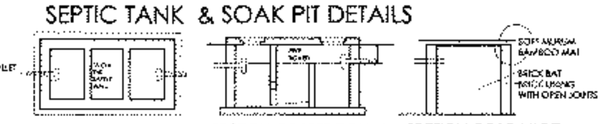


PLAN OF SEPTIC TANK SECTION OF SEPTIC TANK SECTION OF SOAK PIT

PROPOSED CAPACITY OF SEPTIC TANK
=20.X 0.65 =13.5 CUM.
REQUIRED CAPACITY OF SEPTIC TANK
= 6.00X 2 X 2 = 20 CUM.

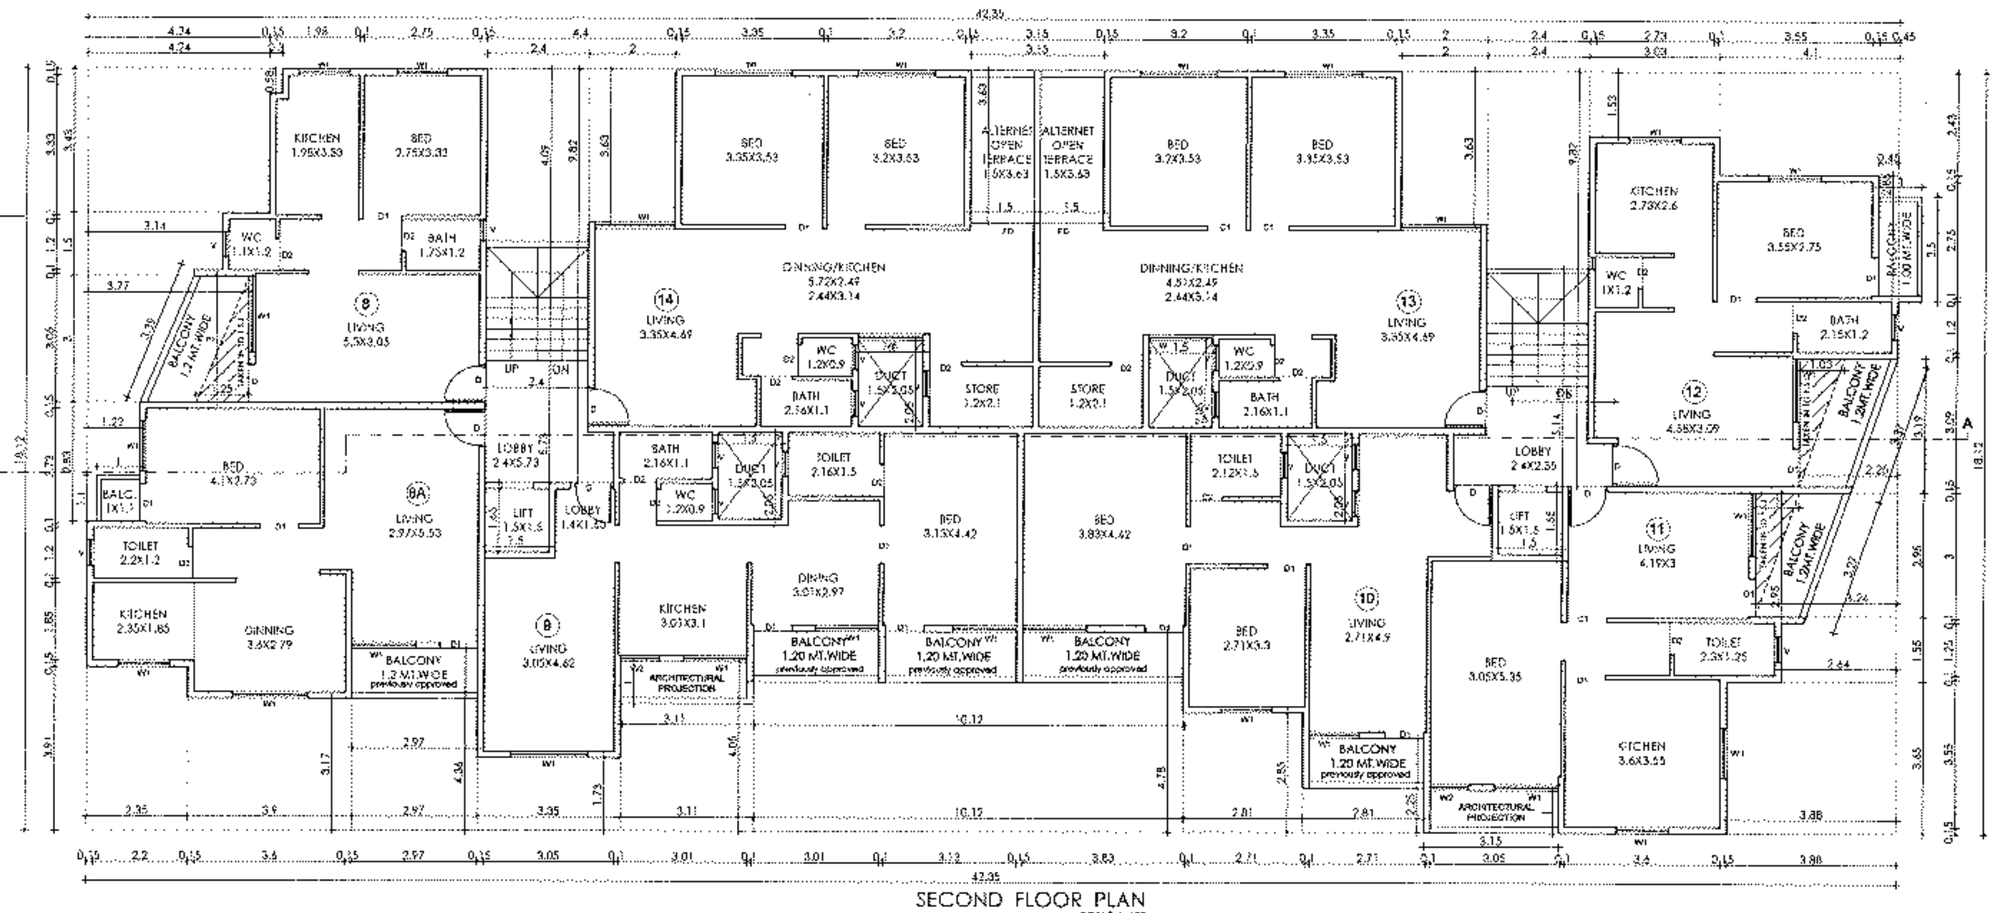

SECOND FLOOR PLAN
SCALE 1:100

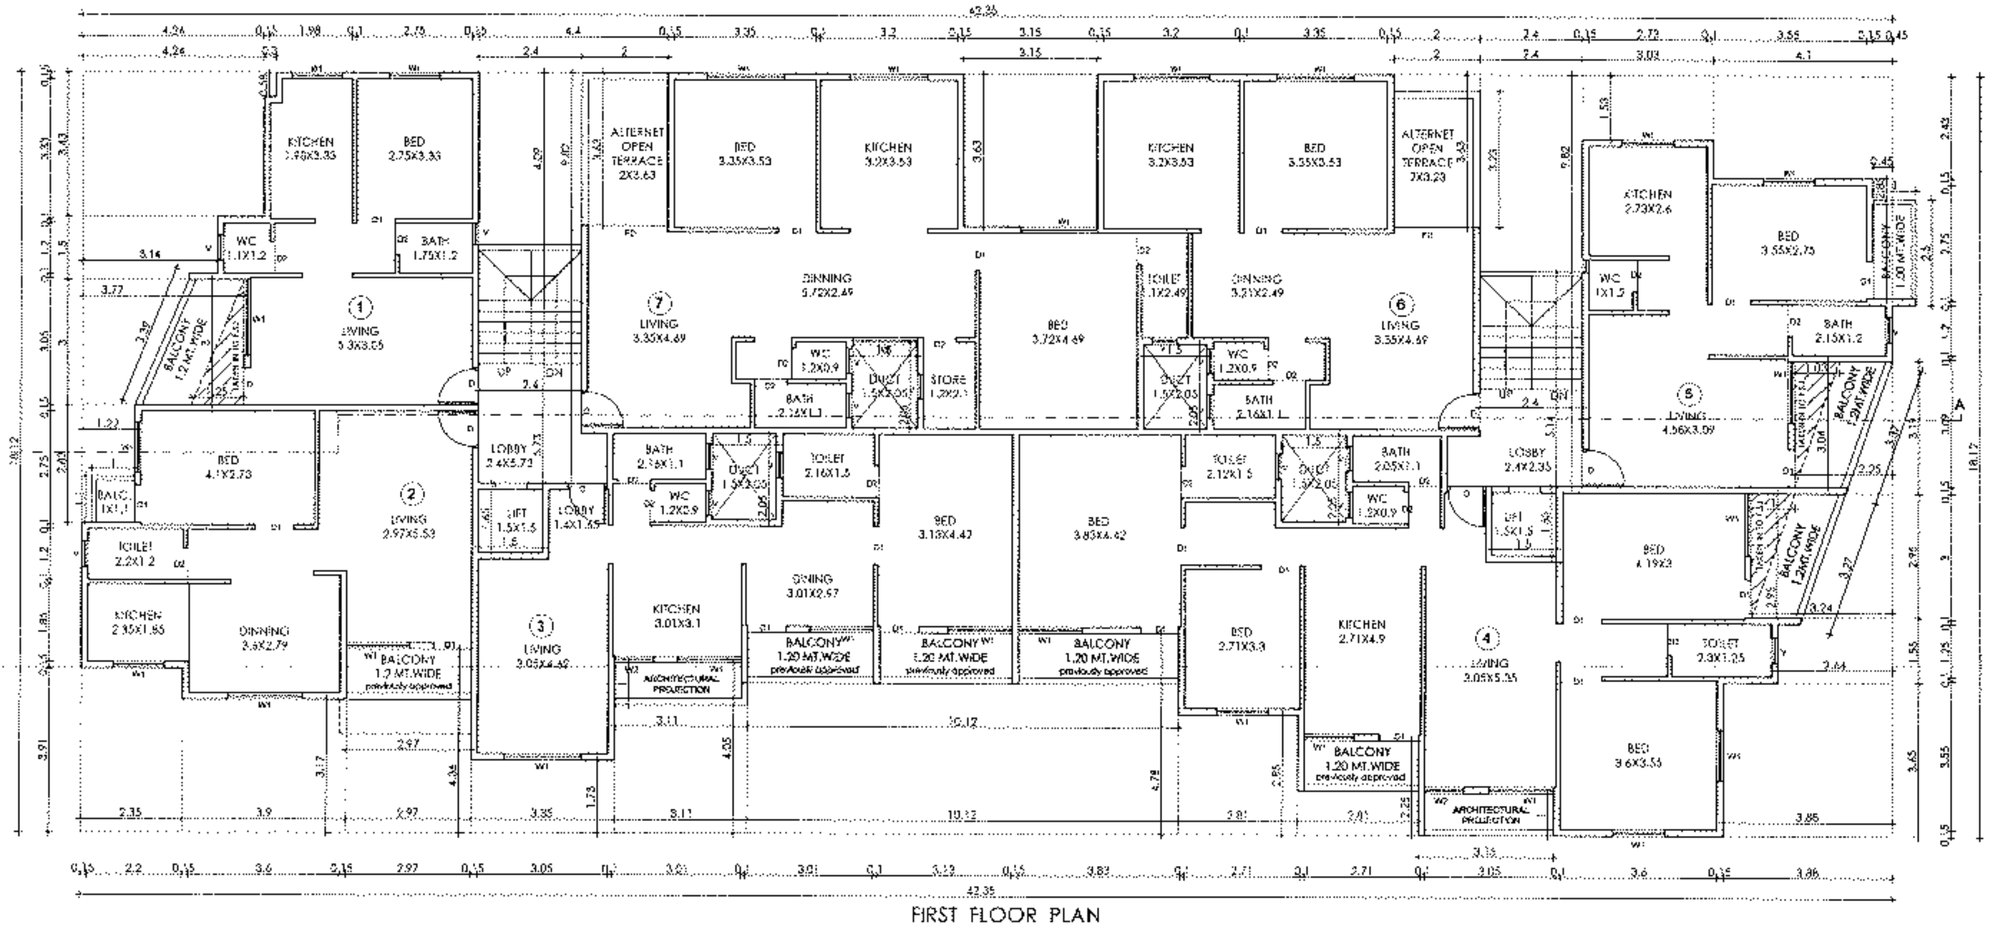

FIRST FLOOR PLAN
SCALE 1:100

APPROVAL 1/2

APPROVED

The Plans amended in...
As per the conditions Mentioned in the accompaning commencement
Certificate No. dated
A1/606/16145 17/02/2018

Executive Engineer
TOWN PLANNING
Nashik Municipal Corporation
Nashik

1/2

STRUCTURAL ENGINEER

OWNER

MEGHDOOT CO.OP. HOUSING SOCIETY LTD. NASIK

YOGIN KULKARNI

CHAIRMAN
MEGHDOOT CO.OP. HSG. STY.

ARCHITECT

G.P.A HOLDER

AR. KSHITIJ. B. DHANDE

MR. ANIL SHANKAR AHER

REVISED RESIDENTIAL BUILDING ON
PLOT NO.42+43, S.NO.: 656/1/1B
AT NASHIK SHIWAR, NASHIK
FOR-CHAIRMAN, MEGHDOOT CO.OP. HSG. STY.
THROUGH G.P.A. HOLDER PERFECT BUILDCON
THROUGH PROPRITER MR. ANIL SHANKAR AHER

Kshitij .B. Dhande
Architect Council Registration no. CA/98/24661
ARCHITECT & INTERIOR DESIGNER
FLAT NO. 03, KAJOL APPT., NEAR BAPU SUNGLOW,
INDIRA NAGAR, NASHIK- 422 209.
PHONE : (0253) 2320610.
CELL : 94 222 94263

DRG. NO.
-AU