
STAMP OF AUTHORITY

SHEET NO. 02/04


APPROVED

The Plans amended in ....
As per the conditions Mentioned in
the accompaning commencement
Certificate No. dated ....
A3/78/10281 08/12/2017


Executive Engineer
TOWN PLANING
Nashik Municipal Corporation
Nashik

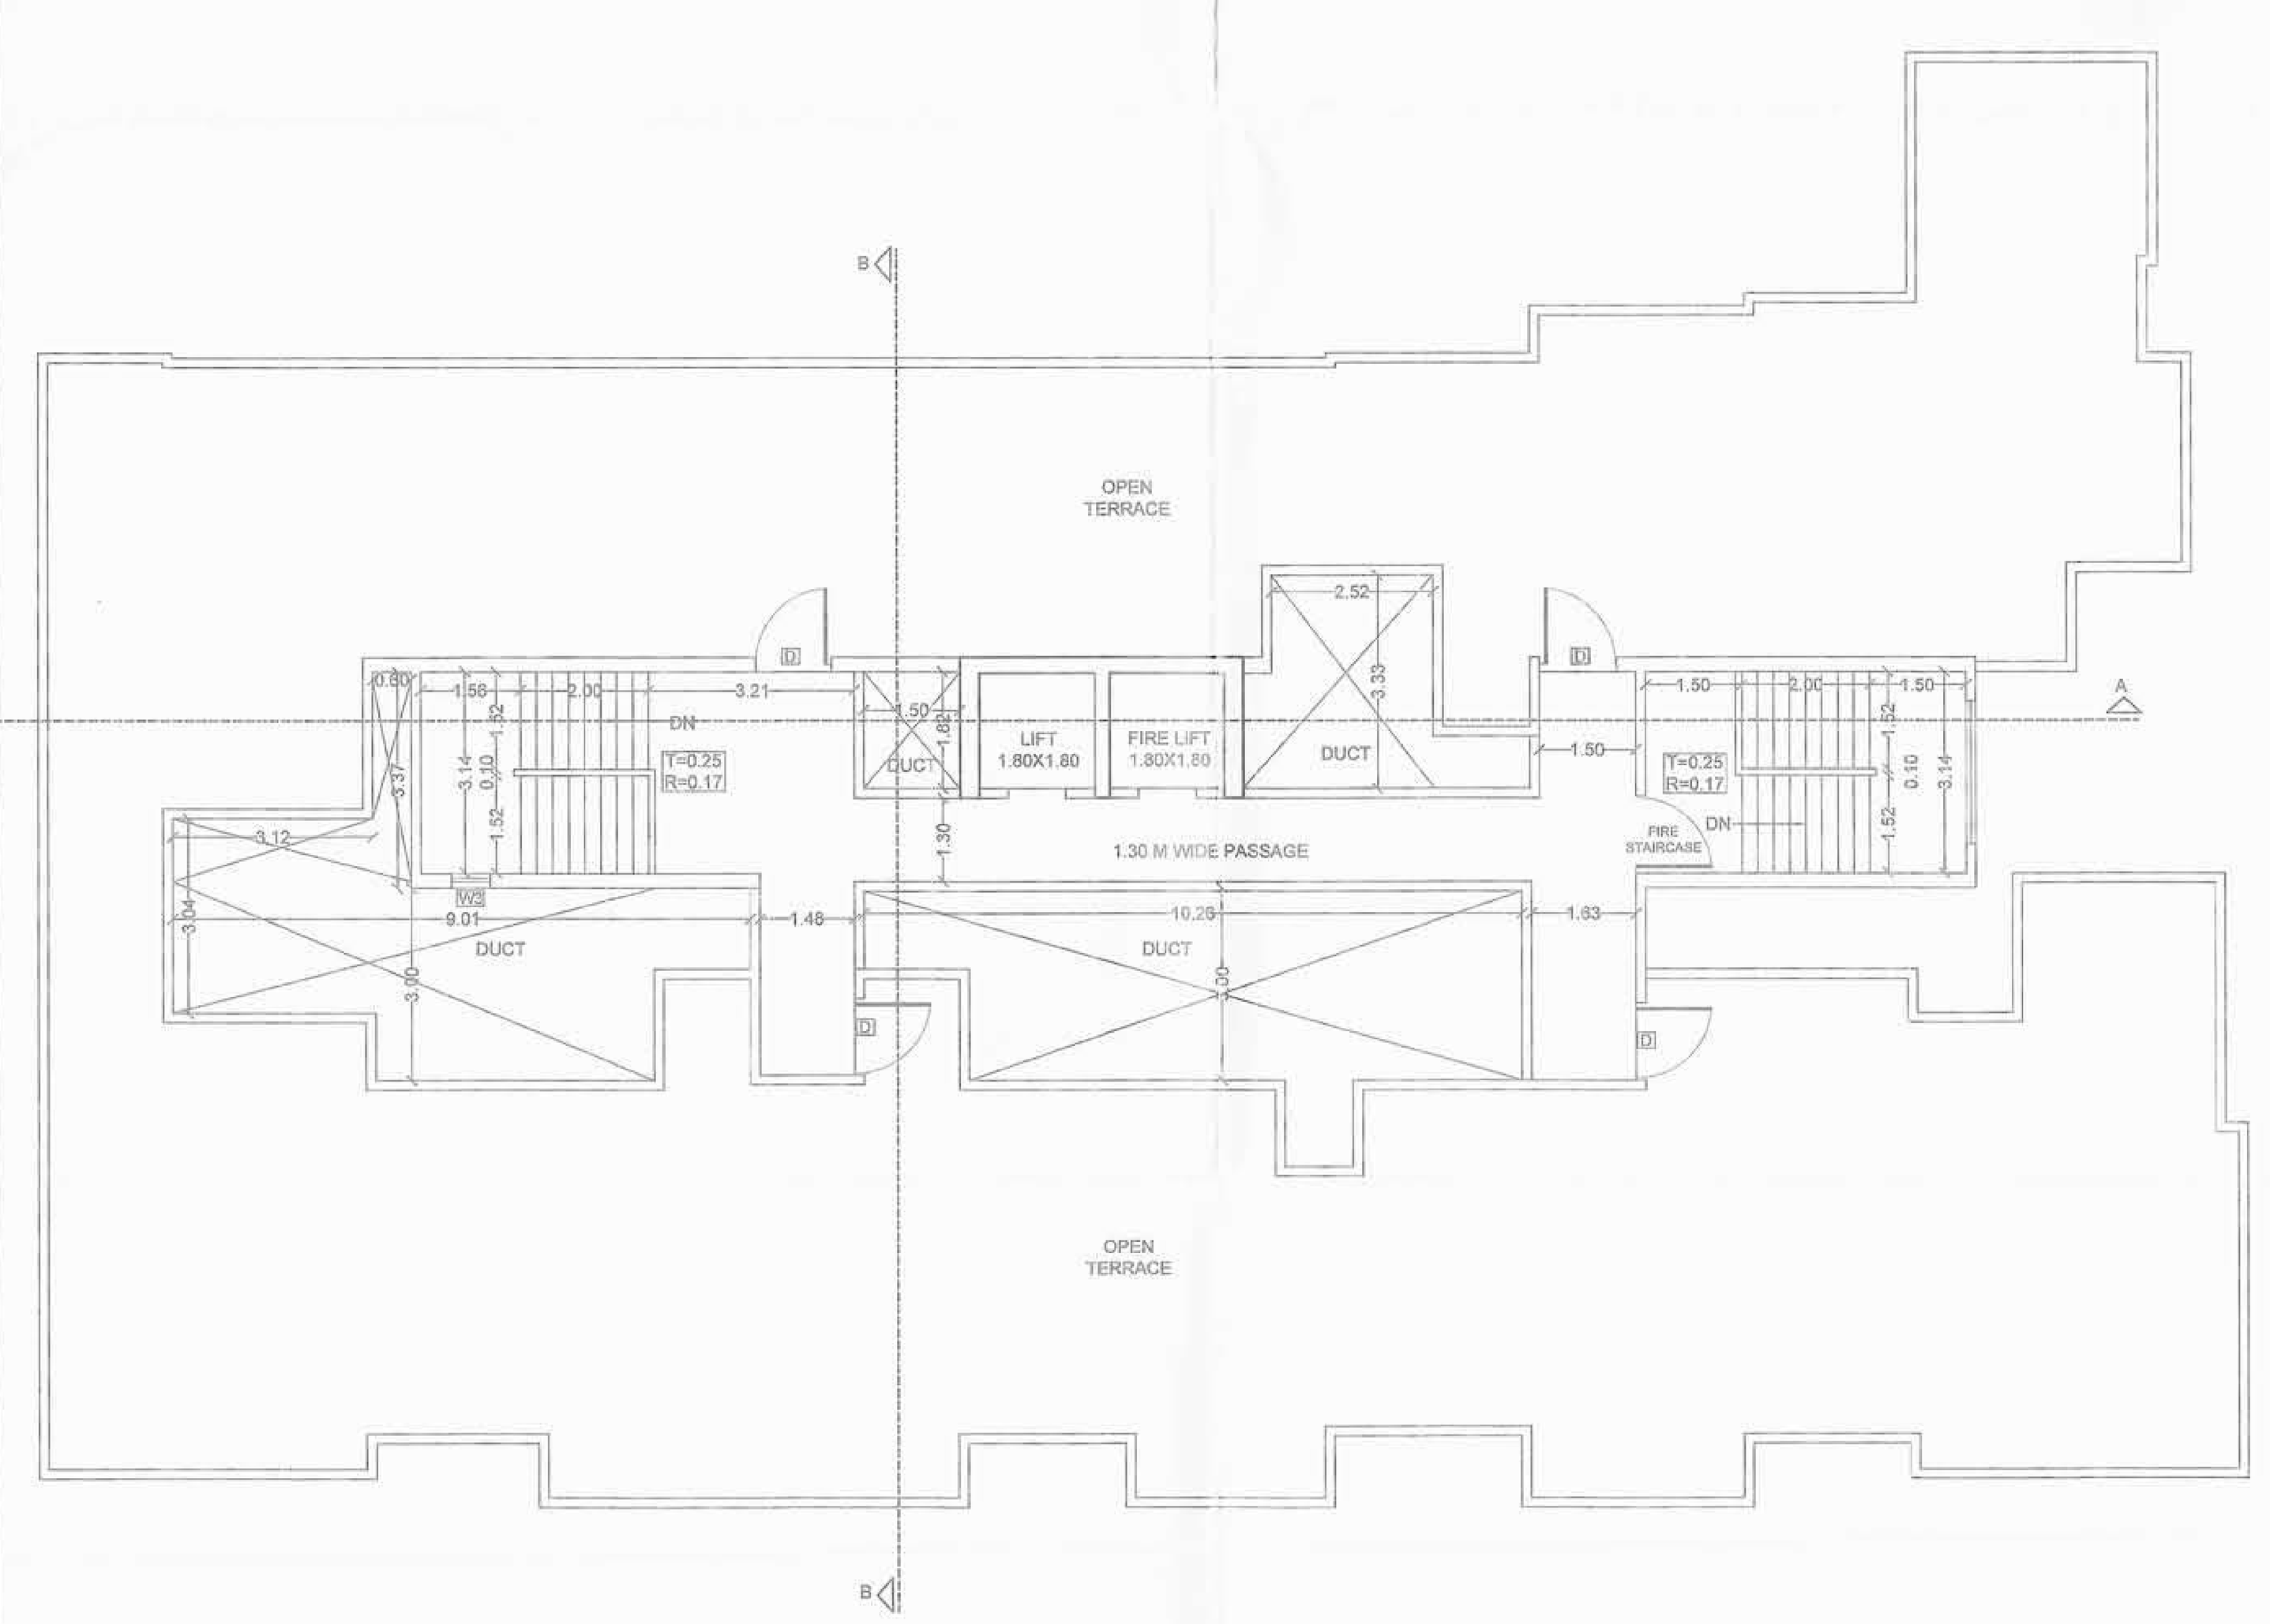


TERRACE PLAN
SCALE - 1:100

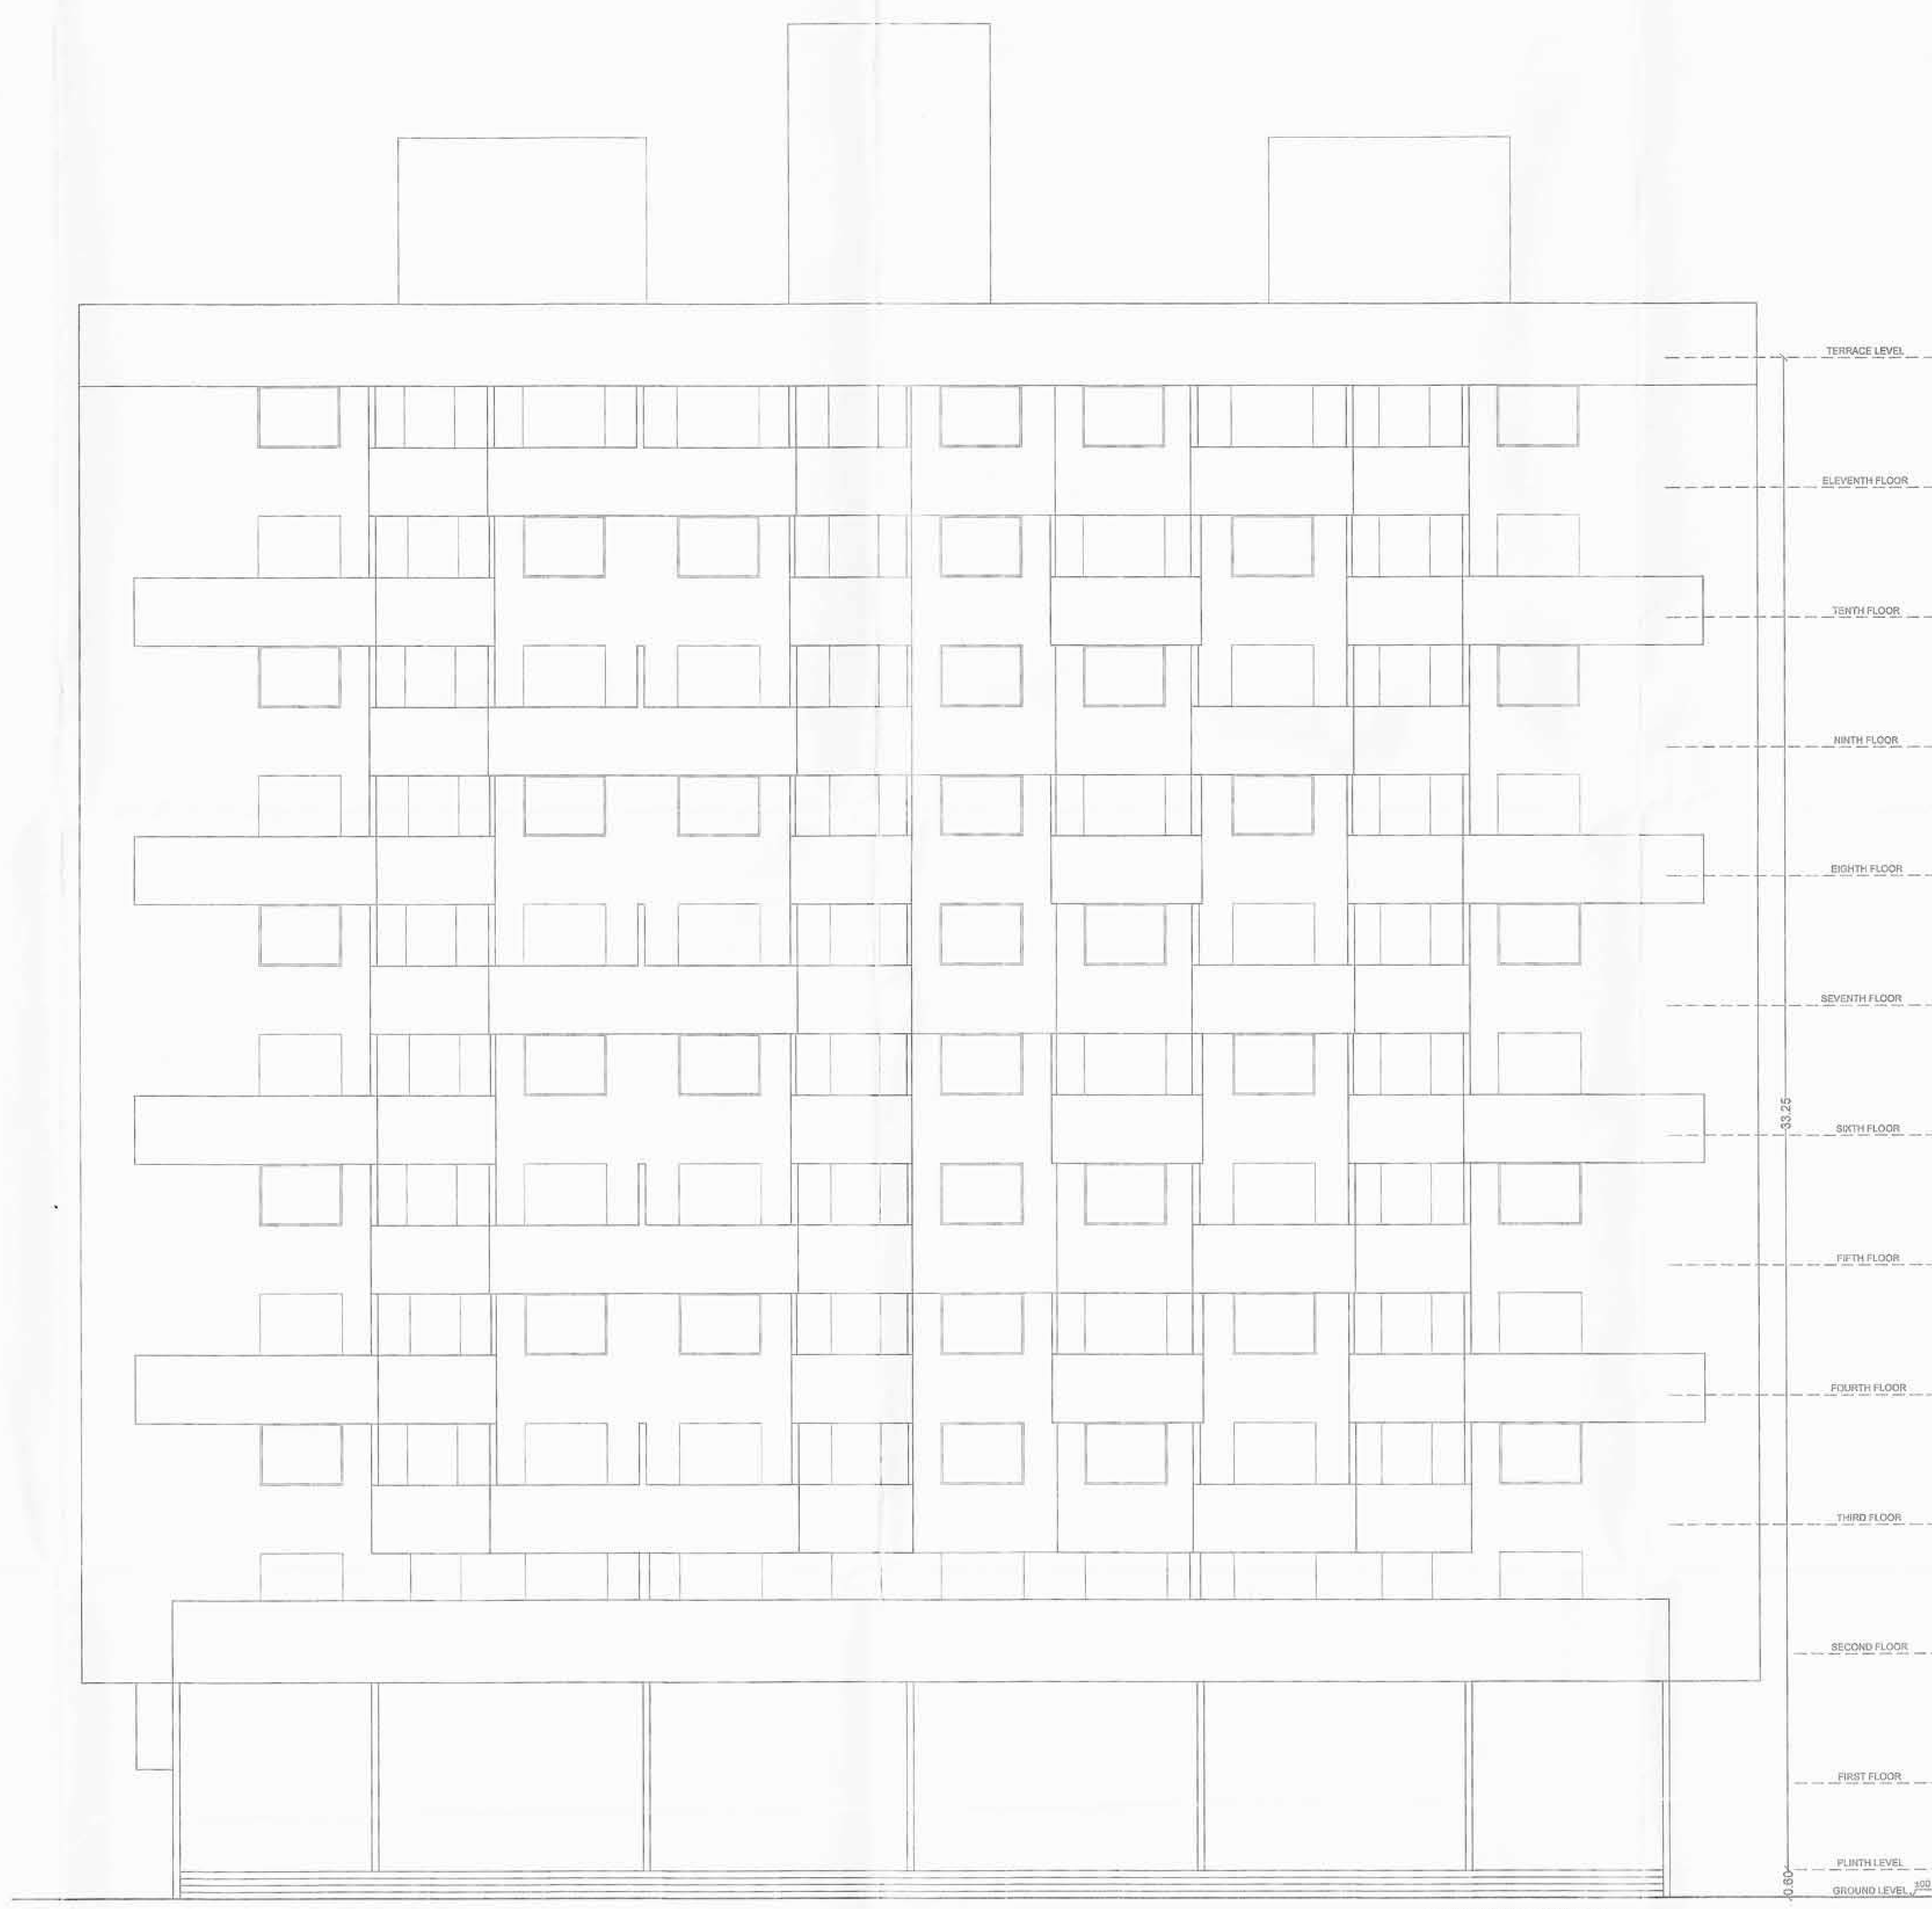

FRONT ELEVATION
SCALE 1:100

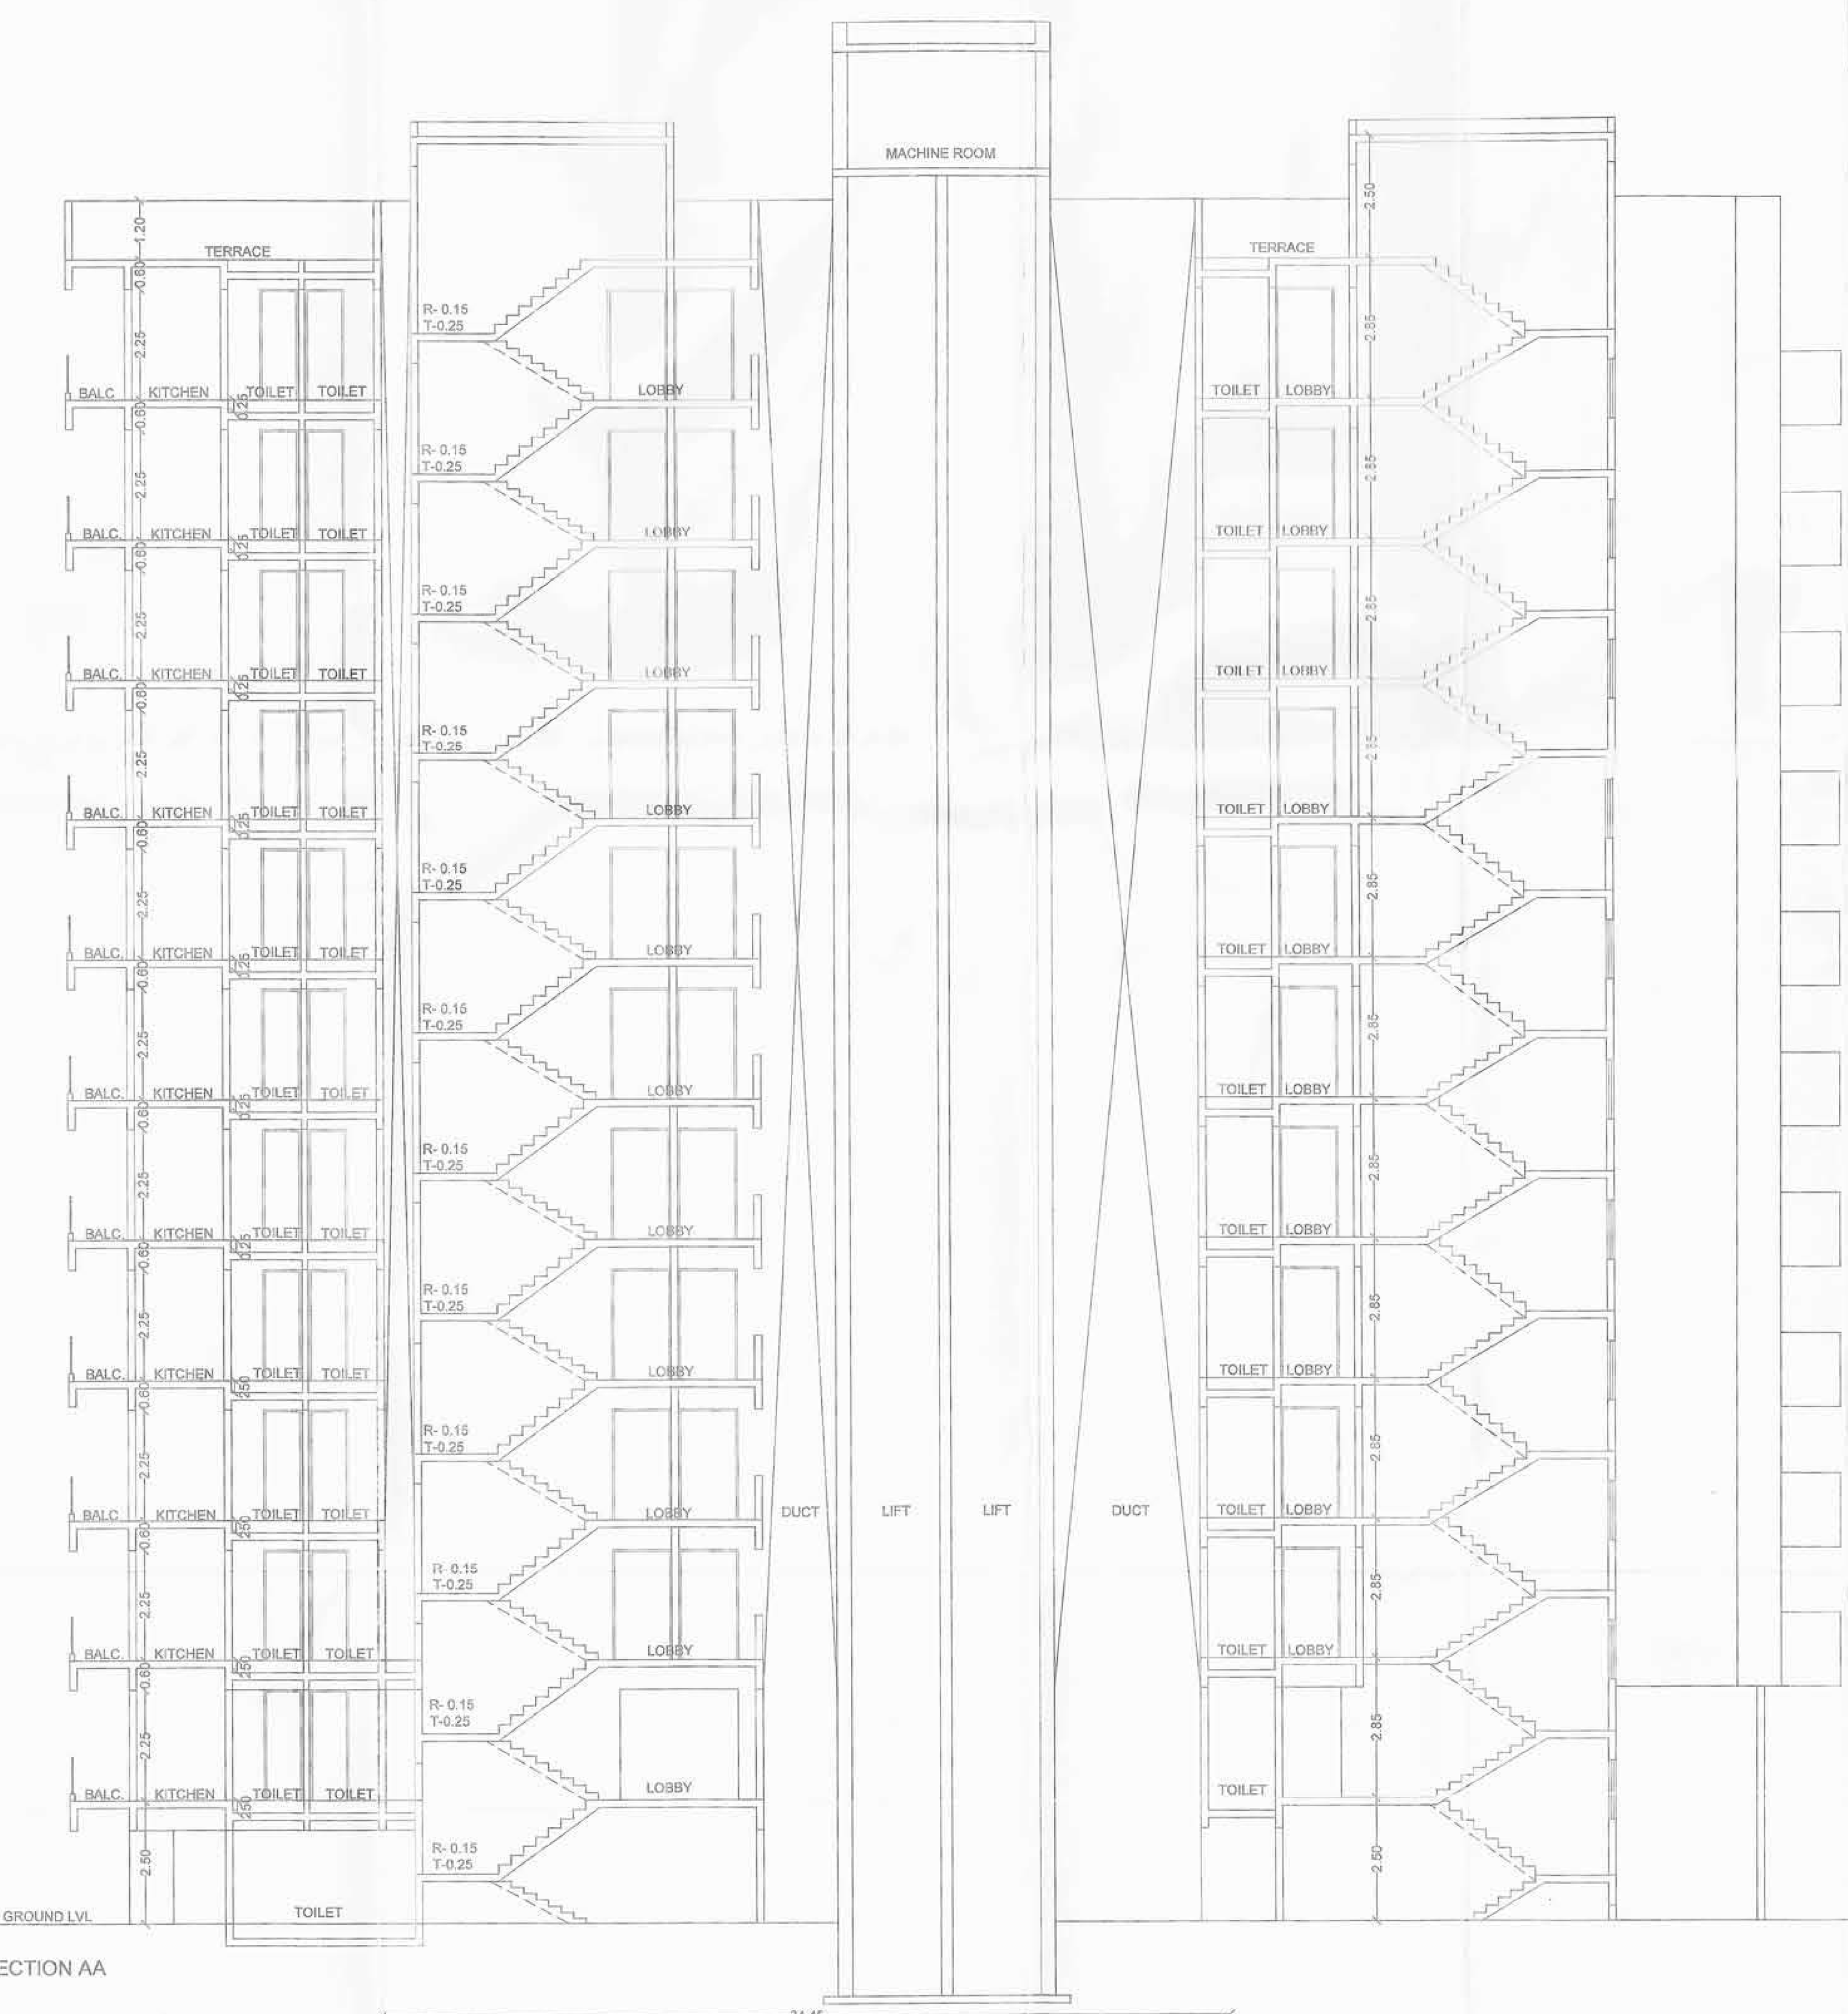


SECTION AA

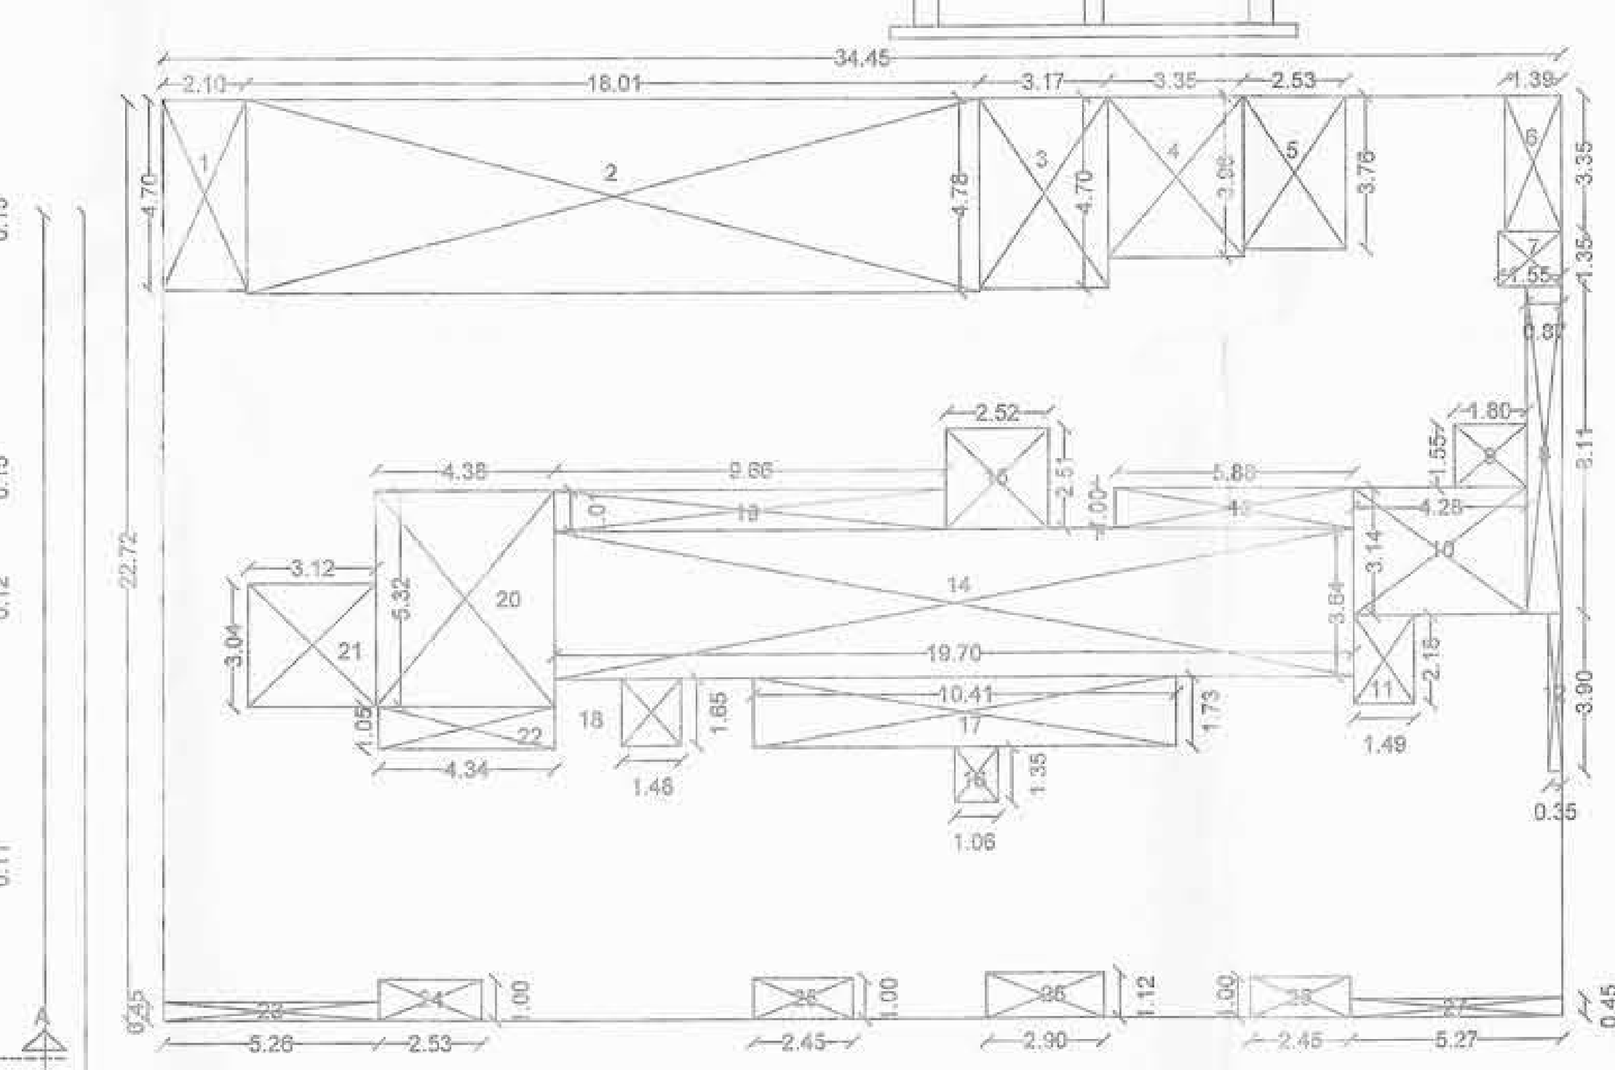


TYPICAL 2ND TO 11TH FLOOR PLAN
SCALE - 1:200

B/UP AREA CALCULATION				
FOR TYPICAL 2ND TO 11TH FLOOR				
Sr. No.	DIMENSION	Area (SQ.M.)	No. of Block	Total
BLOCK	34.45 X 22.72	782.70	1	782.70
DEDUCTION				
1	2.10 X 4.70	9.87	1	9.87
2	18.01 X 4.78	86.09	1	86.09
3	3.17 X 4.70	14.90	1	14.90
4	3.35 X 3.96	13.27	1	13.27
5	2.53 X 3.76	9.51	1	9.51
6	1.39 X 3.35	4.66	1	4.66
7	1.55 X 1.35	2.09	1	2.09
8	0.87 X 8.11	7.06	1	7.06
9	1.80 X 1.55	2.79	1	2.79
10	4.28 X 3.14	13.44	1	13.44
11	1.49 X 2.18	3.25	1	3.25
12	0.35 X 3.90	1.37	1	1.37
13	5.88 X 1.00	5.88	1	5.88
14	19.70 X 3.64	71.71	1	71.71
15	2.52 X 2.51	6.33	1	6.33
16	1.06 X 1.35	1.43	1	1.43
17	10.41 X 1.73	18.01	1	18.01
18	1.48 X 1.65	2.44	1	2.44
19	9.66 X 1.01	9.76	1	9.76
20	4.38 X 5.32	23.30	1	23.30
21	3.12 X 3.04	9.48	1	9.48
22	4.34 X 1.05	4.56	1	4.56
23	5.26 X 0.45	2.37	1	2.37
24	2.53 X 1.00	2.53	1	2.53
25	2.45 X 1.00	2.45	2	4.90
26	2.90 X 1.12	3.25	1	3.25
27	5.27 X 0.45	2.37	1	2.37
				336.59
NET AREA = 782.70 -336.59 = 446.11 SQ.MT				

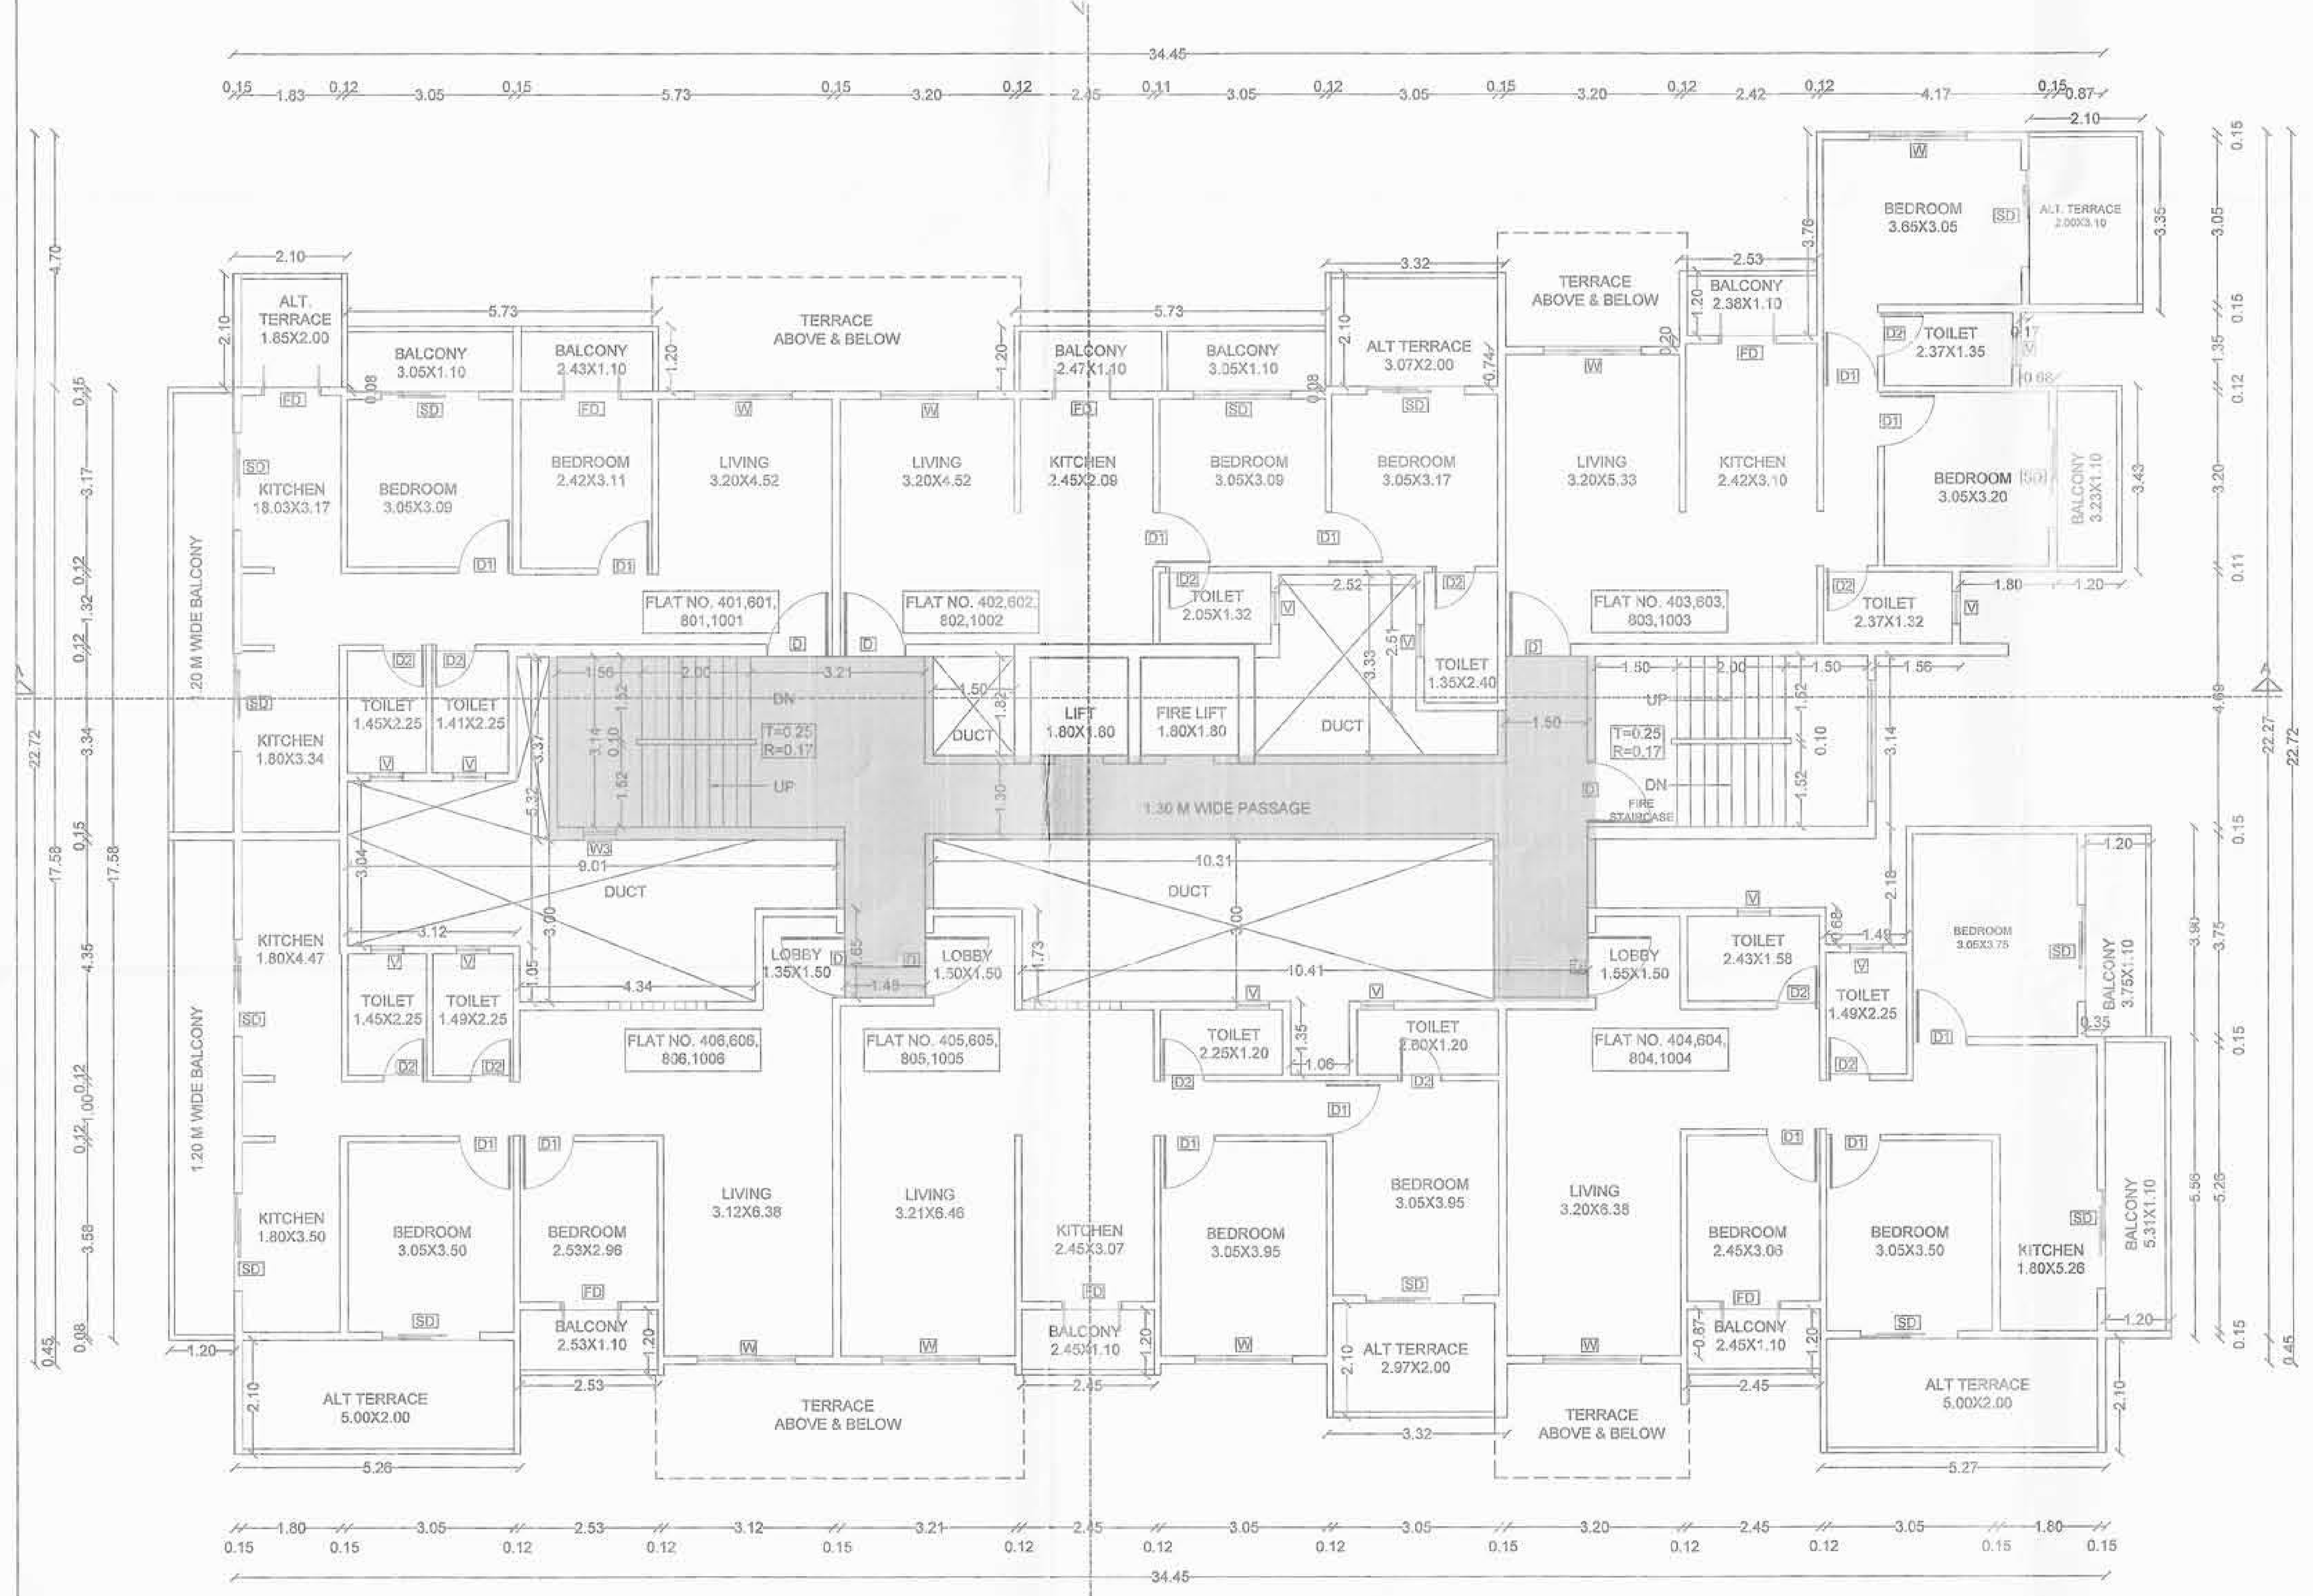

4TH,6TH,8TH,10TH FLOOR PLAN
SCALE - 1:100

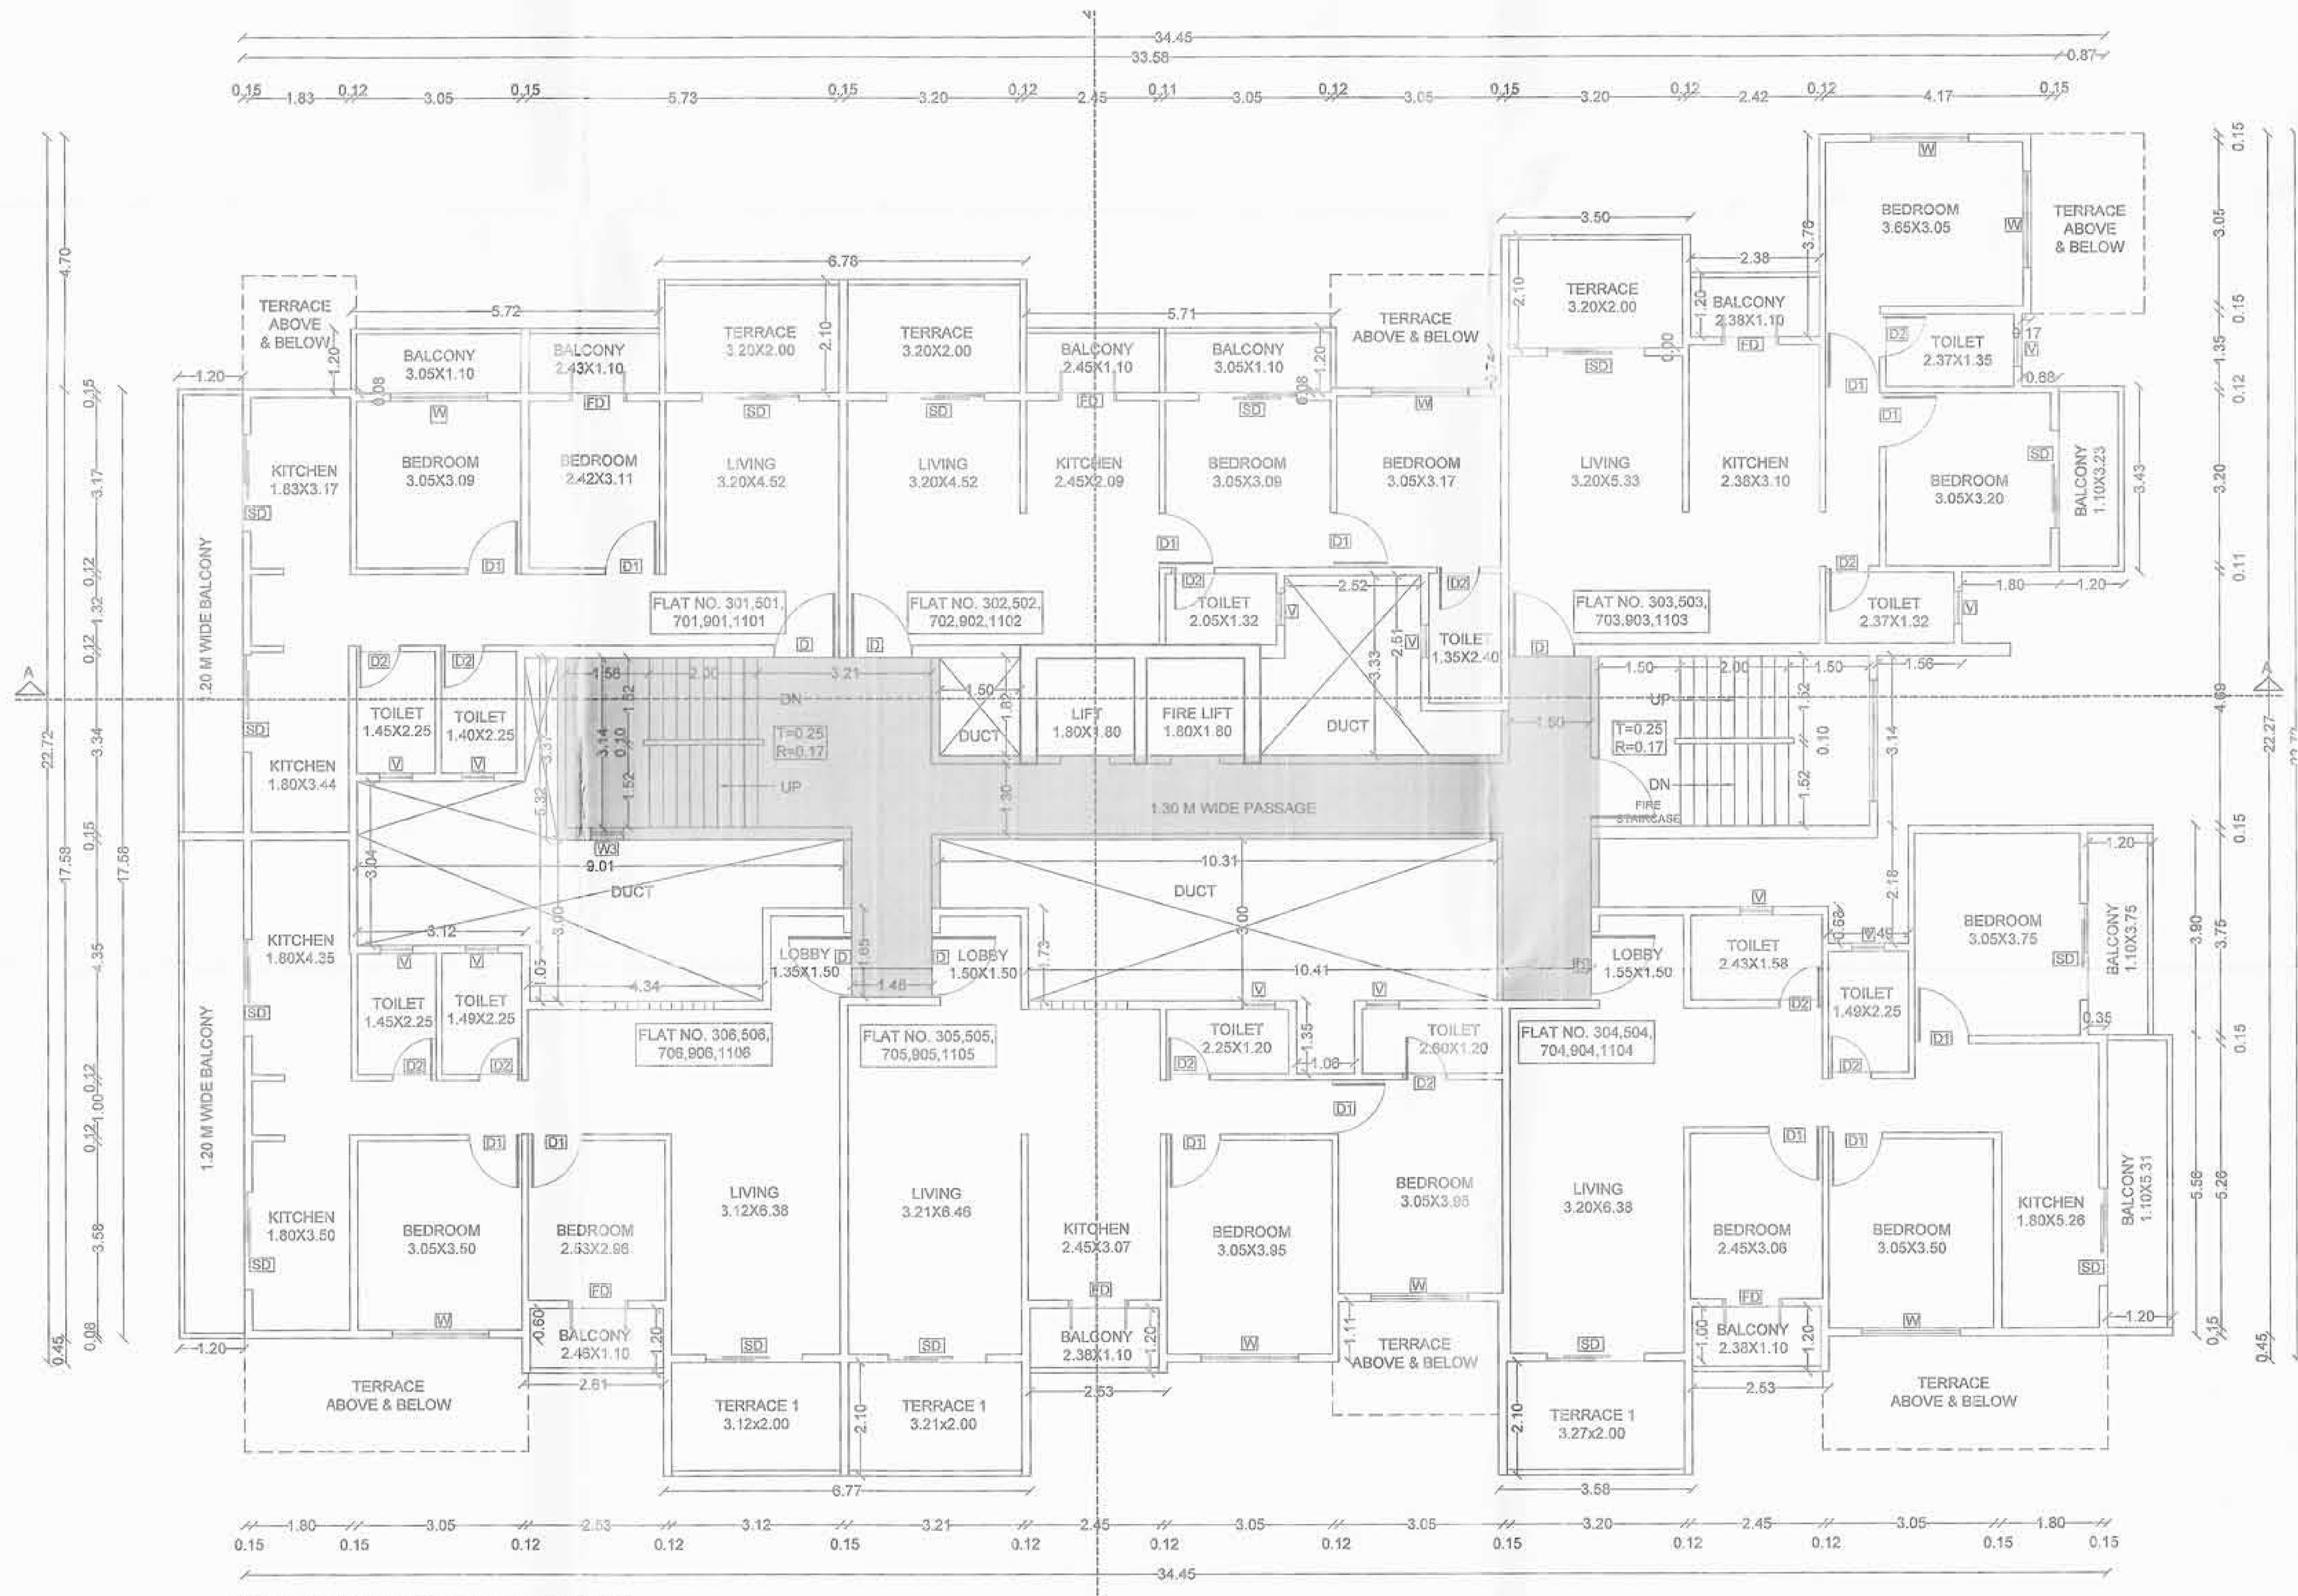

3RD,5TH,7TH,9TH,11TH FLOOR PLAN
SCALE - 1:100

OWNERS CONFIRMATION :

I CONFIRM THE ABOVE STATEMENT AND SHALL BE RESPONSIBLE FOR THE EXECUTION OF THE WORK AS PER SANCTIONED PLAN IN ALL RESPECTS.

SIGNATURE OF OWNER

OWNER :
MR. JANARDAN VANJARI AND OTHERS

NAME OF THE OWNER

ARCHITECT	AR. NITIN KUTE	STRUCTURAL ENGINEER:	SHAILESH DHUMANE
Reg. No.	CA/01/13316	Reg. No.	

TITLE : **MUNICIPAL DRAWING**

PROPOSED BUILDING AON PLOT NO.3+4/B SR.NO.798/2
NEAR CITY CENTRE MALL,FOR,
OWNER:JANARDAN VANJARI AND OTHERS

NOTE :
UNLESS OTHERWISE SPECIFIED , DIMENSIONS ARE IN METERS WRITTEN DIMENSIONS TO BE FOLLOWED RATHER THAN SCALING THE DRAWING.

DRAWN BY	MAHARSHINEE	DWG.NO	
CHKD. BY	AR.NITIN KUTE	SHT.NO	02/04	A0-ROLL
DATE		SCALE	1:100

FILE PATH:-\\server\d\d-drive\oa-civil\2016\oac-15-12-anjan patel,near city centre\04-submission\dwg\as per old dcpr 27.05.17\r0_municipal_23.11.17.dwg

ORIGIN ARCHITECTS
ARCHITECTS INTERIORS LANDSCAPE DESIGNERS

55, ADIMAI , SECTOR B ,
NEAR NAVASHYA GANAPATI,
OFF GANGAPUR RD., NASHIK.
PH.NO. 0253 2340828