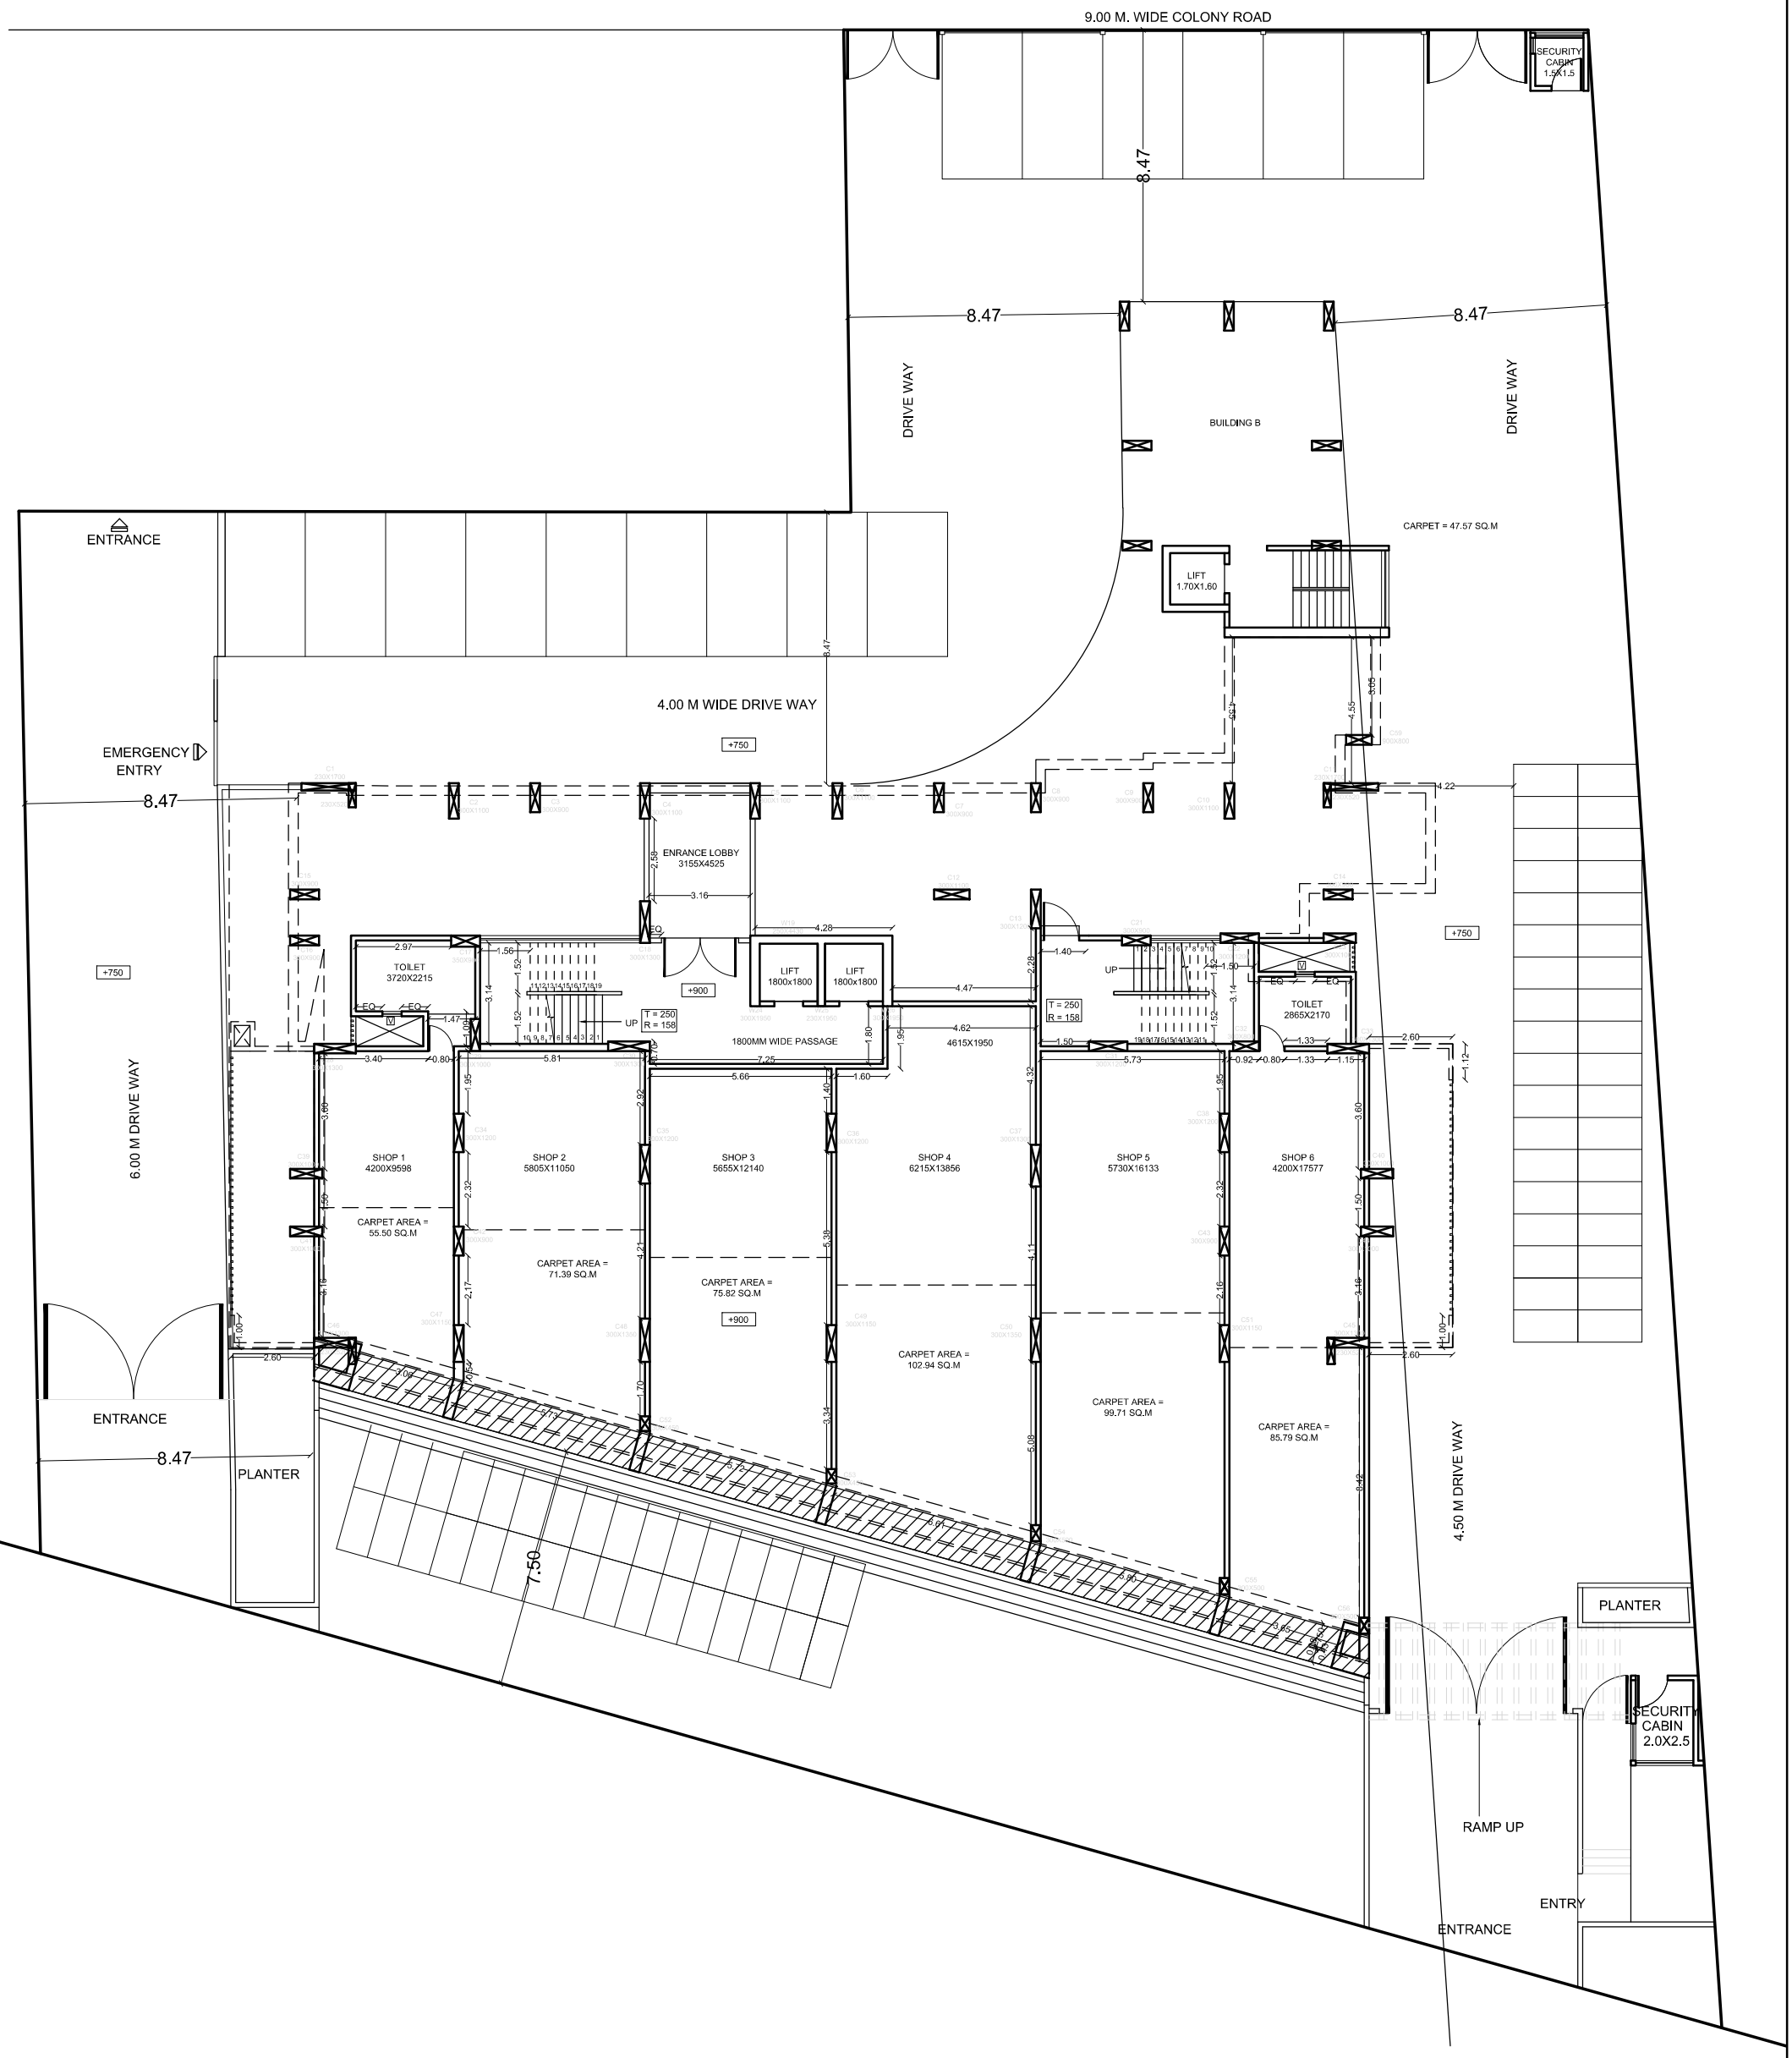


PROPOSED COMMERCIAL + RESIDENTIAL BUILDING FOR MR.ANJAN PATEL

JOB NO:OAC15-12	DEALT BY:MAHARSHINEE
DWG NO:01	CHKD BY:AR.KUTE
DATE:03.01.2018	SCALE: 1:200

OWNER :
MR.ANJAN PATEL
NASHIK

PRESENTATION DRAWINGS

TYPICAL FLOOR PLAN

ORIGIN ARCHITECTS
ARCHITECTS INTERIOR LANDSCAPE DESIGNERS
55, ADIMAI , SECTOR C ,NEAR NAVASHYA GANAPATI,
OFF GANGAPUR RD., NASHIK.
PH.NO. 0253 2340828