

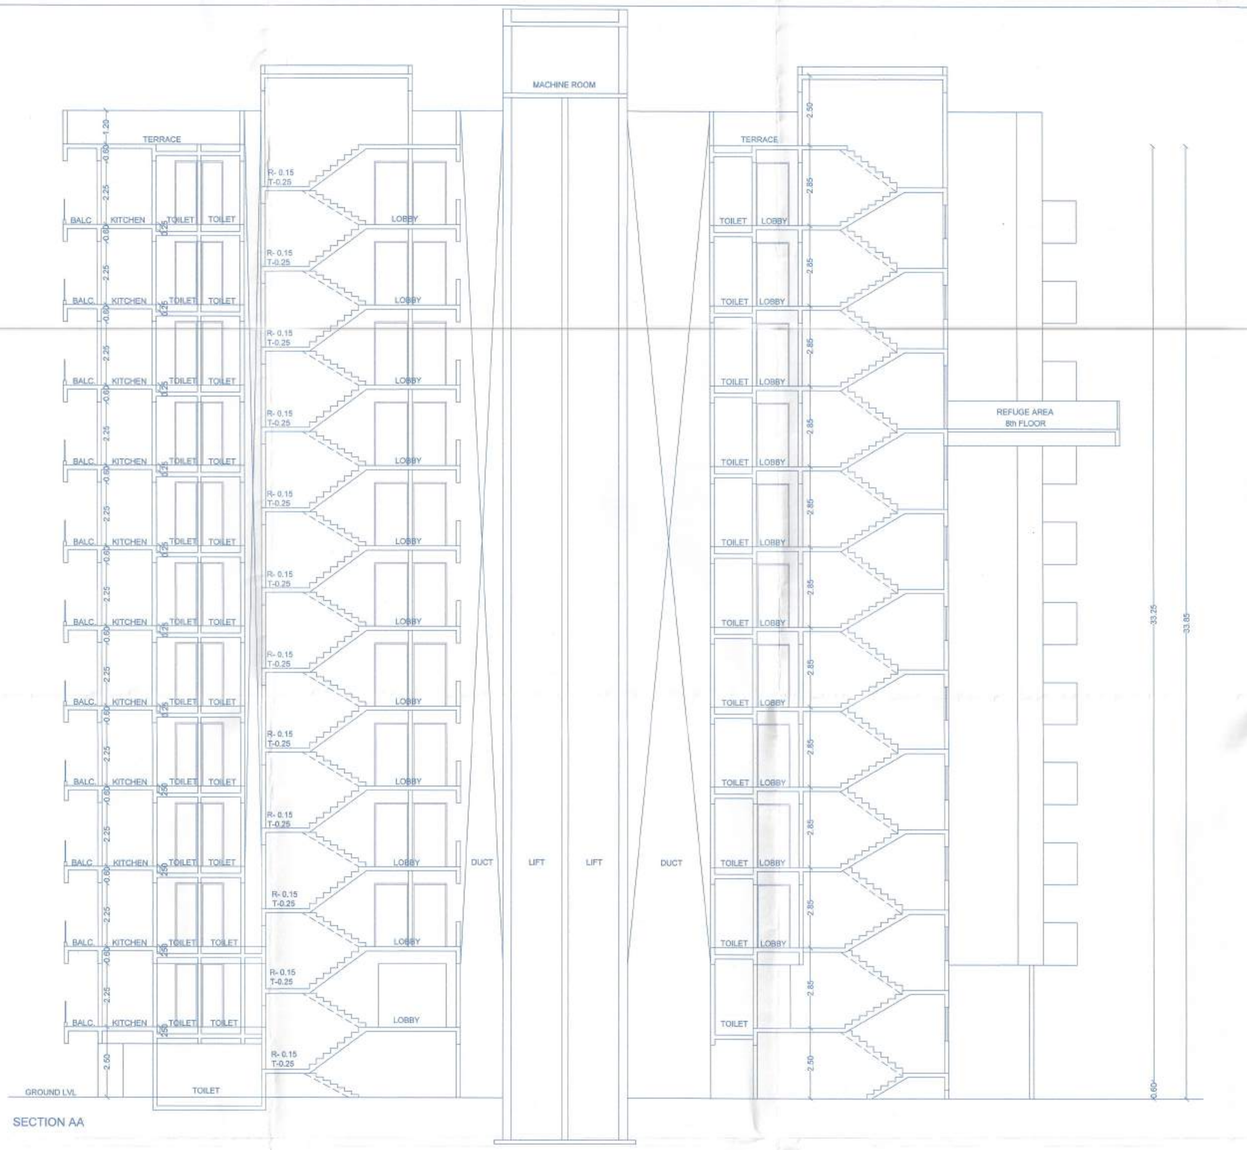



SECTION AA

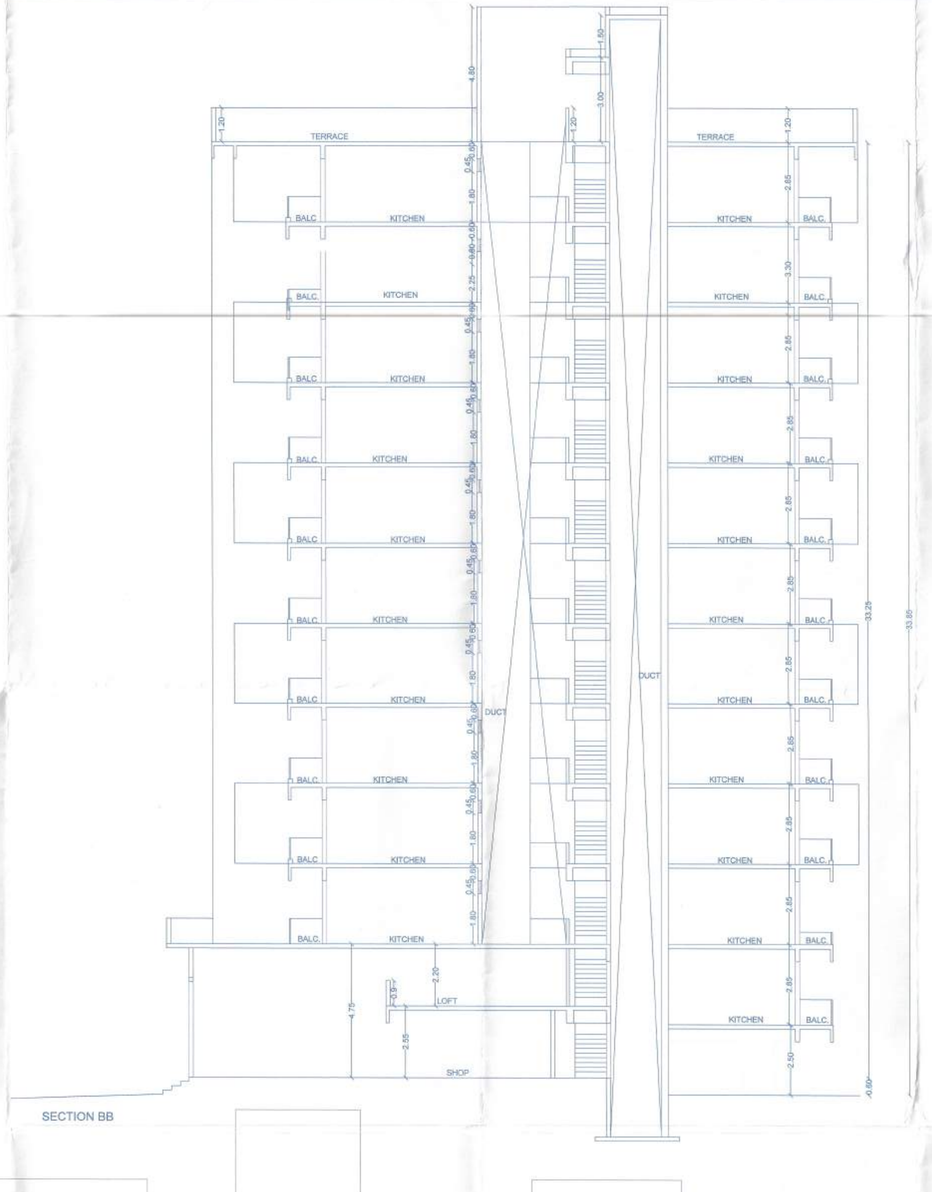


SECTION BB

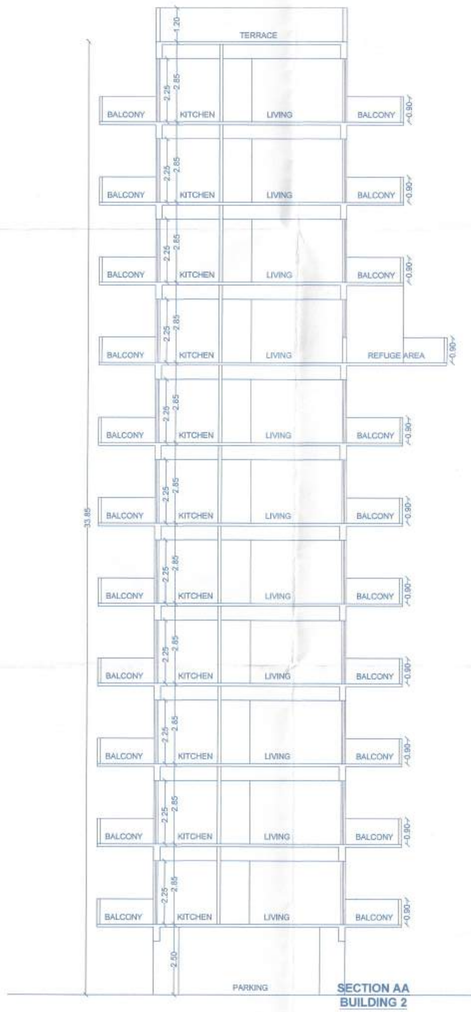

SECTION AA
BUILDING 2

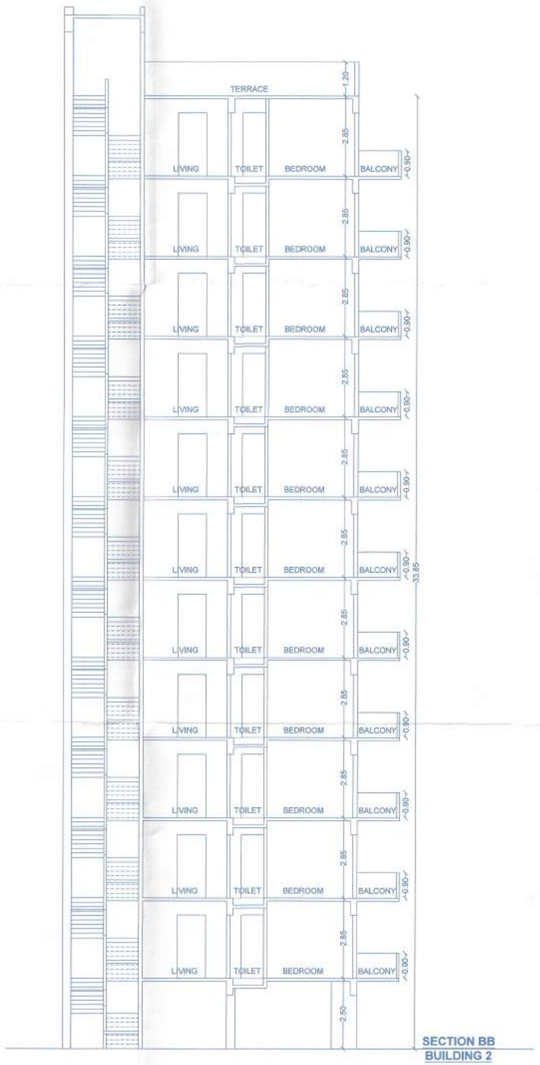

SECTION BB
BUILDING 2

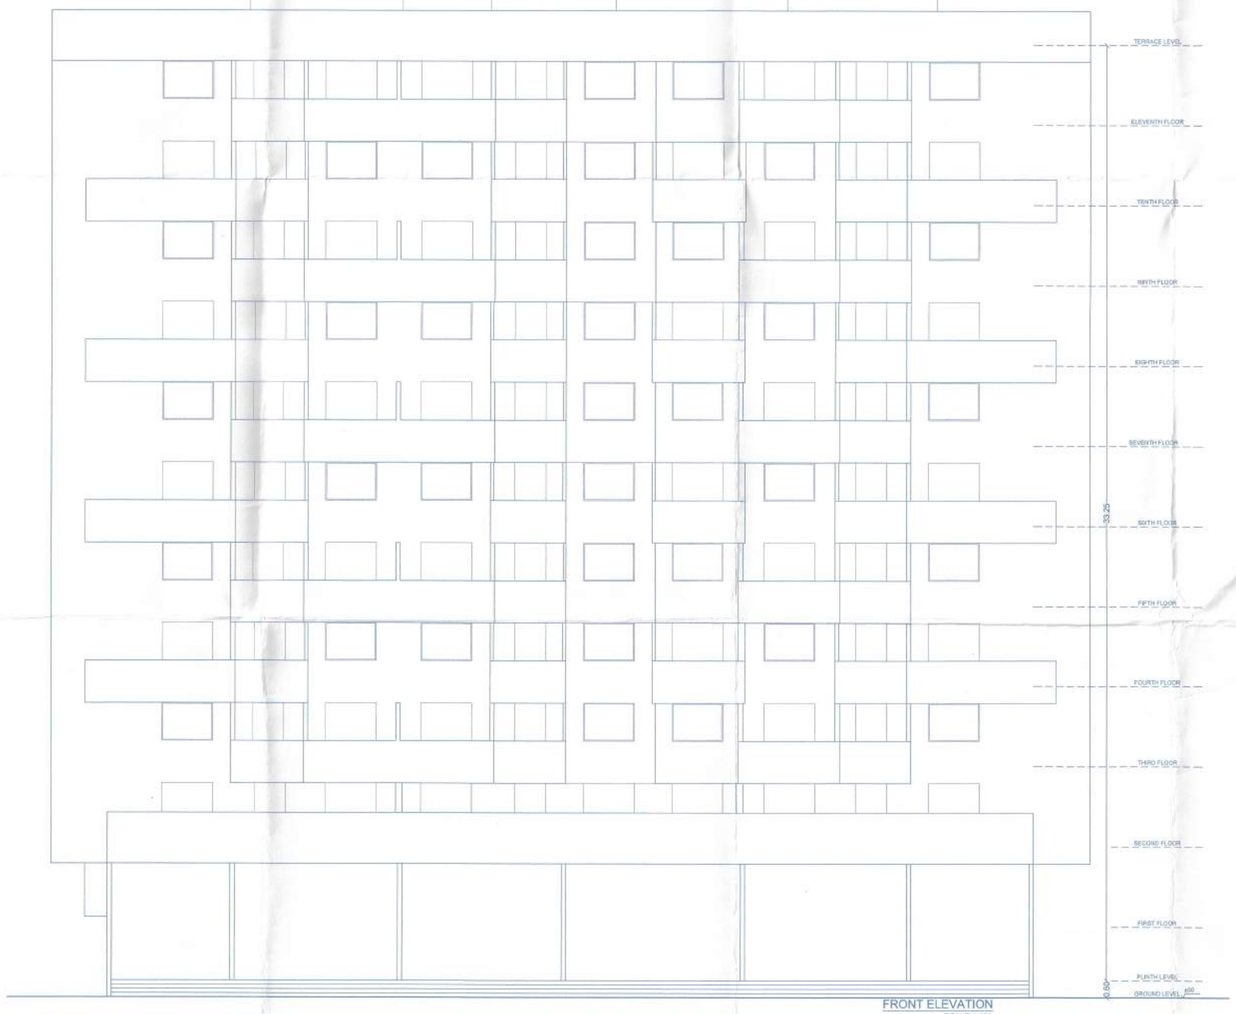

FRONT ELEVATION
SCALE 1:100

STAMP OF AUTHORITY

SHEET NO. 03/04

APPROVED

The Plans amended in ... inspected as As per the conditions ... the accompaning commencement Certificate No. ... dated ...

P3/041763 16/04/2018

Executive Engineer
TOWN PLANING
Nashik Municipal Corporation
Nashik

OWNERS CONFIRMATION :

I CONFIRM THE ABOVE STATEMENT AND BE RESPONSIBLE FOR THE EXECUTION OF THE WORK AS PER SANCTIONED PLAN IN ALL RESPECTS .

Shreeji Realty
Partner
SIGNATURE OF OWNER
Shreeji Realty

OWNER :
MR. JANARDAN VANJARI AND OTHERS

Partner
NAME OF THE OWNER

ARCHITECT :	NITIN KUTE	STRUCTURAL ENGINEER :	SHAILESH DHUMANE
Reg. No.	CA/91/13816	Reg. No.	

TITLE :

MUNICIPAL DRAWING

PROPOSED BUILDING ON PLOT NO.3+4/6 SR.NO.769/2
NEAR CITY CENTRE MALL,FOR,
OWNER:JANARDAN VANJARI AND OTHERS

NOTE :

UNLESS OTHERWISE SPECIFIED , DIMENSIONS ARE IN METERS WRITTEN DIMENSIONS TO BE FOLLOWED RATHER THAN SCALING THE DRAWING.

DRAWN BY	MAHARSHINEE	DWG.NO	
CHKD. BY	ARUNITIN KUTE	SHT.NO	03/04 A0
DATE		SCALE	1:100

FILE PATH:/data/arofol-drive/ce-civil/2015/oao 16-12-anjan patel,near city centre/04-submissions/dwgs as per old dcpr 27.06.17/01_municipal_28.02.2018_pu.dwg

ORIGIN ARCHITECTS
ARCHITECTS INTERIORS LANDSCAPE DESIGNERS

55, ADIMAI , SECTOR B ,
NEAR NAVASHYA GANAPATI,
OFF GANGAPUR RD., NASHIK.
PH.NO. 0253 2340828