AREA CALCULATION & DIAGRAM

(WING A & B) SCALE 1:200

FIRST FLOOR (WING B)

Block area - 16.18 x 19.75 = 319.55 sq.m.
Deduction -
1) 0.53 x 3.30 x 1 = 1.75
2) 0.78 x 2.55 x 1 = 1.99
3) 2.36 x 3.10 x 1 = 7.32
4) 2.85 x 5.45 x 1 = 15.53
5) 16.18 x 2.50 x 1 = 40.45
6) 2.90 x 5.25 x 1 = 15.22
7) 2.85 x 1.90 x 1 = 5.41
8) 0.50 x 2.35 x 1 = 1.17
9) 3.00 x 1.15 x 1 = 3.45
10) 2.50 x 1.05 x 1 = 2.62
11) 4.15 x 1.15 x 1 = 4.81
12) 1.18 x 2.90 x 1 = 3.42
13) 1.68 x 2.35 x 1 = 3.95
14) 4.20 x 1.90 x 1 = 7.85
15) 1.83 x 3.10 x 1 = 5.67
16) 0.25 x 2.55 x 1 = 0.64
Total Deduction : 121.05 sq.m.

Total B/up Area First Floor Wing B - 198.50 sq.m.

FIRST FLOOR (WING A)

Block area - 40.76 x 25.95 = 1057.72 sq.m.
Deduction -
1) 2.50 x 0.60 x 2 = 3.00
2) 3.30 x 1.60 x 2 = 10.56
3) 4.35 x 3.15 x 2 = 27.40
4) 2.90 x 0.80 x 2 = 3.76
5) 2.95 x 0.05 x 2 = 0.29
6) 2.05 x 3.15 x 1 = 6.46
7) 1.31 x 7.70 x 1 = 10.09
8) 9.70 x 3.50 x 1 = 33.95
9) 4.84 x 1.30 x 1 = 6.29
10) 2.40 x 3.25 x 2 = 15.60
11) 5.30 x 1.45 x 2 = 15.37
12) 2.05 x 1.35 x 1 = 2.77
13) 4.83 x 4.80 x 1 = 23.18
14) 3.07 x 5.10 x 1 = 15.73
15) 1.20 x 4.75 x 1 = 5.70
16) 14.16 x 1.55 x 1 = 21.95
17) 8.30 x 1.80 x 1 = 14.94
18) 2.25 x 3.00 x 1 = 6.75
19) 2.10 x 4.75 x 1 = 9.97
20) 4.80 x 5.65 x 1 = 27.12
21) 8.01 x 1.80 x 1 = 14.42
22) 1.20 x 2.95 x 1 = 3.54
23) 3.06 x 4.30 x 1 = 13.16
24) 12.14 x 3.55 x 1 = 43.10
25) 3.22 x 6.15 x 1 = 19.80
26) 8.23 x 6.70 x 1 = 55.14
27) 1.18 x 4.75 x 1 = 5.60
28) 0.82 x 3.30 x 1 = 2.71
29) 3.55 x 3.50 x 1 = 12.42
Total Deduction : 433.77 sq.m.

Total B/up Area First Floor Wing A - 623.95 sq.m.

SECOND FLOOR (WING B)

Block area - 16.18 x 19.75 = 319.55 sq.m.
Deduction -
1) 0.53 x 3.30 x 1 = 1.75
2) 0.78 x 2.55 x 1 = 1.99
3) 2.36 x 3.10 x 1 = 7.32
4) 2.85 x 5.45 x 1 = 15.53
5) 16.18 x 2.50 x 1 = 40.45
6) 2.90 x 5.25 x 1 = 15.22
7) 2.85 x 1.90 x 1 = 5.41
8) 0.50 x 2.35 x 1 = 1.17
9) 3.00 x 1.15 x 1 = 3.45
10) 2.50 x 1.05 x 1 = 2.62
11) 4.15 x 1.15 x 1 = 4.81
12) 1.18 x 2.90 x 1 = 3.42
13) 1.68 x 2.35 x 1 = 3.95
14) 4.03 x 1.90 x 1 = 7.65
15) 1.83 x 3.10 x 1 = 5.67
16) 0.25 x 2.55 x 1 = 0.64
Total Deduction : 121.05 sq.m.

Total B/up Area Second Floor Wing B - 198.50 sq.m.

SECOND FLOOR (WING A)

Block area - 40.76 x 25.95 = 1057.72 sq.m.
Deduction -
1) 2.50 x 0.60 x 2 = 3.00
2) 3.30 x 1.60 x 2 = 10.56
3) 4.35 x 3.15 x 2 = 27.40
4) 2.90 x 0.80 x 2 = 3.76
5) 2.95 x 0.05 x 2 = 0.29
6) 2.05 x 3.15 x 1 = 6.46
7) 1.31 x 7.70 x 1 = 10.09
8) 9.70 x 3.50 x 1 = 33.95
9) 4.84 x 1.30 x 1 = 6.29
10) 2.40 x 3.25 x 2 = 15.60
11) 5.30 x 1.45 x 2 = 15.37
12) 2.05 x 1.35 x 1 = 2.77
13) 4.83 x 4.80 x 1 = 23.18
14) 3.07 x 5.10 x 1 = 15.73
15) 1.20 x 4.75 x 1 = 5.70
16) 14.16 x 1.55 x 1 = 21.95
17) 8.30 x 1.80 x 1 = 14.94
18) 2.25 x 3.00 x 1 = 6.75
19) 2.10 x 4.75 x 1 = 9.97
20) 4.80 x 5.65 x 1 = 27.12
21) 8.01 x 1.80 x 1 = 14.42
22) 1.20 x 2.95 x 1 = 3.54
23) 3.06 x 4.30 x 1 = 13.16
24) 12.14 x 3.55 x 1 = 43.10
25) 3.22 x 6.15 x 1 = 19.80
26) 8.23 x 6.70 x 1 = 55.14
27) 1.18 x 4.75 x 1 = 5.60
28) 0.82 x 3.30 x 1 = 2.71
29) 3.55 x 3.50 x 1 = 12.42
Total Deduction : 433.77 sq.m.

Total B/up Area Second Floor Wing A - 623.95 sq.m.

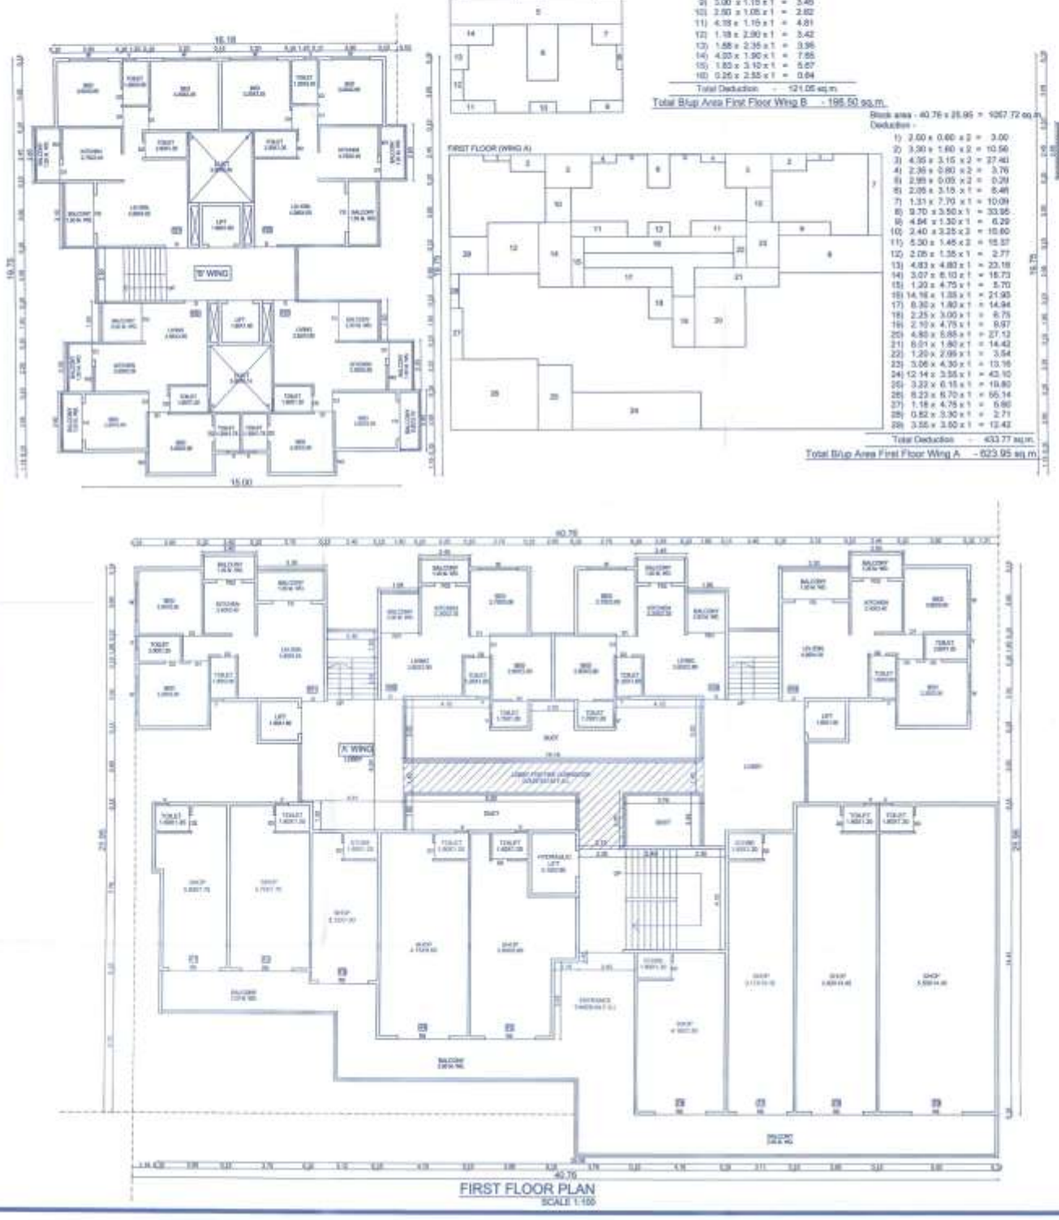

FIRST FLOOR PLAN
SCALE 1:100

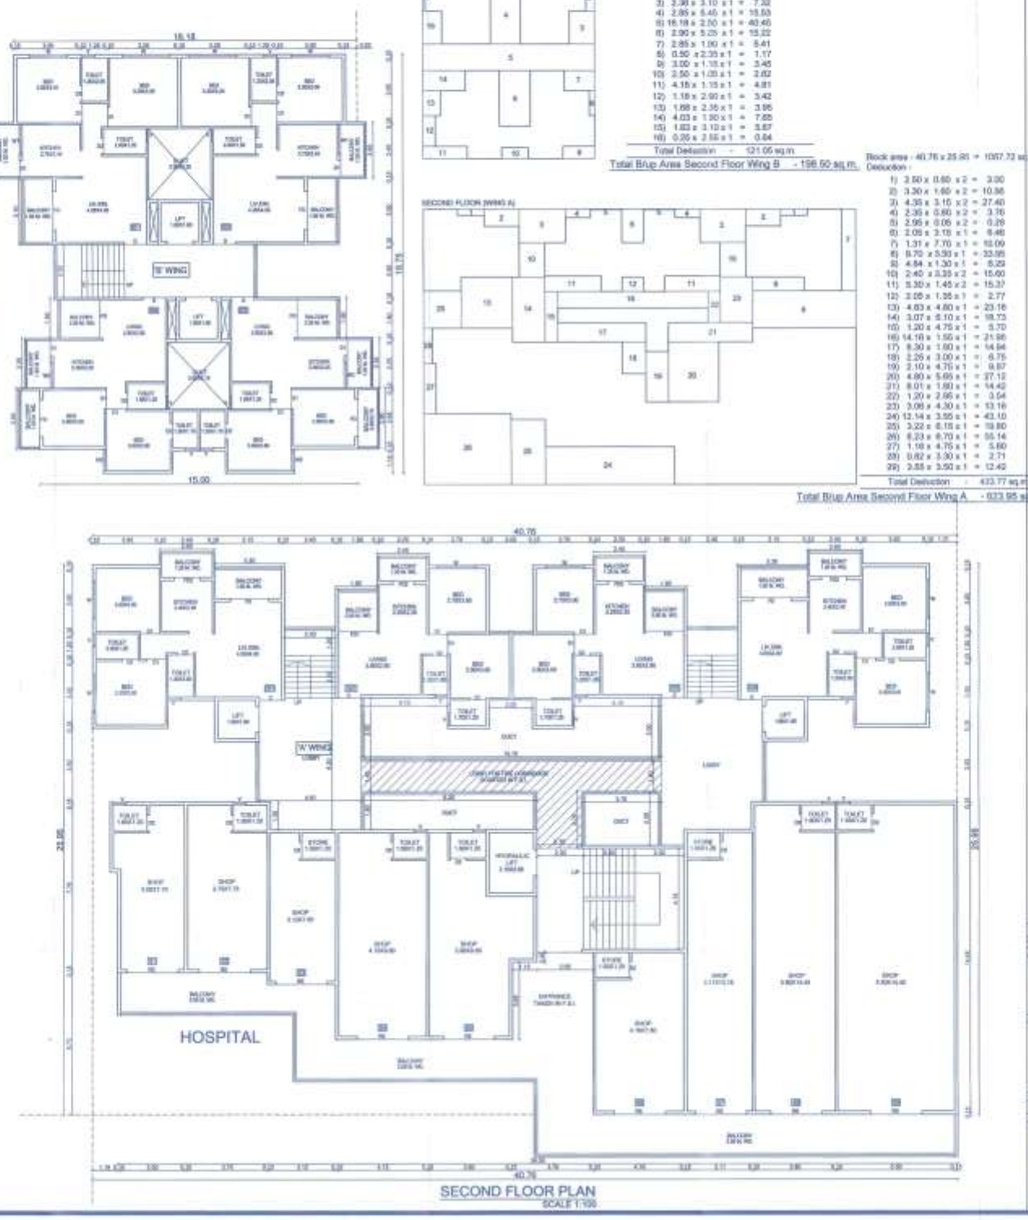

SECOND FLOOR PLAN
SCALE 1:100

PROFORMA - I

AMALGAMATION + REVISED RESI. CUM COMM. BUILDING PLAN ON PLOT NO.1+2+3+4+5, S.NO.11/1/1A/3+PNO.1,S.NO.11/1/1A/3, OF DASAK SHIWAR AT NASHIK. FOR.- VIVA HIGHWAYS LTD.

CHANGED SHEET NO. 07

APPROVED

The Plans amended in .....
As per the conditions Mentioned in the accompanying corpowercement
Certificate No.CHE/6 dated 13/12/2019

Executive Engineer
TOWN PLANNO
Nashik Municipal Corporation
Nashik

OWNER DECLARATION

I/We undersigned hereby confirm that I/We would abide by plans sanctioned by Nashik Municipal Corporation. I/We would execute the work under supervision of proper technical person and would be responsible for the quality and safety of the work site.

VIVA HIGHWAYS LTD.

DIRECTOR

AR. PANKAJ JADHAV
REG. NO. CA/98/44181
ARCHITECT SIGN

STRUCTURAL SIGN
REG. NO. /

sr/Drawing No.	Date	Drawn by	Checked by	Registered / License no. of Arch / Str. Engg. (Supervisor)
1 2 3	23.10.2019	RBS/S.A.	Partha Jadhav	CA/98/44181 (ARCHITECT)

AR. PANKAJ JADHAV
ARCHITECT & INTERIOR DESIGNER
202, ROONGTA ARCADE, OPP. KULKARNI GARDEN, NEAR SHARANPUR ROAD, THAKKAR ROAD, NASHIK.
MO. 9422259475, OFF NO. (0253) - 2232575