PROFORMA -1

AMALGAMATION + REVISED RESI. CUM COMM BUILDING PLAN ON PLOT NO.1+2+3+4+5, S.NO.11/1/1A/1+PNO.1,5,NO.11/1/1AG, OF DASAK SHIWAR AT NASHIK FOR - VIVA HIGHWAYS LTD.


DRAWING SHEET NO. 4/7

APPROVED

The Plans amended in ----------
As per the conditions Mentioned in the accompaining commencement Certificate No.CH/24, dated 1ST SEP 2019

Executive Engineer
TOWN PLANNING
Nashik Municipal Corporation Nashik



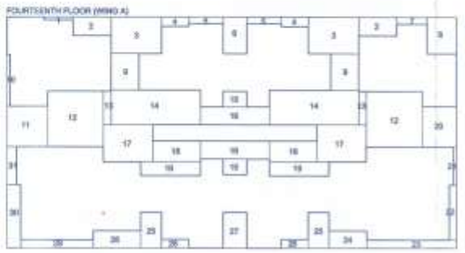


Block area - 38.87 x 19.95 = 775.46 sq.m.
Deduction -

1)	2.90	x 0.35	x 1 =	0.62
2)	3.30	x 1.60	x 2 =	10.56
3)	4.35	x 3.15	x 2 =	27.40
4)	2.35	x 0.80	x 2 =	3.76
5)	2.95	x 0.55	x 2 =	3.24
6)	2.05	x 3.15	x 1 =	6.46
7)	2.60	x 0.60	x 1 =	1.56
8)	2.57	x 3.15	x 1 =	8.09
9)	2.40	x 3.15	x 2 =	15.12
10)	0.25	x 4.45	x 1 =	1.12
11)	3.55	x 3.50	x 1 =	12.42
12)	4.83	x 4.80	x 2 =	46.37
13)	0.67	x 2.90	x 2 =	3.89
14)	7.70	x 3.00	x 2 =	46.20
15)	2.05	x 1.35	x 2 =	5.54
16)	8.95	x 1.55	x 2 =	18.44
17)	4.27	x 3.20	x 2 =	27.33
18)	4.10	x 1.80	x 2 =	14.76
19)	5.15	x 1.20	x 2 =	12.36
20)	2.97	x 3.50	x 1 =	10.39
21)	0.24	x 3.30	x 1 =	0.79
22)	0.60	x 4.75	x 1 =	2.85
23)	7.75	x 0.70	x 1 =	5.42
24)	3.27	x 1.50	x 1 =	4.90
25)	1.80	x 3.10	x 2 =	11.16
26)	2.35	x 0.75	x 2 =	3.52
27)	2.05	x 3.10	x 1 =	6.36
28)	4.07	x 1.50	x 1 =	6.10
29)	6.35	x 0.70	x 1 =	4.44
30)	1.18	x 5.45	x 1 =	6.43
31)	0.82	x 3.30	x 1 =	2.71

Total Deduction - 330.53 sq.m.

Total B/up Area Fourteenth Floor Wing A - 445.13 sq.m.

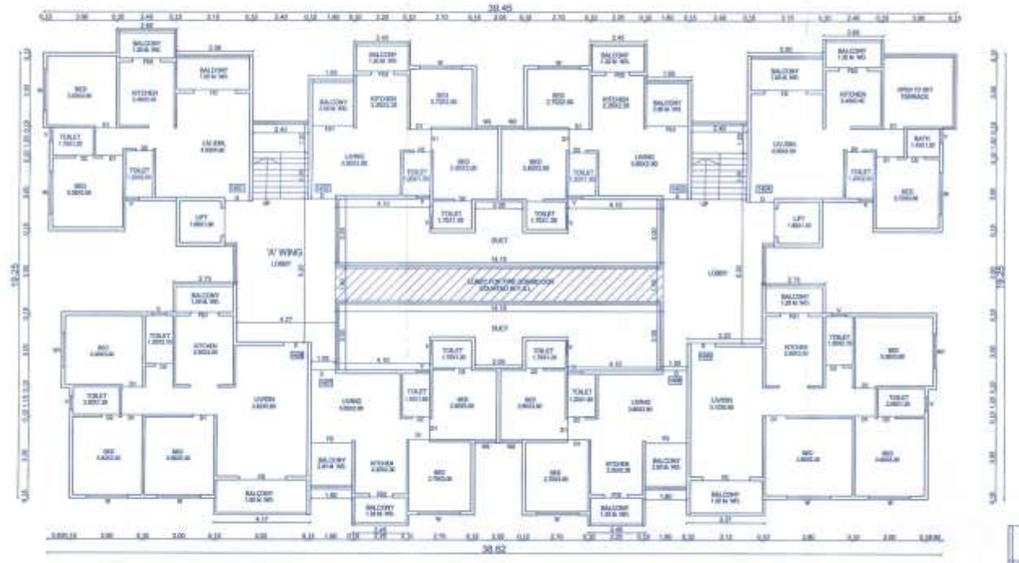

FOURTEENTH FLOOR PLAN
SCALE 1:100



FRONT ELEVATION

OWNER DECLARATION

I / We undersigned hereby confirm that I/We should abide by plans sanctioned by Nashik Municipal Corporation. I / We would execute the work under supervision of proper technical person to ensure the quality and safety at the work site.

VIVA HIGHWAYS LTD. NASHIK

OWNER SIGN

AR. PANKAJ JADHAV
REG. NO. CA/2014/67351

ARCHITECT SIGN

STRUCTURAL SIGN
REG. NO. [illegible]

Job No.	Drawing No.	Scale	Drawn by	Checked by	Registration / License no. of Arch./ Civil Engg./ Supervisor
1	P/2	As above	Pankaj Jadhav		REG.NO. CA/2014/67351

AR. PANKAJ JADHAV
ARCHITECT & INTERIOR DESGNER
202, ROONGTA ARCADE, OPP. KULKARNI GARDEN, NEAR SHARANPUR ROAD, THAKKAR ROAD, NASHIK.
MO. 9422263475, OFF.NO. (0253) - 2232575