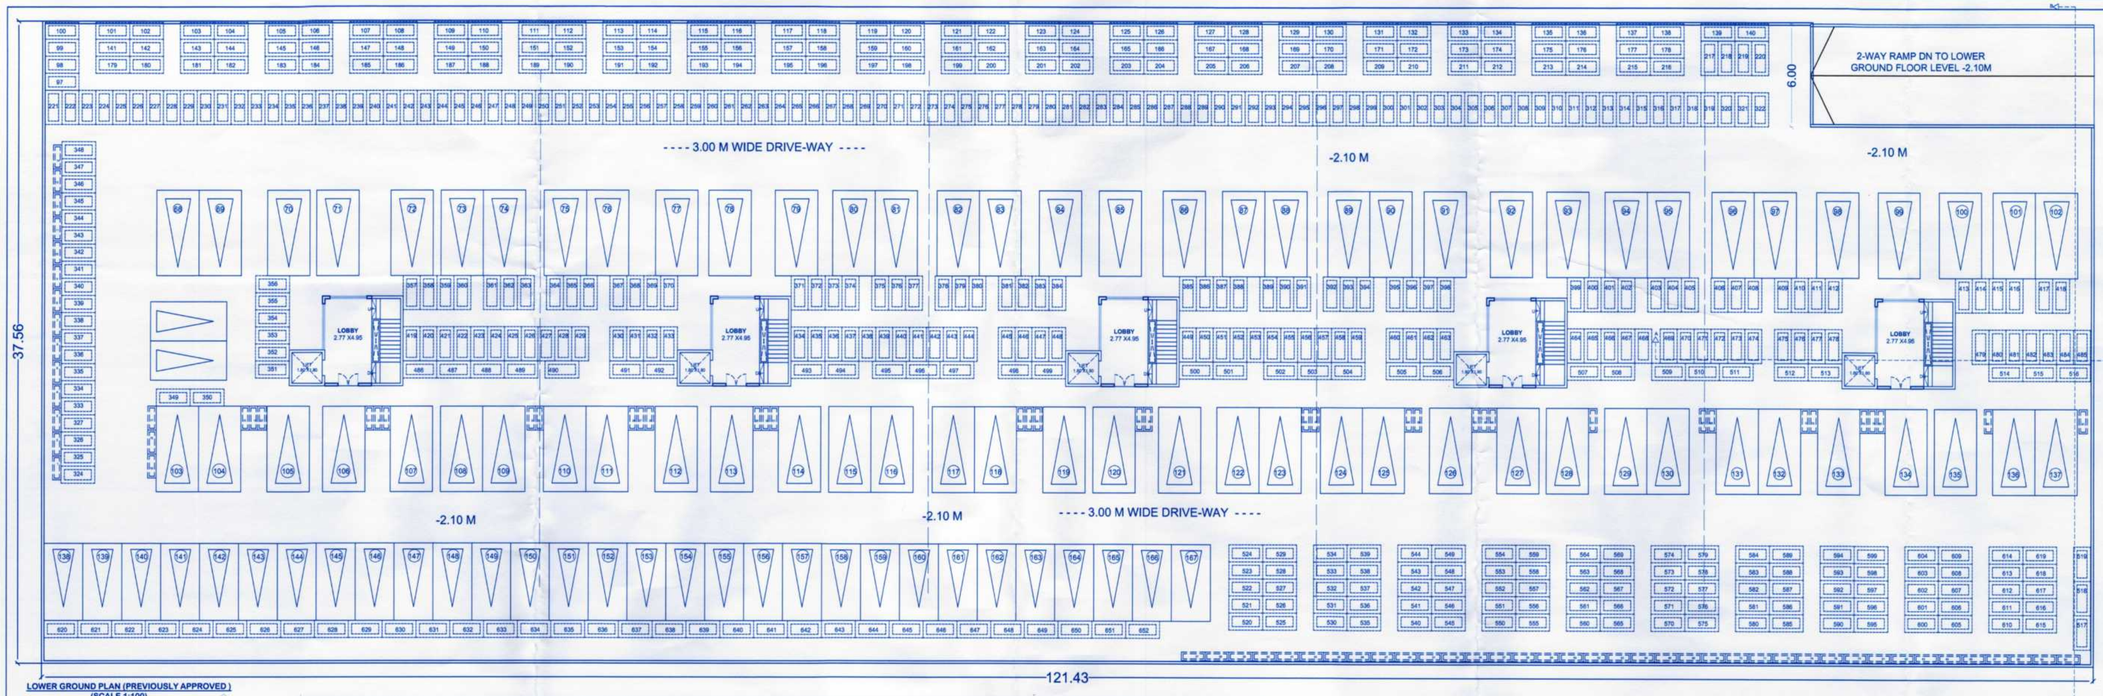

LOWER GROUND PLAN (PREVIOUSLY APPROVED)
(SCALE 1:100)

N

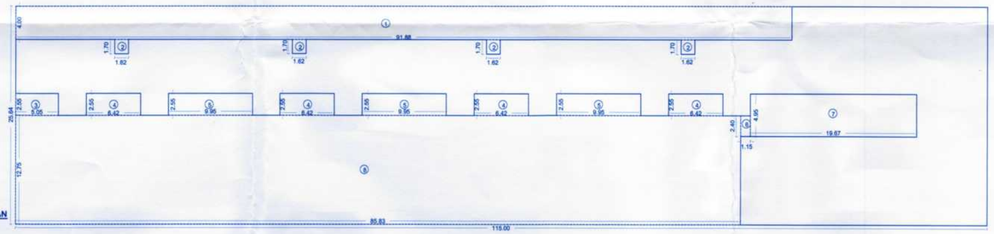

AREA DIAGRAM
UPPER GROUND FLOOR PLAN
(SCALE 1:200)

AREA CALC. FOR UPPER GROUND FLOOR. (IN SQM)

AREA OF BLOCK							
	=	115	X	25.64	=	2948.60	
DEDUCTIONS							
1	91.88	X	4.00	X	1	=	367.52
2	1.62	X	1.70	X	4	=	11.02
3	5.05	X	2.55	X	1	=	12.88
4	6.42	X	2.55	X	4	=	65.48
5	9.95	X	2.55	X	3	=	76.12
6	1.15	X	2.40	X	1	=	2.76
7	19.67	X	4.95	X	1	=	97.37
8	85.83	X	12.75	X	1	=	1094.33
TOTAL DEDUCTIONS							1727.47
2948.60	-	1727.47	=				1221.13
NET AREA							1221.13

1727.474
00000

BALCONY AREA CALCULATION UPPER GROUND FLOOR

B1	6.45	X	1.50	X	8	= 77.40
B2	1.30	X	2.55	X	8	= 26.52
B3	1.65	X	4.55	X	1	= 7.51
TOTAL						111.43

UPPER GROUND FLOOR TERRACE

T1	3.35	X	4.00	X	1	= 13.40
T2	6.45	X	2.50	X	8	= 129.00
T3	1.90	X	2.65	X	4	= 20.14
T4	1.62	X	5.70	X	4	= 36.94
T5	6.55	X	4.00	X	3	= 78.60
T6	3.20	X	4.00	X	1	= 12.80
TOTAL						290.88

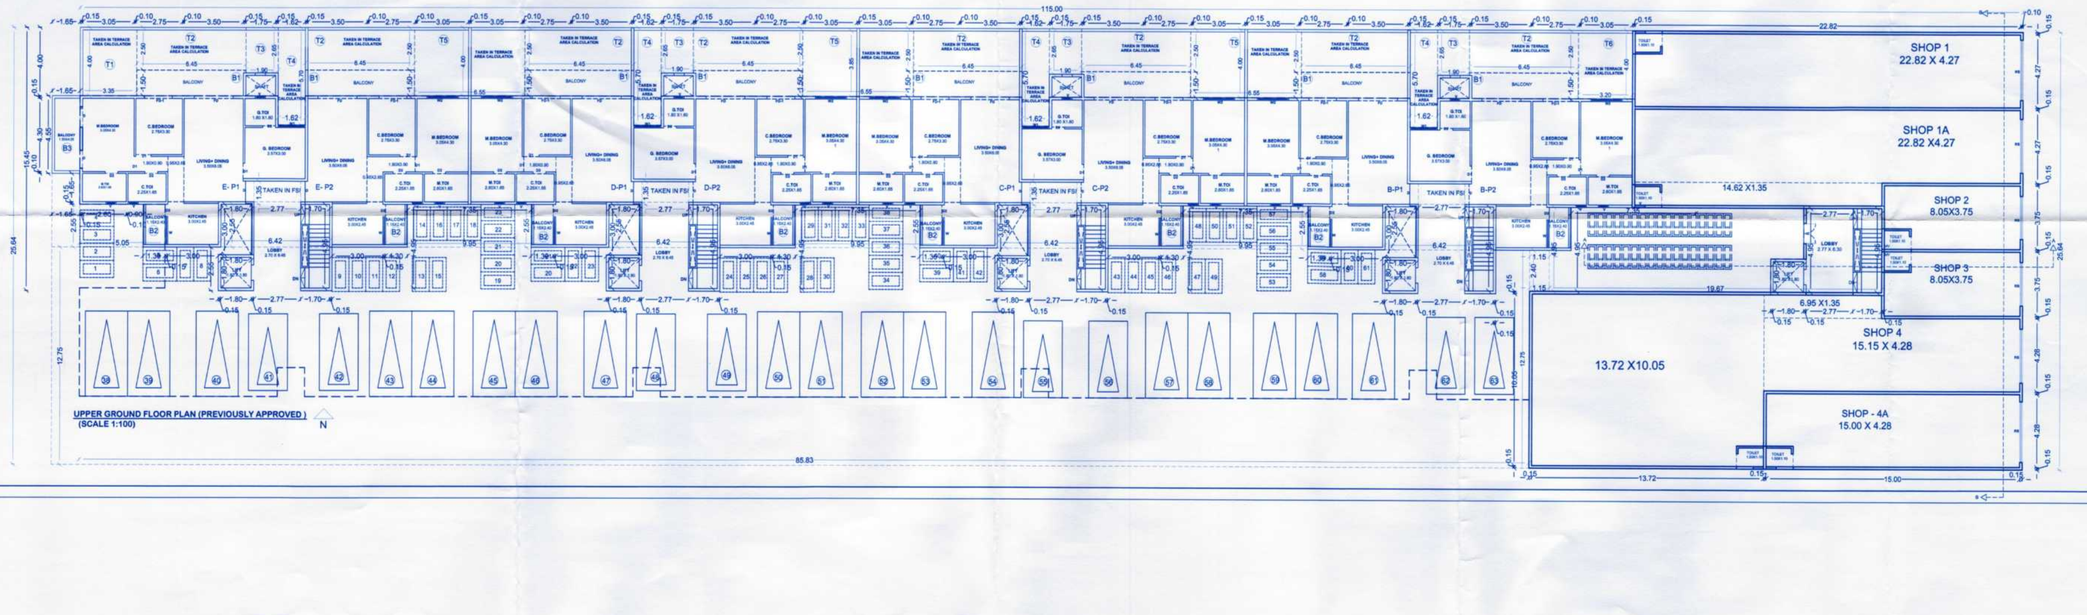

UPPER GROUND FLOOR PLAN (PREVIOUSLY APPROVED)
(SCALE 1:100)

N

STAMP FOR APPROVAL 2/6

APPROVED

The Plans amended in .....
As per the conditions Mentioned in the accompaining commencement Certificate No. CDP/150 dated 26/09/2019

Executive Engineer
TOWN PLANING
Nashik Municipal Corporation
Nashik

NOTE :- PREVIOUSLY PLAN APPROVED BY NMC COMMENCEMENT CERTIFICATE NO:- LND/BP/NASHIK/DOR/0015/2019, DATED:- 04/01/2019 (L.G.+U.G.+1ST+2ND+3RD FLOOR)

SCHEDULE OF DOOR /WINDOW

D	1000X2200	T. N. FRAME PANELED
D1	1000X2200	T. N. FRAME PANELED
D2	1000X2200	T. N. FRAME GLAZING DOOR
RS	1x2400	ROLLING SHUTTER
A	1500x1200	T. N. GLASED WINDOW
W1	1800x1200	T. N. GLASED WINDOW
W2	1500x1200	T. N. GLASED WINDOW
V	600x600	T. N. GLASED WINDOW
V1	1000X600	T. N. GLASED WINDOW
V2	1200X600	T. N. GLASED WINDOW

REVISED PROPOSED **COMMERCIAL - CUM - RESIDENTIAL BUILDING PLAN ON** SN S. NO. - 763/2/2/1 ,IN NASHIK

MR.RAHUL K.KALANI THROUGH GPA. HOLDER KARDA CONSTRUCTION LTD. THRO. DIRECTOR. MR. NARESH J. KARDA

SIGNATURE OF ARCHITECT	SIGNATURE OF STRUCTURAL ENG.	SIGNATURE OF OWNER

ARCHITECT
SUMIT & BANSRI KUMATH
Gauri Bungalow, SSA-4,
Ashwin Nagar, Nashik-422009.
Ph-0253 2394485
Email- sumitkumath@gmail.com
WEB: sumitkumath.com