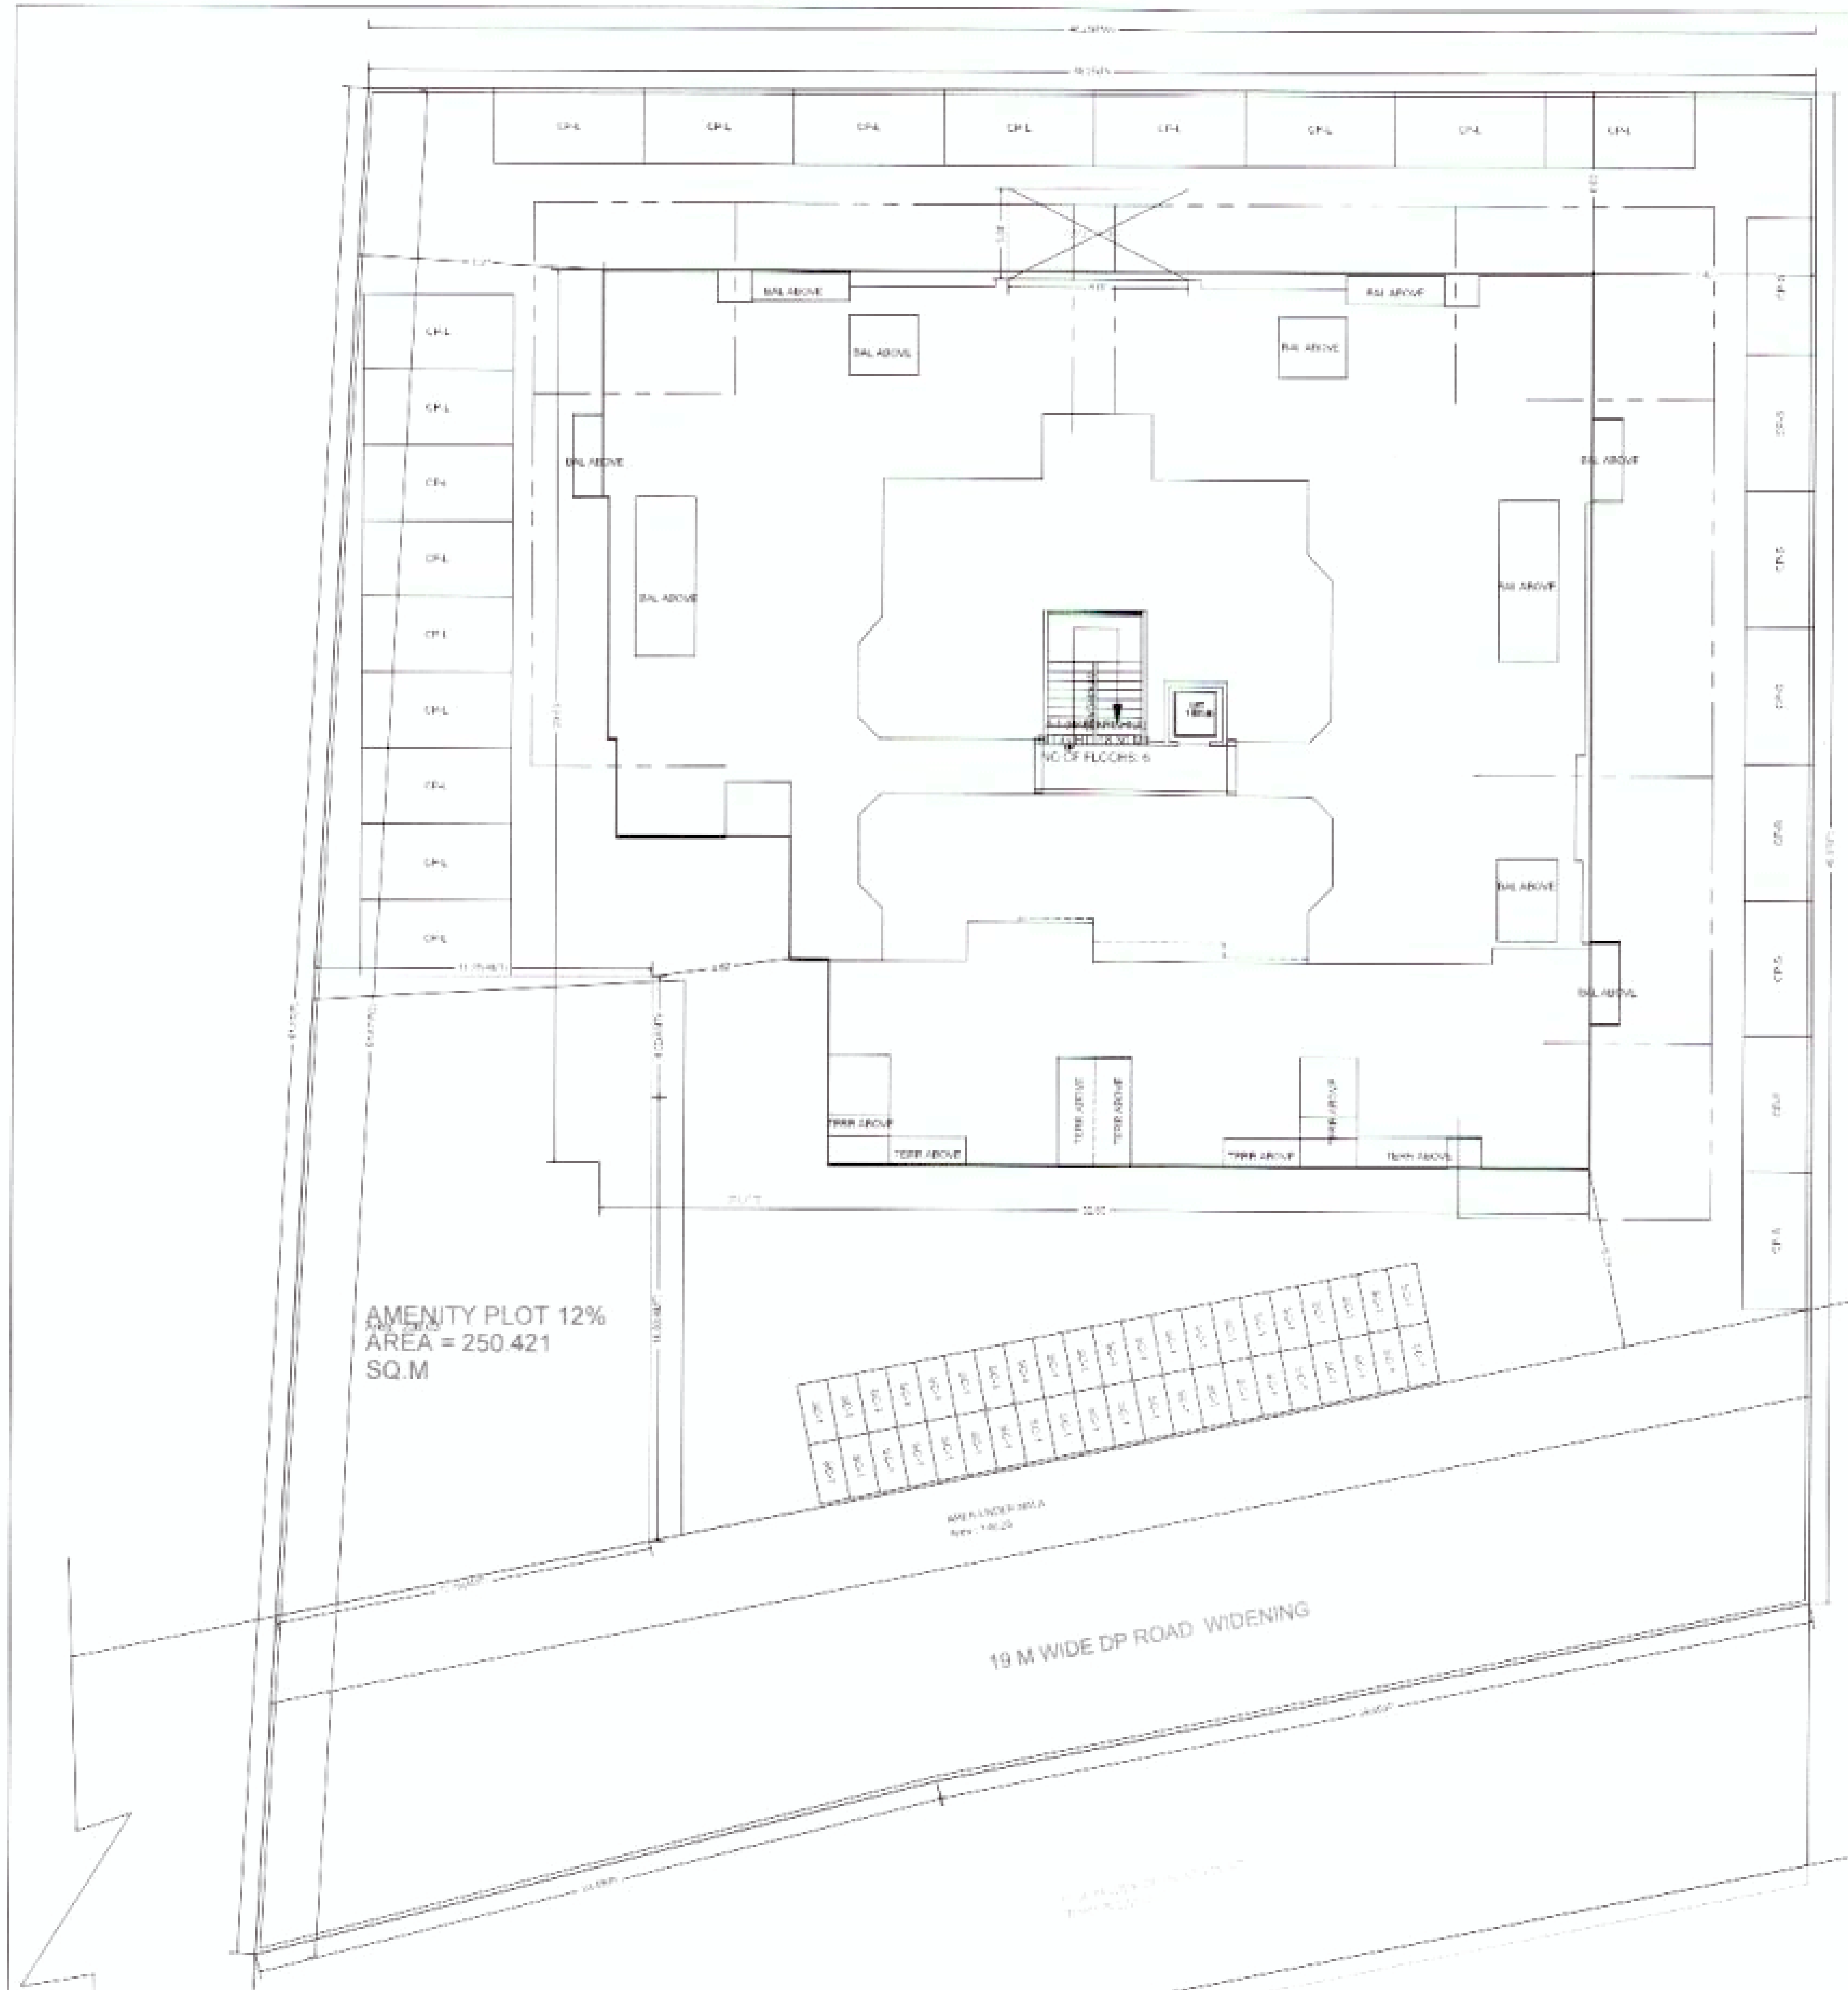


SITE PLAN

BUILDING WISE FSI STATEMENT

BUILDING	FSI AREA				BALCONY			PASSAGE	STAIR	LIFT	TERRACE	LIFT M/C ROOM	TENE.	TOTAL
	COMM.	RESI.	IND.	SPEC.	PERM.	PROP.	EXCESS							FSI AREA
A-1 (HARI KRISHNA)	193.09	2794.20	0.00	0.00	448.89	314.56	0.00	0.00	110.85	4.41	31.82	0.00	46	2037.20
TOTAL	193.09	2794.20	0.00	0.00	448.89	314.56	0.00	0.00	110.85	4.41	31.82	0.00	46	2037.20

PARKING CALCULATION


TYPE	CARPET AREA/ FSI (M²)	TENEMENT (NOS)		CAR (NOS)		SCOOTER (NOS.)		CYCLE (NOS.)	
		UNIT	PROP.	BY RULE	REQD.	BY RULE	REQD.	BY RULE	REQD.
RESIDENTIAL	0 - 40	4	20		5		30		30
RESIDENTIAL	40.00 - 80	1	25		25		100		50
RESIDENTIAL	80.00 - 120	1	0		0		0		0
RESIDENTIAL	> 120.00	1	0		0		0		0
COMMERCIAL	178.38	100	2		4		8		8
VISITOR					2		6		4
TOTAL	REQUIRED	-	-		38		134		82
TOTAL	PROPOSED	-	-		38		140		84


WATER REQUIREMENT

TANK		OCCUPANT LOAD		CONS / DAY (LIT)	REQD. CAP (LIT)	PROP. CAP (LIT)
			FACT			
D-NT	RESI. REQMT.	[illegible]	5	135	[illegible]	
	COM. REQMT.	[illegible]	3	45	[illegible]	
			5	45	[illegible]	
	IND. REQMT.	[illegible]		[illegible]		
	SPL. REQMT.	[illegible]		[illegible]		
					33300	
	FIRE REQMT.				0	
					33300	30985
UGWT			1.5		49950	43200


BUILDING WISE COVERAGE TABLE

BUILDING	AREA
A-1 (HARI KRISHNA)	604.58

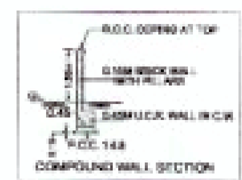

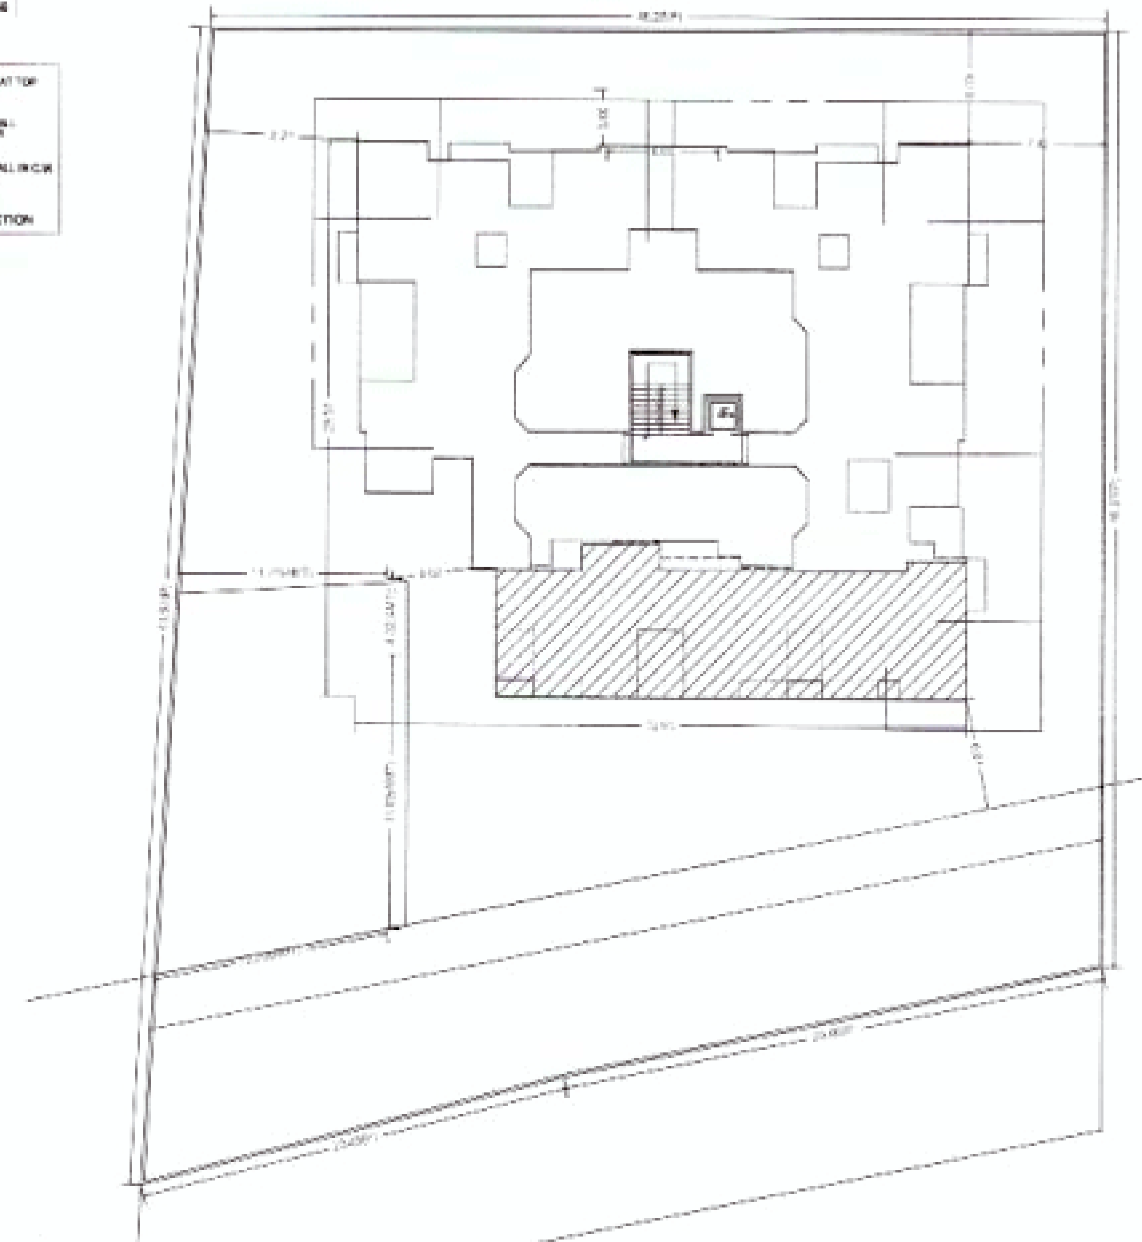

LAYOUT PLAN

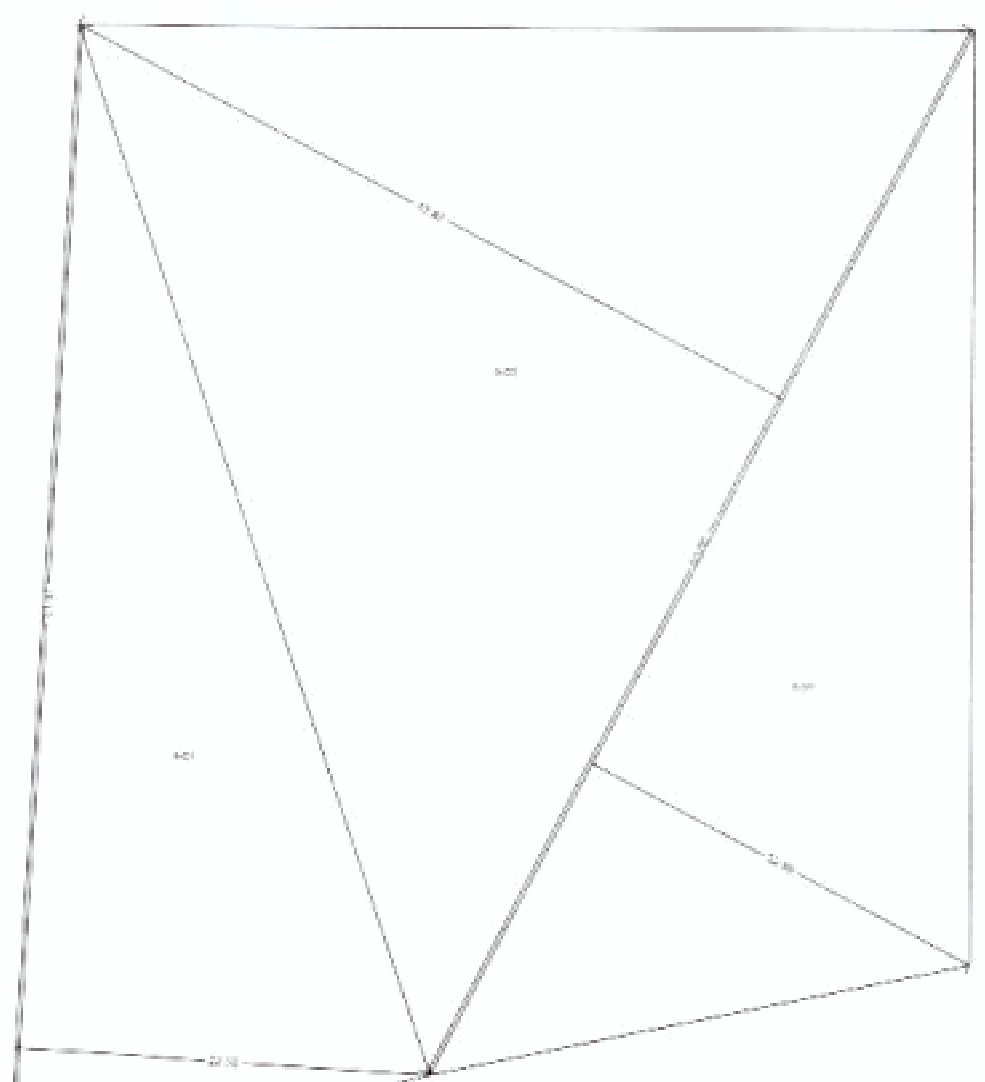

Triangulation



LOCATION PLAN

STAMP OF APPROVAL 1/2

A) AREA STATEMENT	SQ.M.
1. AREA OF PLOT	[illegible]
2. DEDUCTIONS FOR	
(a) ROAD WIDENING AREA	0.00
(b) PROPOSED D.P. ROAD	517.51
(c) ANY RESERVATION	0.00
(d) FANNING AREA	0.00
TOTAL (a+b+c+d)	517.51
3. GROSS AREA OF PLOT (1-2)	[illegible]
4. RECREATIONAL OPEN SPACE	
(a) REQUIRED AREA	208.21
(b) PROPOSED AREA	0.00
5. AMENITY SPACE	
(a) REQUIRED AREA	0.00
(b) PROPOSED AREA	236.03
6. SERVICE ROAD AND HIGHWAY WIDENING	000.00
7. INTERNAL ROAD AREA	000.00
8. NET AREA OF PLOT (3-4(a))	[illegible]
9. BASIC PERMISSIBLE F.S.I. 1.1000	[illegible]
10. ADDITION OF AREA FOR F.S.I.	
(a) ROAD WIDENING AREA [1.85 X 2(a)]	0.00
(b) DP ROAD AREA [1.85 X 2(b)]	957.39
(c) AMENITY SPACE [2.0 or 1.85 X 5(a)]	0.00
(d) PREMIUM F.S.I. AREA	1041.25
(e) TDR AREA	0.00
(f) ADD. F.S.I AREA UNDER CHAPTER VIII	0.00
TOTAL (a+b+c+d+e+f)	1998.64
11. TOTAL AREA (9+10)	[illegible]
12. MAX. UTILIZATION OF F.S.I. AS PER ROAD WIDTH	2.50
13. PROPOSED BUILT UP AREA	
(a) EXISTING FLOOR AREA	0.00
(b) PROPOSED RESIDENTIAL AREA	2794.20
(c) PROPOSED COMMERCIAL AREA	194.15
(d) PROPOSED INDUSTRIAL AREA	0.00
(f) PROPOSED SPECIAL FSI AREA	0.00
(g) EXCESS BALCONY AREA TAKEN IN F.S.I.	0.00
(h) EXCESS TERRACE AREA TAKEN IN F.S.I.	000.00
TOTAL BUILT UP AREA (a to h) (Excluding Area 15(a))	[illegible]
14. F.S.I. CONSUMED (13/8)	[illegible]
15. AREA FOR INCLUSIVE HOUSING, If Any	
(a) REQUIRED (20% of 8)	000.00
(b) PROPOSED	000.00

B) BALCONY STATEMENT	
(a) PERMISSIBLE BALCONY AREA	448.25
(b) PROPOSED BALCONY AREA	314.56
(c) EXCESS BALCONY AREA (TOTAL)	0.00

C) PARKING STATEMENT

	CAR-L	CAR-S	SCOOTER	CYCLE
(a) PARKING REQUIRED BY RULE	18	18	134	82
(b) PARKING PROVIDED	18	18	140	[illegible]

CERTIFICATE OF AREA

Certified that the plot under reference was surveyed by me on ________ and the dimensions of sides etc. of plot stated on plan are as measured on site and the area so worked out tallies with the area stated in document of ownership / T.P. scheme record / land record dept. / city survey records.

Sign of Architect/Licensed Engg/Supervisor

OWNER's DECLARATION

I/We undersigned hereby confirm that I/We would abide by plans sanctioned by Nashik Municipal Corporation. I/We would execute the work as to ensure the quality and safety at the work site.

Owners sign.

LEGEND

PLOT BOUNDARY SHOWN IN BLACK
PROPOSED WORK SHOWN RED
DRAINAGE LINE SHOWN RED DOTTED
WATER LINE SHOWN BLACK DOTTED
EXISTING TO BE RETAINED BLACK
DEMOLITION SHOWN HATCHED YELLOW

OWNER'S NAME:	OWNER'S SIGN:
Shri. Balwindersingh Paramjitsingh Lamba And Shri. Amit Shivshankar Gupta	

PROJECT: Building Permission

PLOT NO.: 5
FINAL PLOT NO.: 5
VILLAGE: Deolali
CTS NO.:
SURVEY NO.: 49/1

ARCHITECT/ENGINEER/SURVEYOR'S NAME: SIGN

Dhwani Niwas Tilak Path B/H Jai Ram Hospital Beside de Sardesai Mala Mandir

JOB NO.	DRG.NO.	SCALE	DRAWN BY	CHECKED BY
		1:100		

INWARD NO.: [illegible]
KEY NO.:
DATE: [illegible] SHEET NO.: 1/2

THIS IS A SYSTEM GENERATED DRAWING (APPROVED COPY) AS PER THE SOFT COPY SUBMITTED BY THE ARCHITECT/ LICENSE ENGINEER