
BUILDING - A

STAMP OF APPROVAL 2/12

FULL COMPLETION PLAN FOR GROUP HOUSING SCHEME 'APNA GHAR ' ON GANGAPUR S. NO.49/1/2 CANAL ROAD, SOMESHWAR- SATPUR LINK ROAD , DISTRICT- NASHIK FOR :-
Shweta Infrastructures And Housing India Pvt. Ltd.


APPROVED
As per the accoupaining occupancy Certificate
No. Nashik/ 29370/2022
Date : 11/11/2022

Executive Engineer
TOWN PLANING
Nashik Municipal Corporation
Nashik

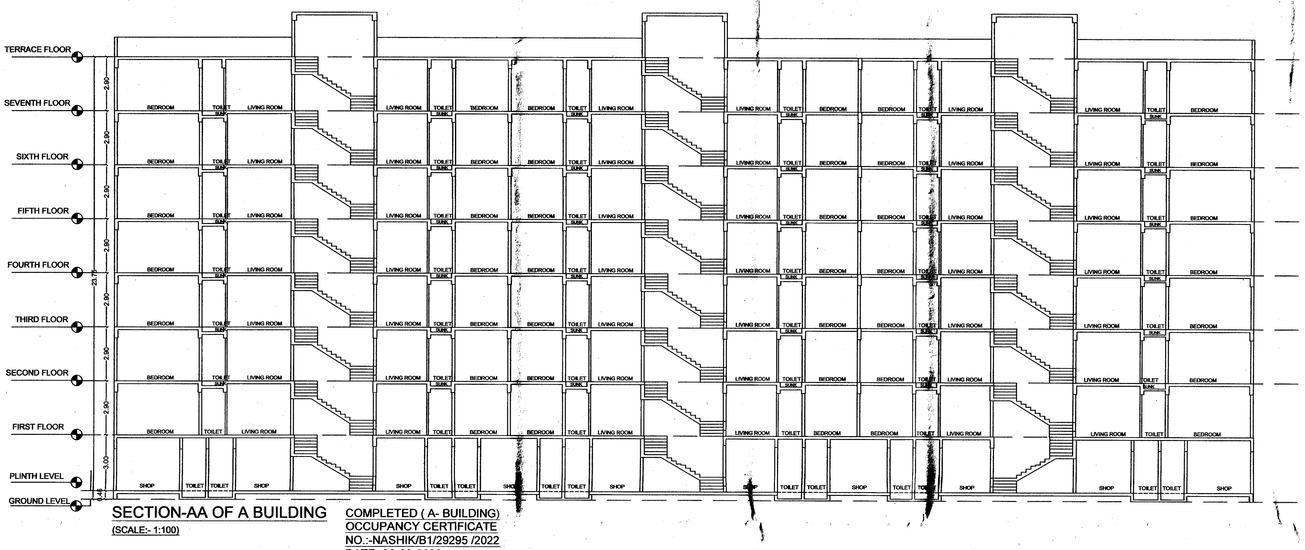

SECTION-AA OF A BUILDING
(SCALE:- 1:100)


COMPLETED (A- BUILDING)
OCCUPANCY CERTIFICATE
NO.:-NASHIK/B1/29295 /2022
DATE:-28-03-2022

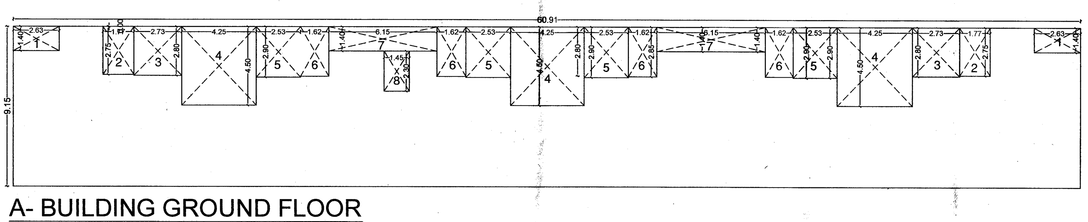

A- BUILDING GROUND FLOOR AREA DIAGRAM
(SCALE 1:200)

A- BUILDING AREA CALC. FOR (COM)
GROUND FLOOR.
(IN SQM)


		=	60.91	X	1	X	9.15	=	557.33		
DEDUCTIONS											
1	2.63	X	1.40	X	1	X	2	=	7.36		
2	1.77	X	2.75	X	1	X	2	=	9.74		
3	2.73	X	2.80	X	1	X	2	=	15.29		
4	4.25	X	4.50	X	1	X	3	=	57.38		
5	2.53	X	2.90	X	1	X	4	=	29.35	158.1400	
6	1.62	X	2.85	X	1	X	4	=	18.47		
7	6.15	X	1.4	X	1	X	2	=	17.22		
8	1.45	X	2.30	X	1	X	1	=	3.33		
TOTAL DEDUCTIONS											158.14
557.33		-	158.14					=			399.19
NET AREA											399.19

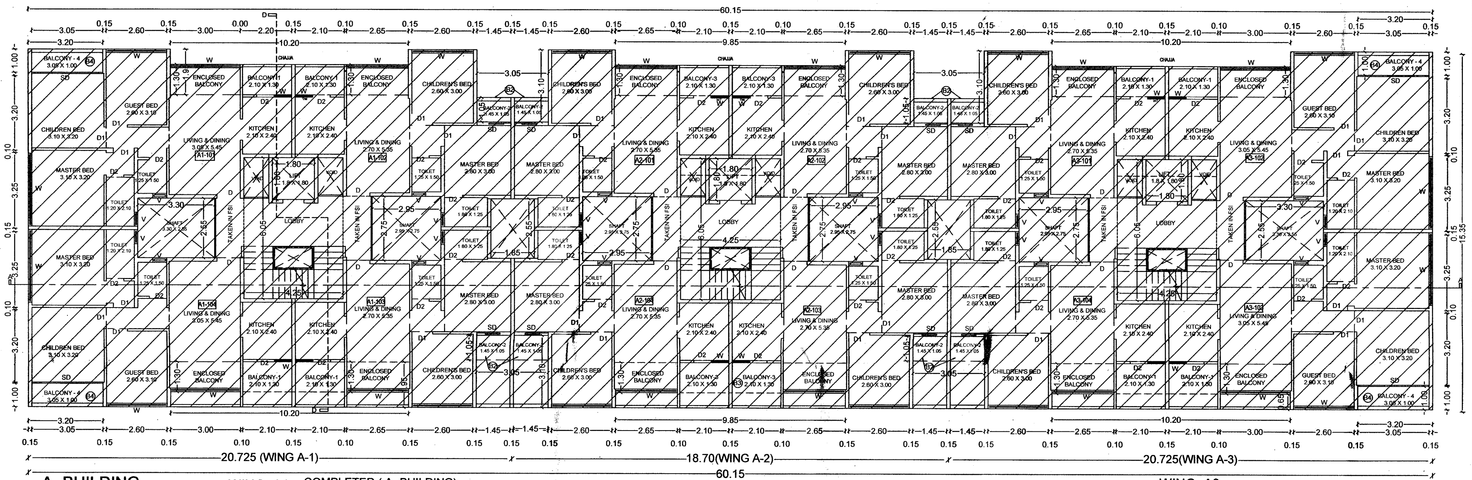

A- BUILDING FIRST FLOOR
(SCALE:- 1:100)

WING -A1

COMPLETED (A- BUILDING)
OCCUPANCY CERTIFICATE
NO.:-NASHIK/B1/29295 /2022
DATE:-28-03-2022

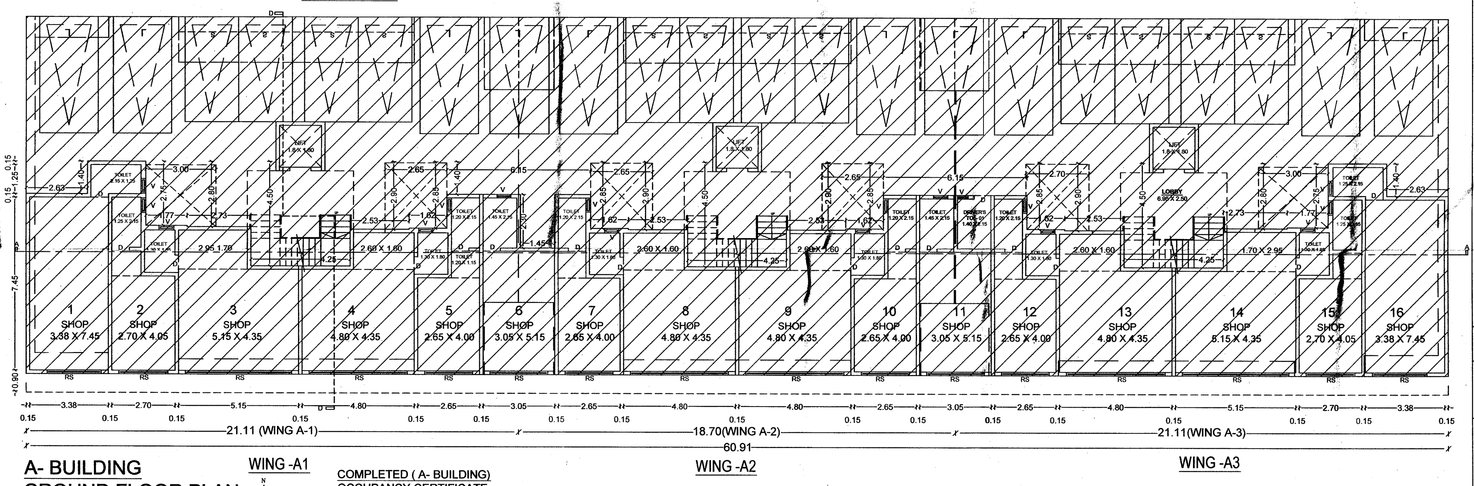

A- BUILDING GROUND FLOOR PLAN
(SCALE:- 1:100)

WING -A1

COMPLETED (A- BUILDING)
OCCUPANCY CERTIFICATE
NO.:-NASHIK/B1/29295 /2022
DATE:-28-03-2022

SIGNATURE OF ARCHITECT	SIGNATURE OF STRUCTURAL ENG.	SIGNATURE OF OWNER

ARCHITECT
SUMIT & BANSRI KUMATH

Gauri Bungalow, SSA-4,
Ashwin Nagar, Nashik-422009.
Ph-0253 2394485
Email- sumitkumath@gmail.com
WEB: sumitkumath.com