BUILDING - L


STAMP OF APPROVAL 11/15

APPROVED
As per the accoupaining occupancy Certificate
No. Nashik/BU130550/2022
Date : 16/09/2022

Executive Engineer
Town Planning
Nashik Municipal Corporation
Nashik

5TH TO 7TH FLOOR AREA DIAGRAM

SCALE:1:200

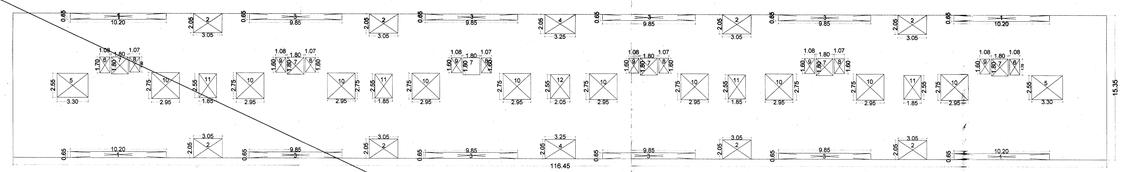

L- BUILDING AREA CALC. FOR (L1,L2,L3,L4&L5)
5TH TO 7TH FLOOR.
(IN SQM)

AREA OF BLOCK	=	116.45	X	1	X	15.35	=	1787.51		
DEDUCTIONS										
1	10.20	X	0.65	X	1	X	4	=	26.52	
2	3.05	X	2.05	X	1	X	8	=	50.02	
3	9.85	X	0.65	X	1	X	8	=	51.22	
4	3.25	X	2.05	X	1	X	2	=	13.33	
5	3.30	X	2.55	X	1	X	2	=	16.83	
6	1.08	X	1.70	X	1	X	2	=	3.67	303.45
7	1.80	X	1.80	X	1	X	6	=	19.44	
8	1.07	X	1.60	X	1	X	5	=	8.56	
9	1.08	X	1.60	X	1	X	5	=	8.64	
10	2.95	X	2.75	X	1	X	10	=	81.13	
11	1.85	X	2.55	X	1	X	4	=	18.87	
12	2.05	X	2.55	X	1	X	1	=	5.23	
TOTAL DEDUCTIONS										303.45
1787.51	-	303.45					=			1484.06
NET AREA										1484.06

CARPET AREA (WING - L1)


FLOOR NAME	FLAT NO.	CARPET AREA PER FLAT	BALCONY	TOTAL	TOTAL FLAT NOS.	TOTAL
TYPICAL FIRST TO SEVENTH FLOOR	101,104,201,204,301,304,401,404, 501,504,601,604,701,704	39.76	6.72	46.48	14	650.72
	102,103,202,203,302,303,402,403, 502,503,602,603,702,703	57.22	8.15	65.37	14	915.18

CARPET AREA (WING - L2,L3,L4,L5)

FLOOR NAME	FLAT NO.	CARPET AREA PER FLAT	BALCONY	TOTAL	TOTAL FLAT NOS.	TOTAL
TYPICAL FIRST TO SEVENTH FLOOR	101,102,103,104,201,202,203,2 04,301,302,303,304,401,402,40 3,404,501,502,503,504,601,602, 603,604,701,702,703,704	39.76	6.72	46.48	28	1301.44

CARPET AREA (WING -L6)


FLOOR NAME	FLAT NO.	CARPET AREA PER FLAT	BALCONY	TOTAL	TOTAL FLAT NOS.	TOTAL
TYPICAL FIRST TO SEVENTH FLOOR	101,104,201,204,301,304,401,404, 501,504,601,604,701,704	57.22	8.15	65.37	14	915.18
	102,103,202,203,302,303,402,403, 502,503,602,603,702,703	39.76	6.72	46.48	14	650.72

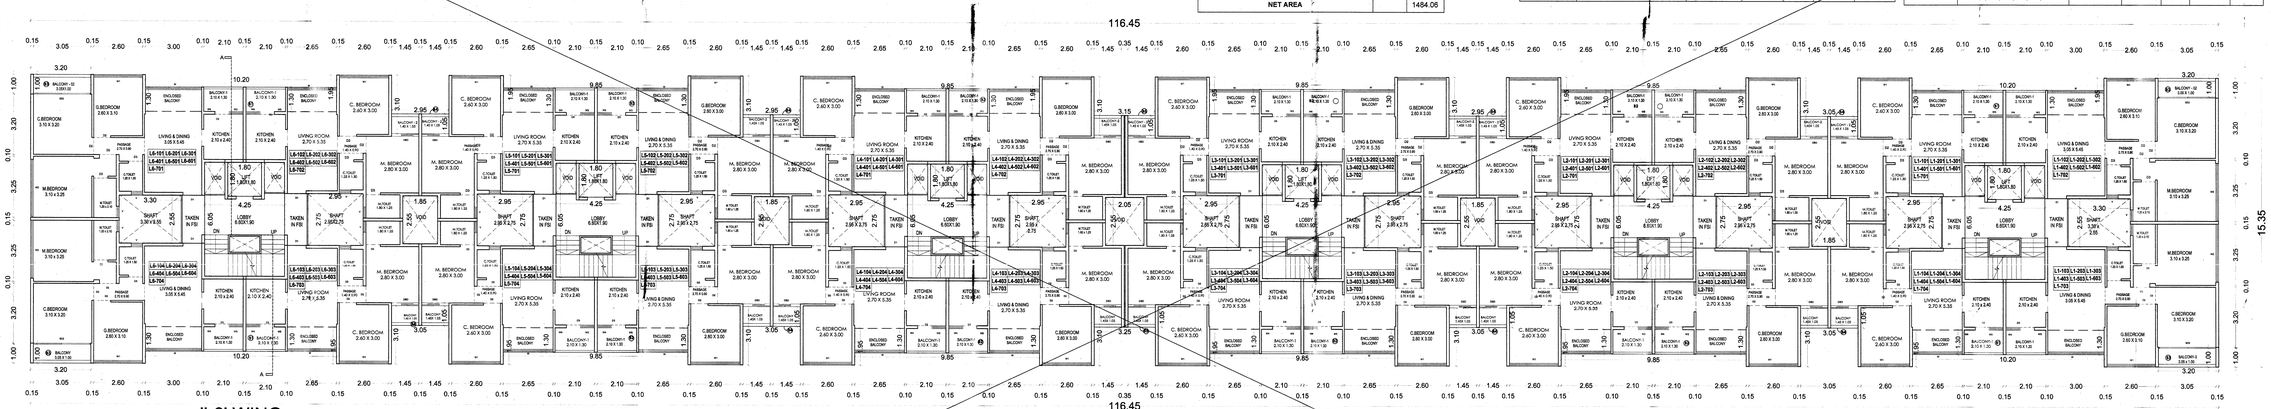

'L' BUILDING TYPICAL 1ST TO 7TH FLOOR PLAN

SCALE:1:100

NOT FOR COMPLETION

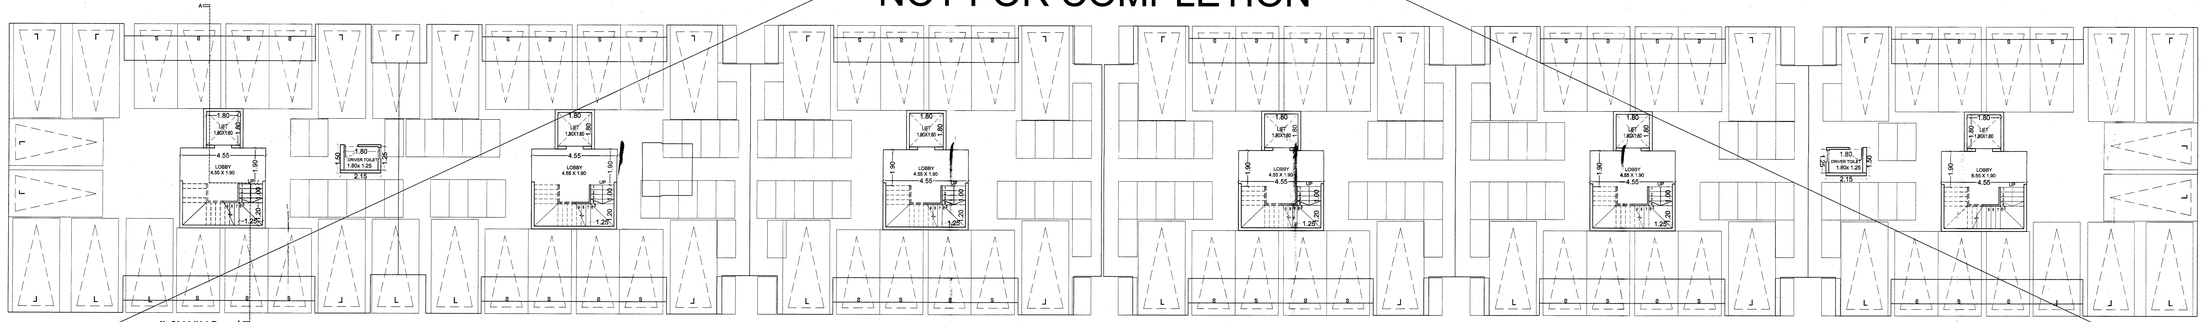

PARKING FLOOR PLAN (BUILDING L)

SCALE:1:100

NOTE - NEW PROPOSED - 5TH TO 7TH
PREVIOUSLY APPROVED - GROUND TO 4TH

SCHEDULE OF DOOR /WINDOW

D	1.05X2.300	T. W. FRAME PANELLED
D1	0.900X2.300	T. W. FRAME PANELLED
D2	0.750X2.300	T. W. FRAME FLUSHED DOOR
W	1.800x1.200	T. W. GLAZED WINDOW
W1	1.200x1.200	T. W. GLAZED WINDOW
W2	0.900x1.200	T. W. GLAZED WINDOW

(REVISED)
PROPOSED GROUP HOUSING SCHEME 'APNA GHAR ' ON GANGAPUR S. NO. 48/2A & 50/2 CANAL ROAD, SOMESHWAR- SATPUR LINK ROAD , DISTRICT- NASHIK FOR :-
Shweta Infrastructures And Housing India Pvt. Ltd.

SIGNATURE OF ARCHITECT	SIGNATURE OF STRUCTURAL ENG.	SIGNATURE OF OWNER

ARCHITECT
SUMIT & BANSRI KUMATH

Gauri Bungalow, SSA-4,
Ashwin Nagar, Nashik-422009.
Ph-0253 2394485
Email- sumitkumath@gmail.com
WEB: sumitkumath.com