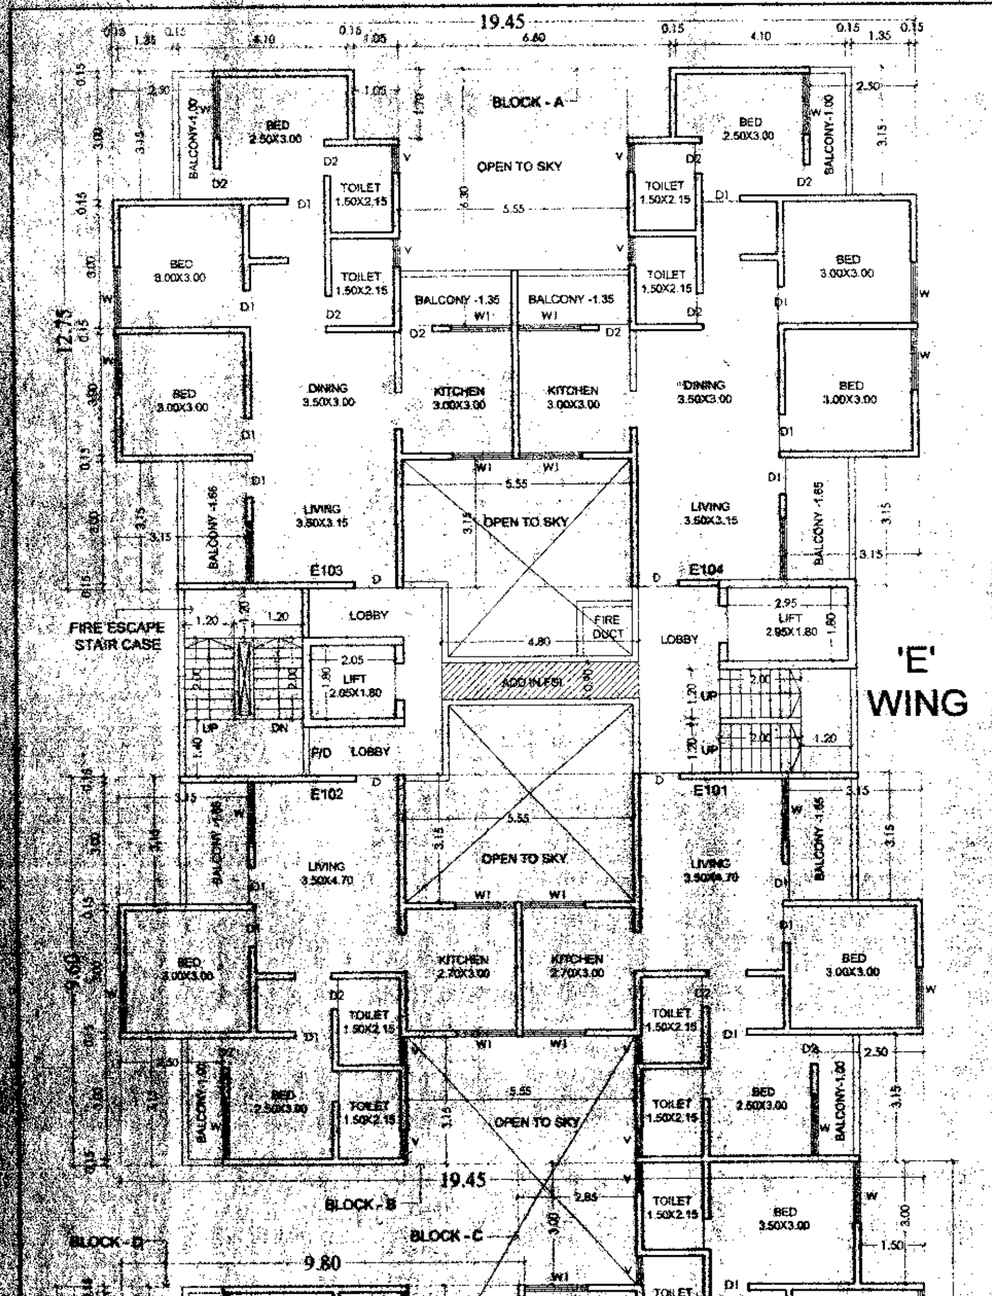

BUILDING
'C + D + E WING'
FIRST FLOOR PLAN

SCALE 1 : 100

'E' WING

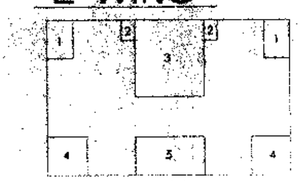

A - BLOCK AREA CALCULATIONS

AREA OF BLOCK - A	=	19.45 X 12.75
DEDUCTIONS:	=	247.98 SQ.M.
1. 2.50 X 3.15 X 2	=	15.75
2. 1.05 X 1.70 X 2	=	3.57
3. 5.55 X 6.30 X 1	=	34.96
4. 3.15 X 3.15 X 2	=	19.84
5. 5.55 X 3.15 X 1	=	17.48
TOTAL	=	91.60 SQ.M.
AREA 247.98 - 91.60	=	156.38 SQ.M.
TOTAL AREA BLOCK - A	=	156.38 SQ.M.

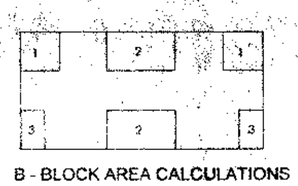

B - BLOCK AREA CALCULATIONS

AREA OF BLOCK - B	=	19.45 X 9.60
DEDUCTIONS:	=	186.72 SQ.M.
1. 3.15 X 3.15 X 2	=	19.84
2. 5.55 X 3.15 X 2	=	34.96
3. 2.50 X 3.15 X 2	=	15.75
TOTAL	=	70.55 SQ.M.
AREA 186.72 - 70.55	=	116.17 SQ.M.
TOTAL AREA BLOCK - B	=	116.17 SQ.M.

BLOCK AREA - A + B 156.38 + 116.17

TOTAL AREA = 272.55 SQ.M.

PASSAGE AREA
4.80 X 0.90 = 4.32 SQ.M.

BALCONY AREA STATEMENT

ALLOWABLE BALCONY	=	15% (272.55)
	=	40.88 SQ.M.
PROVIDED BALCONY	=	(3.15X1.65)X4+(5.55X1.35)X1
	=	(3.15X1.00)X4
	=	20.79 + 7.49 + 12.60
	=	40.88 SQ.M.

TOTAL AREA = 272.55
ADD IN PASSAGE AREA = 4.32

'E' WING AREA = 276.87 SQ.M.

'D' WING

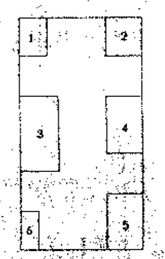

D - BLOCK AREA CALCULATIONS

AREA OF BLOCK - D	=	9.80 X 19.05
DEDUCTIONS:	=	186.69 SQ.M.
1. 2.50 X 3.15 X 1	=	7.87
2. 2.85 X 3.15 X 1	=	8.97
3. 3.15 X 6.15 X 1	=	19.37
4. 2.85 X 4.70 X 1	=	13.39
5. 2.85 X 4.60 X 1	=	13.11
6. 1.50 X 3.15 X 1	=	4.72
TOTAL	=	87.43 SQ.M.
AREA 186.69 - 67.43	=	199.26 SQ.M.
TOTAL AREA BLOCK - D	=	119.26 SQ.M.

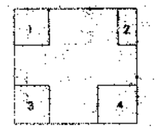

C - BLOCK AREA CALCULATIONS

AREA OF BLOCK - C	=	9.80 X 9.45
DEDUCTIONS:	=	92.61 SQ.M.
1. 2.85 X 3.00 X 1	=	8.55
2. 4.60 X 3.00 X 1	=	13.11
3. 2.85 X 3.15 X 1	=	8.97
4. 3.15 X 3.15 X 1	=	9.92
TOTAL	=	31.94 SQ.M.
AREA 92.61 - 31.94	=	60.67 SQ.M.
TOTAL AREA BLOCK - C	=	60.67 SQ.M.

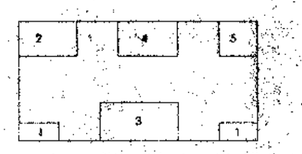

E - BLOCK AREA CALCULATIONS

AREA OF BLOCK - E	=	19.05 X 9.80
DEDUCTIONS:	=	186.69 SQ.M.
1. 3.15 X 2.90 X 1	=	7.07
2. 4.60 X 2.85 X 1	=	13.11
3. 6.15 X 3.15 X 1	=	19.37
4. 4.70 X 2.85 X 1	=	13.39
5. 3.15 X 2.85 X 1	=	8.97
6. 3.15 X 1.50 X 1	=	4.72
TOTAL	=	67.43 SQ.M.
AREA 186.69 - 67.43	=	119.26 SQ.M.
TOTAL AREA BLOCK - E	=	119.26 SQ.M.

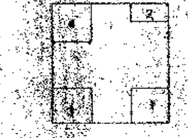

F - BLOCK AREA CALCULATIONS

AREA OF BLOCK - F	=	9.45 X 9.80
DEDUCTIONS:	=	92.61 SQ.M.
1. 8.00 X 2.85 X 1	=	8.55
2. 3.00 X 3.00 X 1	=	9.60
3. 3.15 X 3.15 X 1	=	9.97
4. 5.15 X 3.15 X 1	=	9.92
TOTAL	=	34.89 SQ.M.
AREA 92.61 - 34.89	=	57.67 SQ.M.
TOTAL AREA BLOCK - F	=	57.67 SQ.M.

BLOCK AREA - D + E + F = 119.26 + 119.26 + 57.67 = 296.54 + 57.67

TOTAL AREA = 353.57 SQ.M.

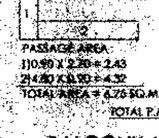

PASSAGE AREA
10.90 X 2.90 = 2.43
24.80 X 0.90 = 4.32
TOTAL AREA = 6.75 SQ.M.

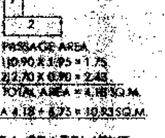

PASSAGE AREA
10.90 X 3.95 = 1.75
2.70 X 0.90 = 2.43
TOTAL AREA = 4.18 SQ.M.

TOTAL PASSAGE AREA = 6.75 + 10.93 SQ.M.

BALCONY AREA STATEMENT

ALLOWABLE BALCONY	=	15% (356.86)
	=	53.52 SQ.M.
PROVIDED BALCONY	=	(3.15X1.65)X2+(6.15X1.65)X2
	=	(3.15X1.20)X2+(2.85X1.20)X2
	=	(3.15X1.00)X2+(3.00X1.00)X1
	=	10.39 + 20.29 + 7.56 + 7.69
	=	6.30 + 3.00
	=	55.23 SQ.M.
EXCESS BALCONY	=	55.23 - 53.52
	=	1.71 SQ.M.

TOTAL AREA = 356.37
ADD IN PASSAGE AREA = 10.93
'D' WING AREA = 369.30 SQ.M.

'C' WING

G - BLOCK AREA CALCULATIONS

AREA OF BLOCK - G	=	9.80 X 19.45
DEDUCTIONS:	=	186.72 SQ.M.
1. 3.15 X 2.60 X 2	=	15.75
2. 3.15 X 3.15 X 2	=	19.84
3. 3.15 X 5.55 X 1	=	17.48
4. 3.15 X 5.55 X 1	=	17.48
TOTAL	=	70.55 SQ.M.
AREA 186.72 - 70.55	=	116.17 SQ.M.
TOTAL AREA BLOCK - G	=	116.17 SQ.M.

H - BLOCK AREA CALCULATIONS

AREA OF BLOCK - H	=	19.45 X 12.75
DEDUCTIONS:	=	247.98 SQ.M.
1. 2.50 X 3.15 X 2	=	15.75
2. 1.05 X 1.70 X 2	=	3.57
3. 5.55 X 6.30 X 1	=	34.96
4. 3.15 X 3.15 X 2	=	19.84
5. 5.55 X 3.15 X 1	=	17.48
TOTAL	=	91.60 SQ.M.
AREA 247.98 - 91.60	=	156.38 SQ.M.

BLOCK AREA - G + H 116.17 + 156.38

TOTAL AREA = 272.55 SQ.M.

BALCONY AREA STATEMENT

ALLOWABLE BALCONY	=	15% (272.55)
	=	40.88 SQ.M.
PROVIDED BALCONY	=	(3.15X1.65)X4+(5.55X1.35)X1
	=	(3.15X1.00)X4
	=	20.79 + 7.49 + 12.60
	=	40.88 SQ.M.

TOTAL AREA = 272.55
ADD IN PASSAGE AREA = 11.29

'C' WING AREA = 283.84 SQ.M.

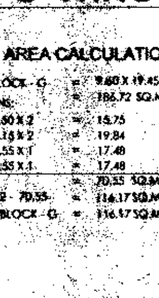

PASSAGE AREA
1.00 X 5.55 = 4.99
23.50 X 0.90 = 9.15
TOTAL AREA = 11.29 SQ.M.

COMMON AREA STAIR CASE & PASSAGE

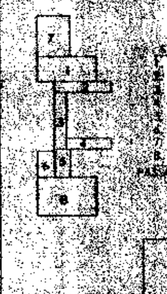

'C' WING

STAIR CASE & PASSAGE AREA

1.	6.60 X 2.50	X 1	=	16.50
2.	3.40 X 0.90	X 1	=	3.06
3.	5.90 X 4.25	X 1	=	25.08
4.	3.30 X 2.50	X 1	=	8.25
5.	1.90 X 2.90	X 1	=	5.51
6.	1.55 X 3.15	X 1	=	4.88
7.	3.65 X 0.35	X 1	=	1.28
8.	4.80 X 0.90	X 1	=	4.32
PASSAGE AREA TOTAL = 69.22				

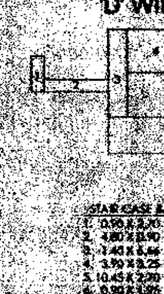

'D' WING

'E' WING

STAIR CASE & PASSAGE AREA

1.	0.90 X 3.70	X 1	=	3.33
2.	4.80 X 0.90	X 1	=	4.32
3.	1.40 X 6.66	X 1	=	9.32
4.	3.90 X 5.25	X 1	=	12.67
5.	10.45 X 2.90	X 1	=	30.31
6.	0.90 X 0.95	X 1	=	1.05
7.	2.70 X 0.90	X 1	=	2.43
8.	2.55 X 4.70	X 1	=	11.96
PASSAGE AREA TOTAL = 75.11				

STAIR CASE & PASSAGE AREA

AREA OF BLOCK	=	14.45 X 4.99		
DEDUCTIONS:	=	73.47 SQ.M.		
1.	2.85 X 1.20	X 1	=	3.42
2.	4.80 X 0.90	X 2	=	17.28
3.	3.25 X 2.05	X 1	=	6.66
TOTAL			=	28.31 SQ.M.
AREA 73.47 - 28.31			=	47.36 SQ.M.
TOTAL AREA BLOCK			=	47.36 SQ.M.

LIFT AREA

LIFT AREA E-WING

1)	2.05 X 1.80 =	3.69
2)	2.95 X 1.80 =	5.31
TOTAL AREA =		9.00 SQ.M.

LIFT AREA D-WING

2)	2.95 X 1.80 =	5.31
2)	2.95 X 1.80 =	5.31
TOTAL AREA =		10.62 SQ.M.

LIFT AREA C-WING

1)	2.05 X 1.80 =	3.69
2)	2.95 X 1.80 =	5.31
TOTAL AREA =		9.00 SQ.M.
TOTAL LIFT AREA =		28.62 SQ.M.

STATEMENT - 2 (Sr.NO.11(h) 1ST & 2ND FLOOR PLAN

BUILDING NO.	FLOOR NO.	FLAT NO/ UNIT NO.	BUILT-UP AREA OF FLAT/ UNIT ALONG WITH SHARE COMMON AREAS LIKES STAIRCASE/PASSAGE (4) BUILT-UP AREA	(4) COMMON AREA	(4) TOTAL AREA	AREA OF BALCONY ATTACHED TO FLAT / UNIT (5)	AREA OF DOUBLE HEIGHT ATTACHED TO FLAT / UNIT (6)	TOTAL AREA OF FLAT / UNIT (4+5+6) (7)
C-WING	1ST & 2ND FLOOR	C101,201	78.14	14.15	92.29	12.10	-	104.44
		C102,202	78.14	14.15	92.29	12.10	-	104.44
		C103,203	58.05	10.51	68.56	8.34	-	76.93
		C104,204	58.05	10.51	68.56	8.34	-	76.93
D-WING	1ST & 2ND FLOOR	D101,201	67.67	11.76	79.43	8.19	-	77.62
		D102,202	58.05	10.51	68.56	8.23	-	76.14
		D103,203	61.19	12.48	73.67	12.70	-	86.37
		D104,204	61.19	12.48	73.67	13.70	-	86.37
		D105,205	58.05	11.84	69.91	8.23	-	78.14
		D106,206	60.67	12.51	73.04	5.19	-	78.23
E-WING	1ST FLOOR	E101	69.90	10.04	88.12	8.34	-	76.46
		E102	58.04	10.04	68.12	8.34	-	76.46
		E103	76.19	13.52	91.71	12.10	-	103.81
		E104	76.19	13.52	91.71	12.10	-	103.81

STATEMENT - 2 (Sr.NO.11(h) TYPICAL - 3RD TO 18TH FLOOR

BUILDING NO.	FLOOR NO.	FLAT NO/ UNIT NO.	BUILT-UP AREA OF FLAT/ UNIT ALONG WITH SHARE COMMON AREAS LIKES	AREA OF BALCONY ATTACHED TO FLAT / UNIT	AREA OF DOUBLE HEIGHT ATTACHED TO FLAT / UNIT	TOTAL AREA OF FLAT / UNIT (4+5+6)
D-WING	3RD,4TH,5TH	D301 TO 1801	67.67	11.76	69.43	77.62
	6TH,7TH,9TH	D302 TO 1802	58.05	11.84	69.91	78.14
	10TH,11TH	D303 TO 1803	61.19	12.48	73.67	86.37
	12th,14th	D304 TO 1804	61.19	12.48	73.67	86.37
	15TH,17TH	D305 TO 1805	58.05	11.84	69.91	78.14
	18TH	D306 TO 1806	60.67	12.51	73.04	78.23

STATEMENT - 2 (Sr.NO.11(h) 7TH,12TH & 17TH FLOOR AREA

BUILDING NO.	FLOOR NO.	FLAT NO/ UNIT NO.	BUILT-UP AREA OF FLAT/ UNIT ALONG WITH SHARE COMMON AREAS LIKES STAIRCASE/PASSAGE (4) BUILT-UP AREA	(4) COMMON AREA	(4) TOTAL AREA	AREA OF BALCONY ATTACHED TO FLAT / UNIT (5)	AREA OF DOUBLE HEIGHT ATTACHED TO FLAT / UNIT (6)	TOTAL AREA OF FLAT / UNIT (4+5+6) (7)
D-WING	7th,12th 17th	D701,1201,1701	57.67	12.34	70.01	8.19	-	78.20
		D702,1202,1702	58.05	12.42	70.49	8.23	-	78.72
		D703,1203,1703	61.19	12.48	73.67	12.70	-	86.37
		D704,1204,1704	53.89	11.53	65.42	8.59	-	74.01
		D705,1205,1705	58.05	12.48	70.53	8.34	-	78.87
		D706,1206,1706	60.67	12.98	73.65	5.19	-	78.84

STATEMENT - 2 (Sr.NO.11(a) 1ST & 2ND FLOOR

BUILDING NO.	FLOOR NO.	TOTAL BUILT-UP AREA OF FLOOR (1)	BALCONY AREA WITHIN 15% (2)	15% EXCESS BALCONY AREA COUNTED IN FSI (3)	DOUBLE HEIGHT TERRACE AREA WITHIN 20% (4)	EXCESS DOUBLE HEIGHT TERRACE AREA COUNTED IN FSI (5)	TOTAL FSI (1+3+5) (6)
C-WING	1ST,2ND	280.84	40.88	-	-	-	280.84
D-WING	1ST,2ND	369.50	53.52	1.71	-	-	371.21
E-WING	1ST	224.07	40.88	-	-	-	224.07

STATEMENT - 2 (Sr.NO.11(a) 3RD TO 18TH FLOOR AREA

BUILDING NO.	FLOOR NO.	TOTAL BUILT-UP AREA OF FLOOR (1)	BALCONY AREA WITHIN 15% (2)	15% EXCESS BALCONY AREA COUNTED IN FSI (3)	DOUBLE HEIGHT TERRACE AREA WITHIN 20% (4)	EXCESS DOUBLE HEIGHT TERRACE AREA COUNTED IN FSI (5)	TOTAL FSI (3+5+7) (6)
D-WING	3RD TO 18TH	369.00	55.23	1.71	-	-	371.21

STATEMENT - 2 (Sr.NO.11(a) 7TH,12TH & 17TH FLOOR AREA

BUILDING NO.	FLOOR NO.	TOTAL BUILT-UP AREA OF FLOOR (1)	BALCONY AREA WITHIN 15% (2)	15% EXCESS BALCONY AREA COUNTED IN FSI (3)	DOUBLE HEIGHT TERRACE AREA WITHIN 20% (4)	EXCESS DOUBLE HEIGHT TERRACE AREA COUNTED IN FSI (5)	TOTAL FSI (3+5+7) (6)
D-WING	7TH,12TH,17TH	362.52	51.22	-	-	-	362.52

AREA STATEMENT

BUILDING - 2 FLOOR	'A' WING	'B' WING	'C' WING	'D' WING	'E' WING	COMMERCIAL 'F' WING	TOTAL
GROUND FLOOR + LIFT	-	-	9.00	10.62	9.00	328.53	357.15
1ST FLOOR	-	-	283.84	369.50	226.87	175.90	1106.11
2ND FLOOR	-	-	283.84	369.50	-	147.45	800.79
3RD FLOOR	-	-	-	369.50	-	147.45	516.95
4TH FLOOR	-	-	-	369.50	-	-	369.50
5TH FLOOR	-	-	-	369.50	-	-	369.50
6TH FLOOR	-	-	-	369.50	-	-	369.50
7TH FLOOR	-	-	-	362.52	-	-	362.52
8TH FLOOR	68.70	47.92	-	369.50	-	-	486.12
9TH FLOOR	-	-	-	369.50	-	-	369.50
10TH FLOOR	-	-	-	369.50	-	-	369.50
11TH FLOOR	-	-	-	369.50	-	-	369.50
12TH FLOOR	-	-	-	362.52	-	-	362.52
13TH FLOOR	-	-	-	369.50	-	-	369.50
14TH FLOOR	-	-	-	369.50	-	-	369.50
15TH FLOOR	-	-	-	369.50	-	-	369.50
16TH FLOOR	-	-	-	369.50	-	-	369.50
17TH FLOOR	-	-	-	362.52	-	-	362.52
18TH FLOOR	-	-	-	369.50	-	-	369.50
TOTAL	68.70	47.92	576.68	6640.68	235.87	799.33	8419.18

APPROVED M2/6

APPROVED

The Plans amended in As per the conditions mentioned in the accompaning commencement Certificate No. C2/87/4701 dated 4.8.2018

Assistant Director of Town Planning
Nashik Municipal Corporation
Nashik

AMIT MADHUKAR SANAP
STRUCTURAL ENGINEER
REG. No. 186
STRUCTURAL ENGINEER

AR. AVINASH G. KOTHAWADE
ARCHITECT SIGN

MR. RAJENDRA R. BAGAD

MR. P. A. DESHPANDE
OWNER SIGN.

MR. SUNIL GAWADE

OWNER : M/S DESHPANDE CONTRUCTIONS & LAND DEVELOPERS

PROJECT : PROPOSED COMMERCIAL + RESIDENTIAL BUILDING IN S.NO. 232/4 OF MHASARULE 'SHIVAR,' AT- NASHIK, TAL -NASHIK

DATE : 19/07/2018
DRLT BY : SHAM
CHKD BY : AVI
JOB NO.

TITLE : MUNICIPAL DRAWING

CONSULTING ARCHITECT :
AVINASH KOTHAWADE
SNEHAL APPARTMENT,
MURLITE COLONY,
GANGAPUR ROAD,
NASHIK
PHONE- 98220 83623

DWG. NO. M2/6

STATUS : SUBMISSION DRAWING