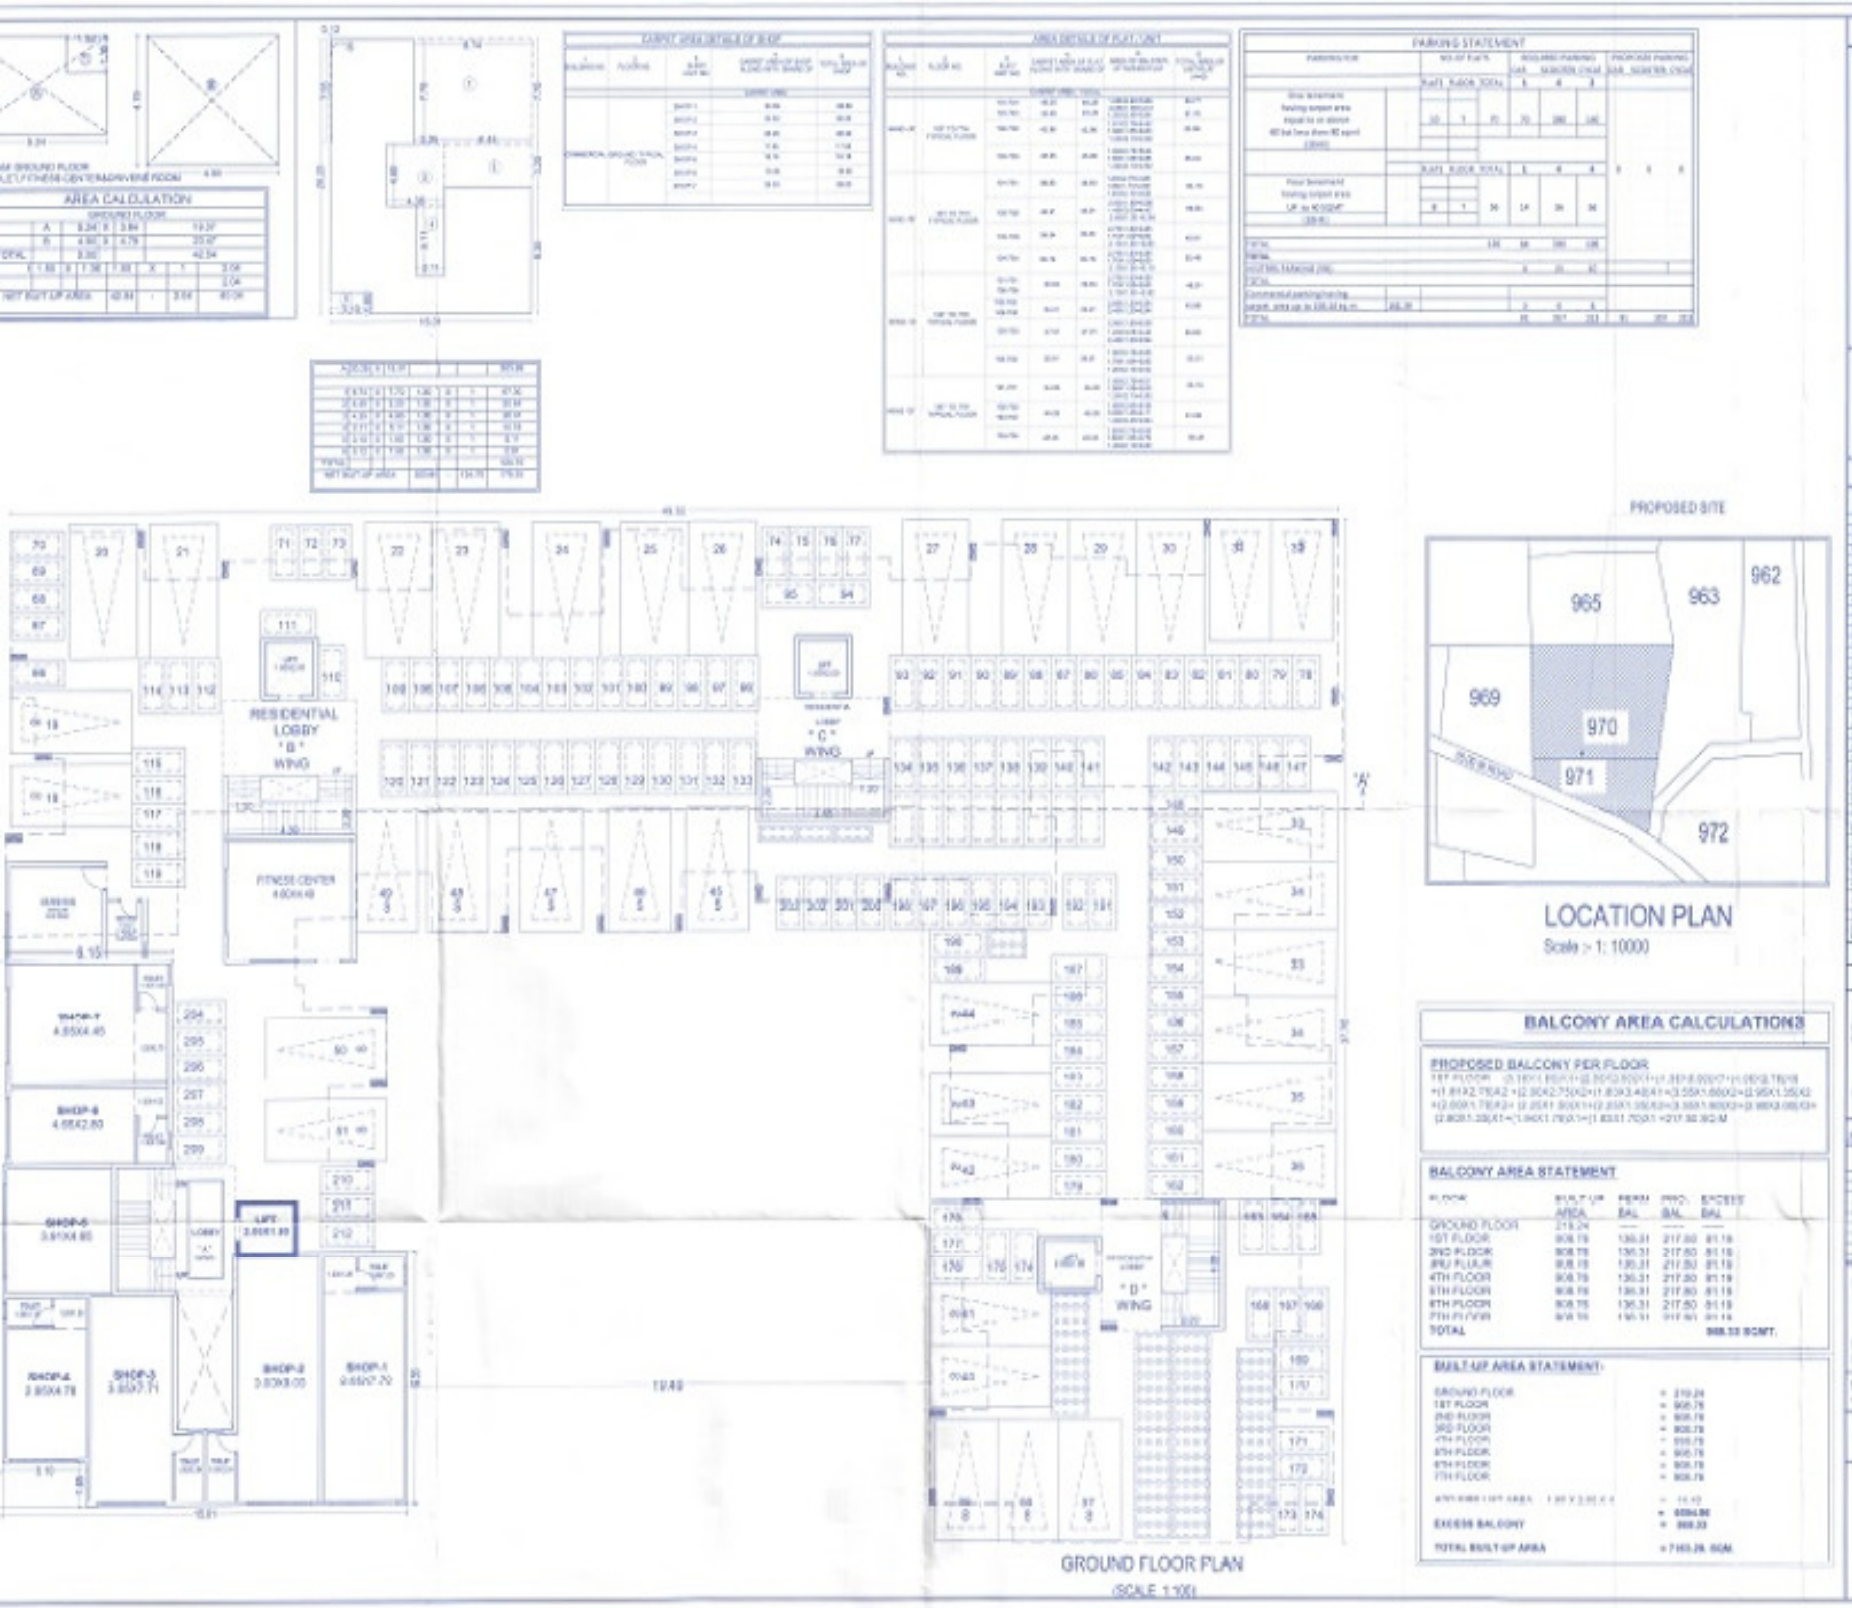

AREA CALCULATION
PARKING STATEMENT
RESIDENTIAL LOBBY "B" WING
"C" WING
"D" WING
FITNESS CENTER
SHOP-1
SHOP-2
SHOP-3
SHOP-4
SHOP-5
SHOP-6
LIFT
PROPOSED SITE
965
963
962
969
970
971
972
LOCATION PLAN
Scale :- 1: 10000
GROUND FLOOR PLAN
(SCALE 1:100)
BALCONY AREA CALCULATIONS
PROPOSED BALCONY PER FLOOR
BALCONY AREA STATEMENT
BUILT UP AREA STATEMENT-
GROUND FLOOR = 219.24
1ST FLOOR = 808.78
2ND FLOOR = 808.78
3RD FLOOR = 808.78
4TH FLOOR = 808.78
5TH FLOOR = 808.78
6TH FLOOR = 808.78
7TH FLOOR = 808.78
EXCESS BALCONY = 808.33
TOTAL BUILT-UP AREA = 7163.26 SQM.
STAMP OF APPROVAL
APPROVED
Executive Engineer
TOWN PLANNING
Notes :-
* Plot Boundry Shown in Black.
* Proposed Work Shown in Red.
* Drainage Line Shown in Red Dotted.
* External Wall = 0.15 m. Thk.
* Internal Wall = 0.10 m. Thk.
PROFORMA - A
AREA STATEMENT
COMMERCIAL SHOP AREA
CERTIFICATE OF AREA
SCHEDULE OF DOOR /WINDOW
PROPOSED RESIDENTIAL CUM COMMERCIAL BUILDING
FOR :- M/S. S.D.S BONS THROUGH GPA HOLDER OSM
FORTUNE BUILDTECH
ARCHITECT
SUMIT & BANSRI KUMATH