
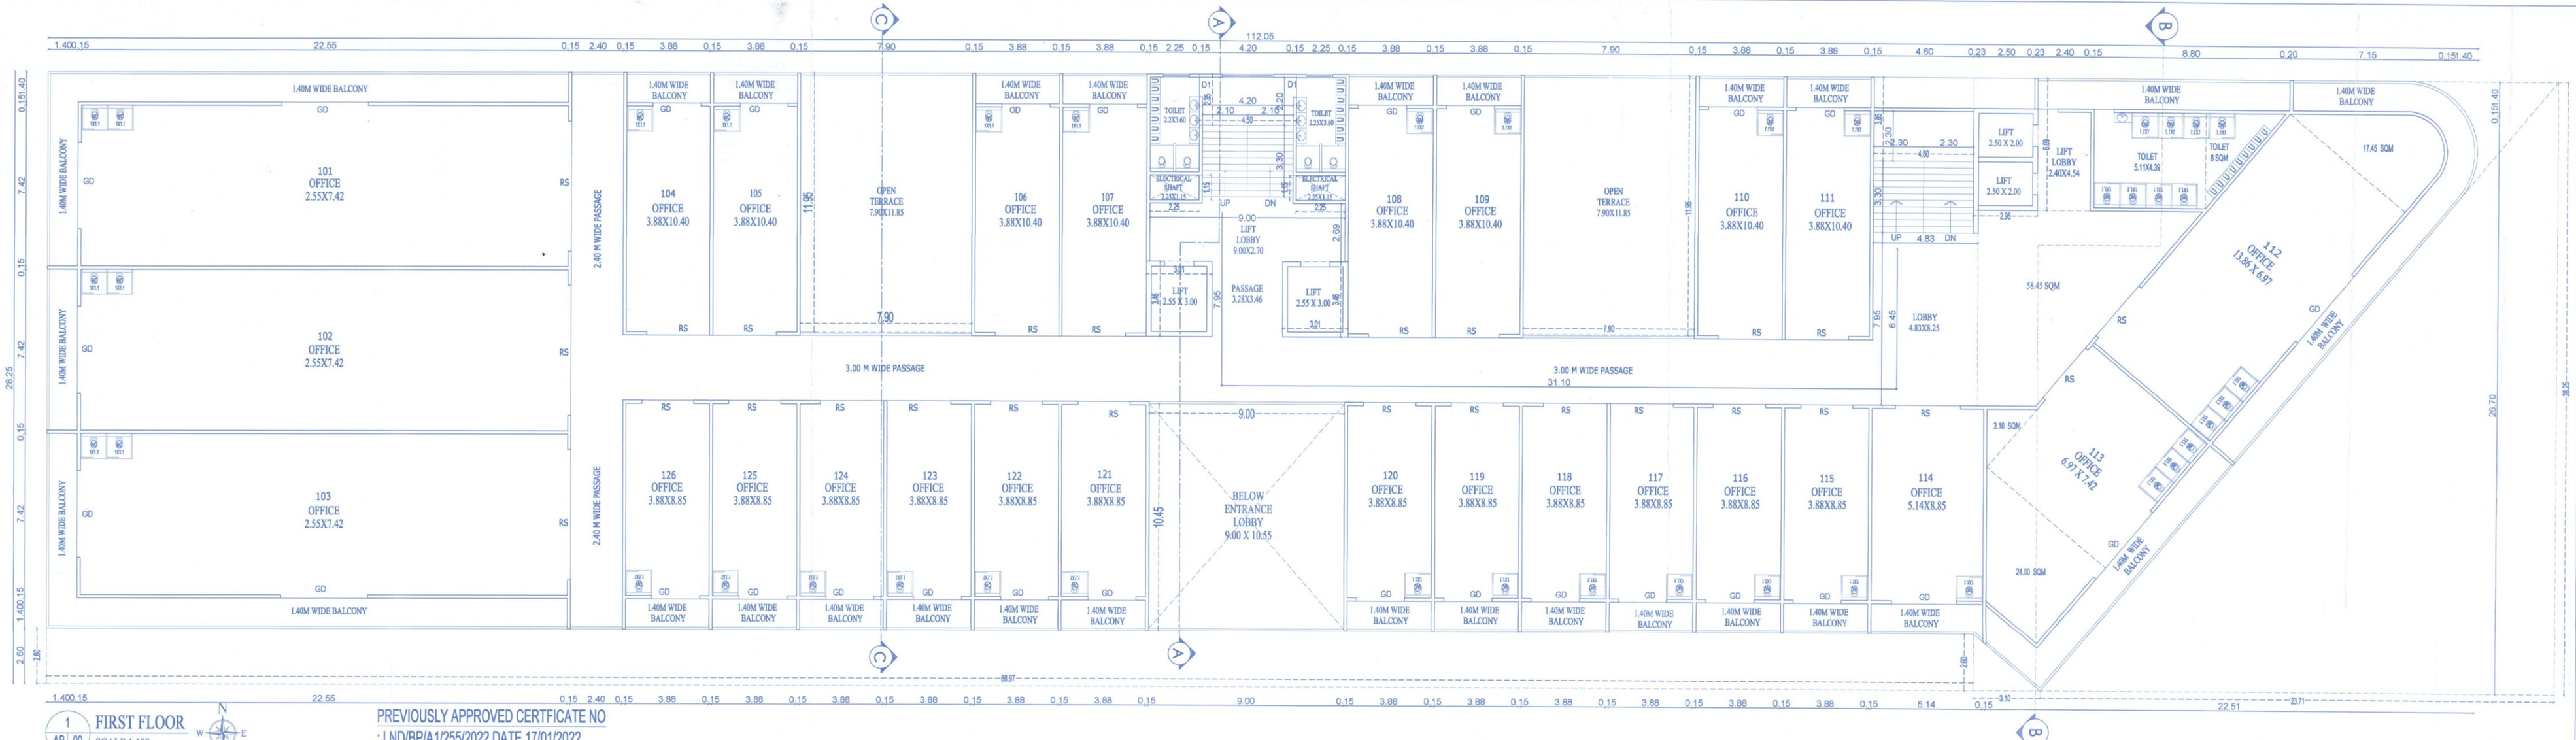


1 / AP 00 FIRST FLOOR
SCALE 1:100

PREVIOUSLY APPROVED CERTFICATE NO
: LND/BP/A1/255/2022 DATE 17/01/2022

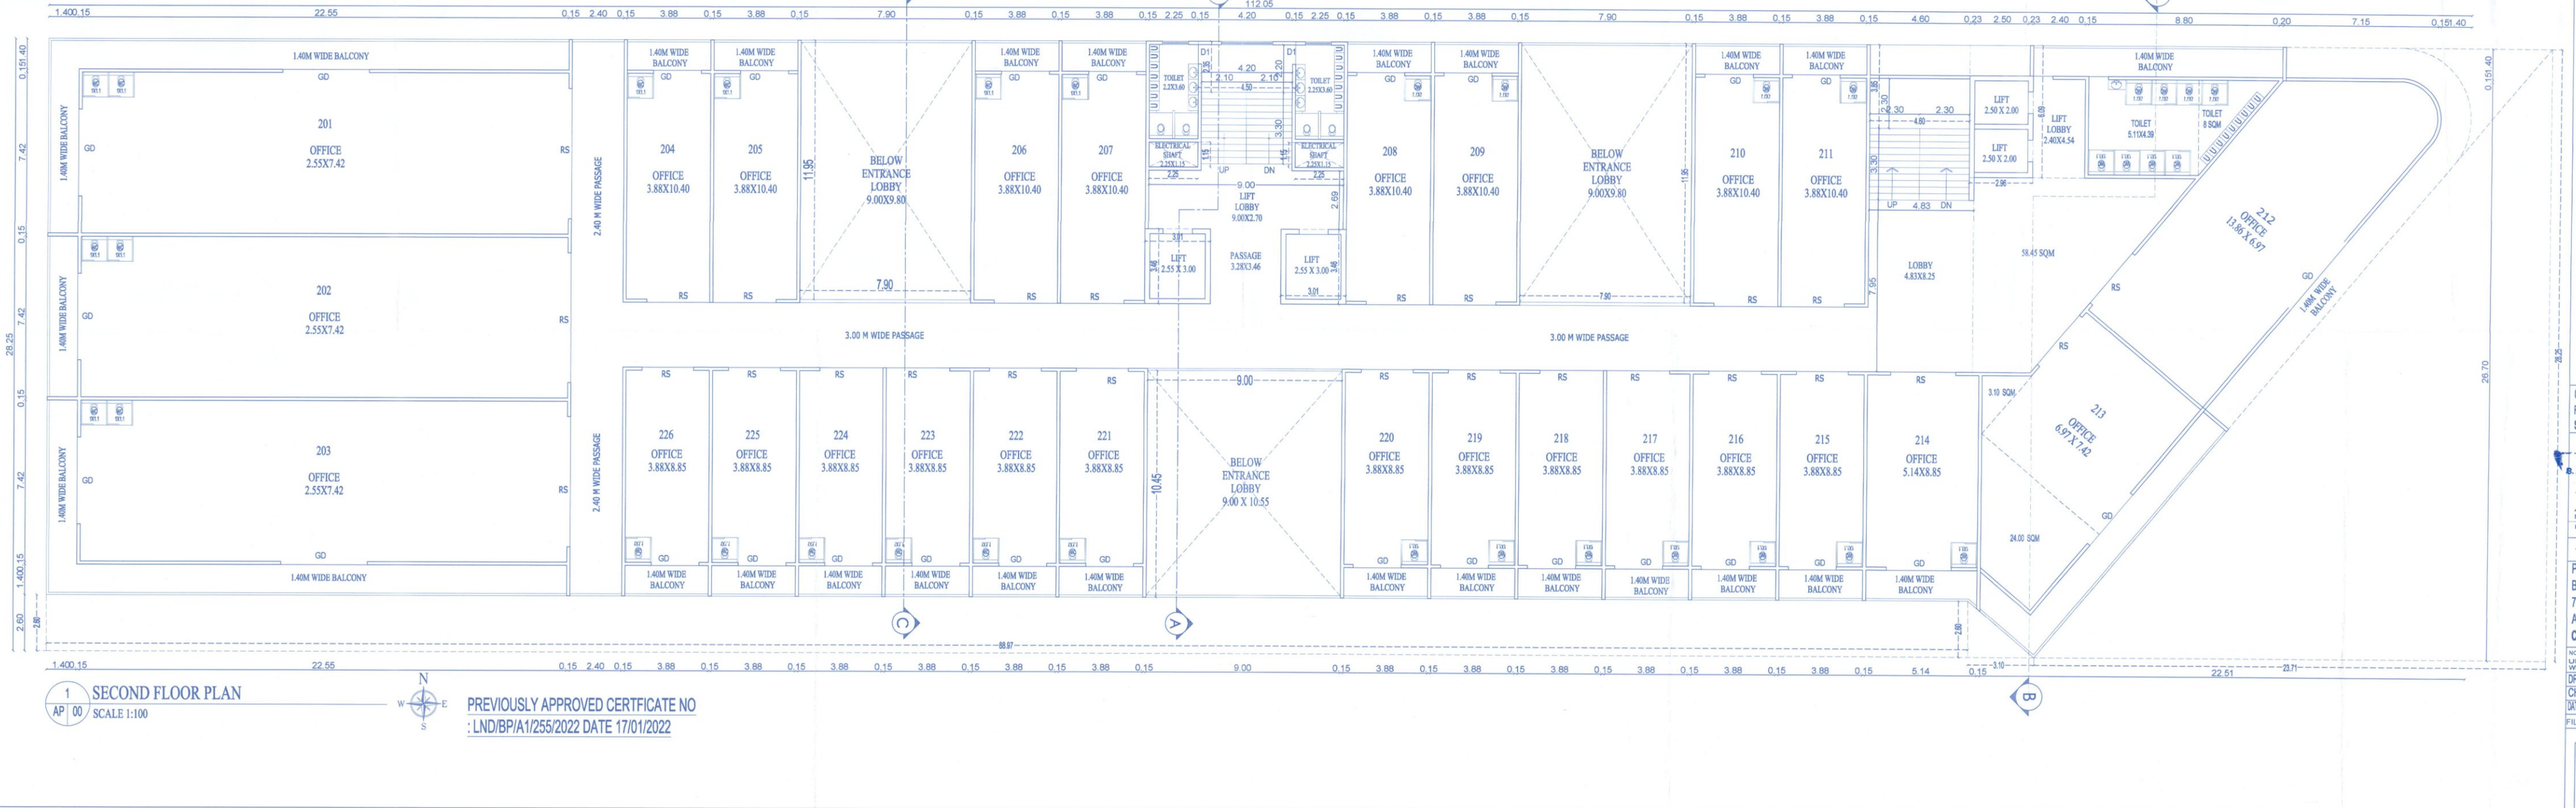

1 / AP 00 SECOND FLOOR PLAN
SCALE 1:100

PREVIOUSLY APPROVED CERTFICATE NO
: LND/BP/A1/255/2022 DATE 17/01/2022

STAMP OF APPROVAL 6/11

APPROVED
The Plans amended in .....
As per the conditions mentioned in the accompaining commencement Certificate No. A1/BP/42 Dated 30/6/2022
Executive Engineer
TOWN PLANING
Nashik Municipal Corporation Nashik

OWNER
FOR DEEPAK BUILDERS AND DEVELOPERS THROUGH PROP.
SHRI DEEPAK KALYANJI CHANDE

(Dhiraj Walunj) B.Arch. CA/2006/39699
Authorised Signatory ARCHITECT DHIRAJ WALUNJ
Reg. No.
STRUCTURAL ENGINEER
OWNER SIGN.

TITLE: MUNICIPAL DRAWING

PROPOSED REVISED BUILDING PERMISSION FOR COMMERCIAL BUILDING ON FINAL PLOT NO 82, S. NO. 547/B/2B/3/1+2+3, CTS NO. 7063/1A+7063/1B+7063/1K, AT NASHIK. FOR DEEPAK BUILDERS AND DEVELOPERS THROUGH PROP. SHRI DEEPAK KALYANJI CHANDE

NOTE: UNLESS OTHERWISE SPECIFIED , DIMENSIONS ARE IN METERS WRITTEN DIMENSIONS TO BE FOLLOWED RATHER THAN SCALING THE DRAWING.

DRAWN BY	CHETAN	DWG.NO	17
CHKD. BY	AR.DHIRAJ WALUNJ	SHT.NO	06
DATE	02.06.2022	SCALE	1:100

FILE PATH: G:\work on\deepak chande (backup comp)\2ND,3RD&4th TANK\MUNI\28-05-2022\ FINAL PLAN 28-05-2022.dwg

Vastumitras
ARCHITECTS
ARDHIRAJ WALUNJ
ARSHITAL WALUNJ
OFFICE NO.308,BUSINESS COURT
GOVIND NAGAR, NASHIK-422001.
0253 3259266, 9011436516
email:-vastumitras@gmail.com