File name: R-2013-218, M/s SWARLAND DEVELOPERS LTD. PLOT NO. 6, 6A, 6B. -- 04/05/2015 -- 16:15:49

DATE & STAMP OF APPROVAL | SHEET 3

BUILDING PLANS PHASE – III

This approval is for Building Plans only.

APPROVED SUBJECT TO THIS OFFICE LETTER No. D.S.I.T.P./D Date 7/10/16

Executive Engineer, M.I.D.C. Dombivli Divisional

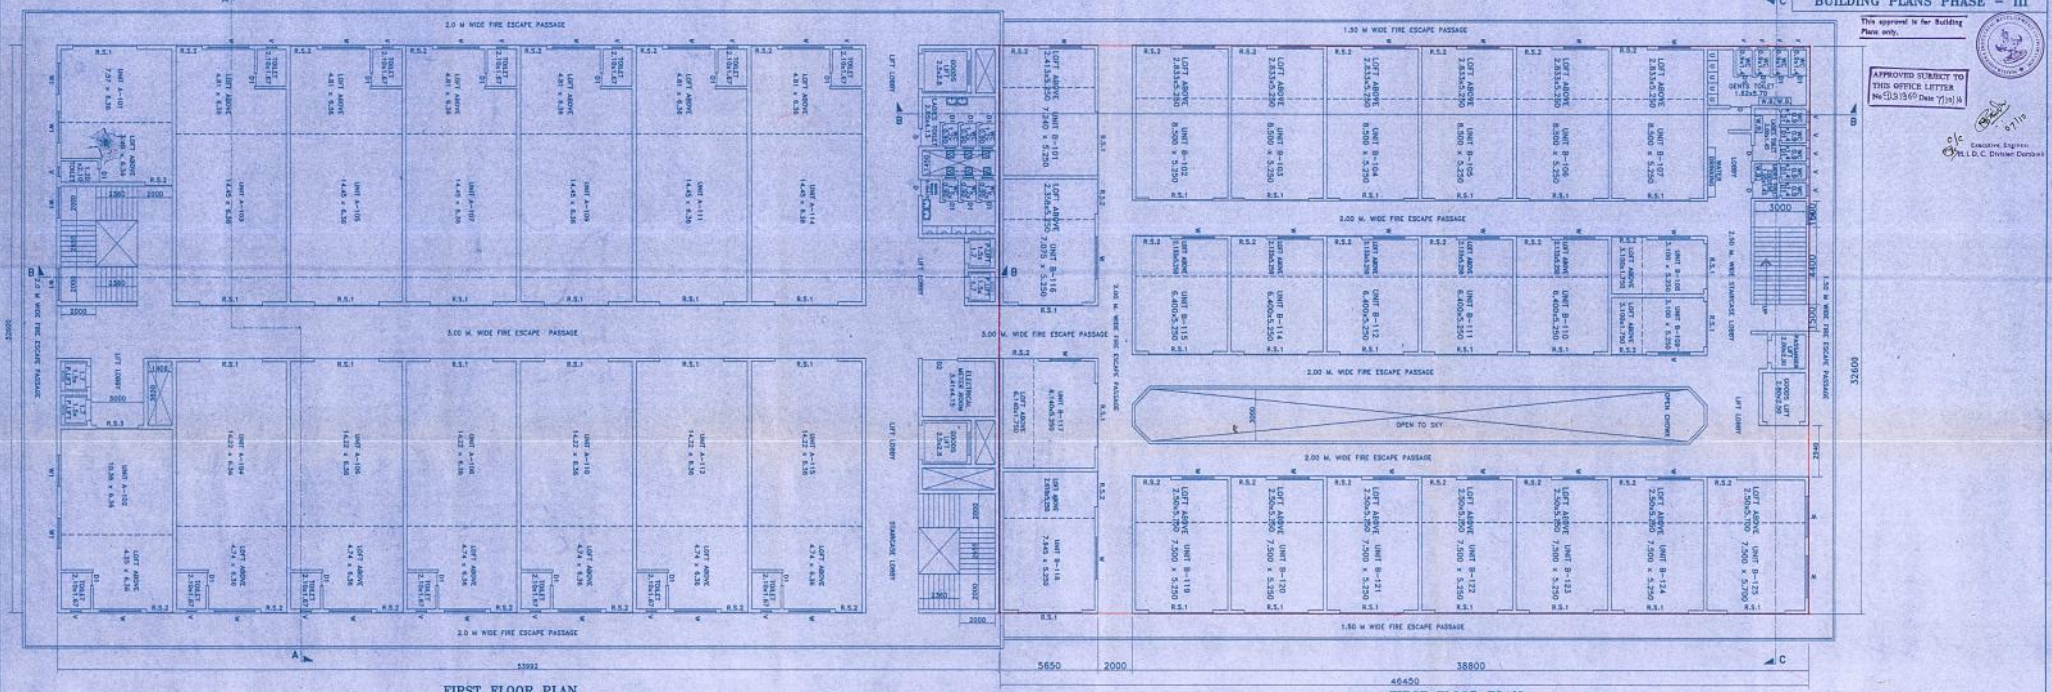

FIRST FLOOR PLAN
EXISTING BUILDING
WING A

FIRST FLOOR PLAN
PROPOSED BUILDING
WING B

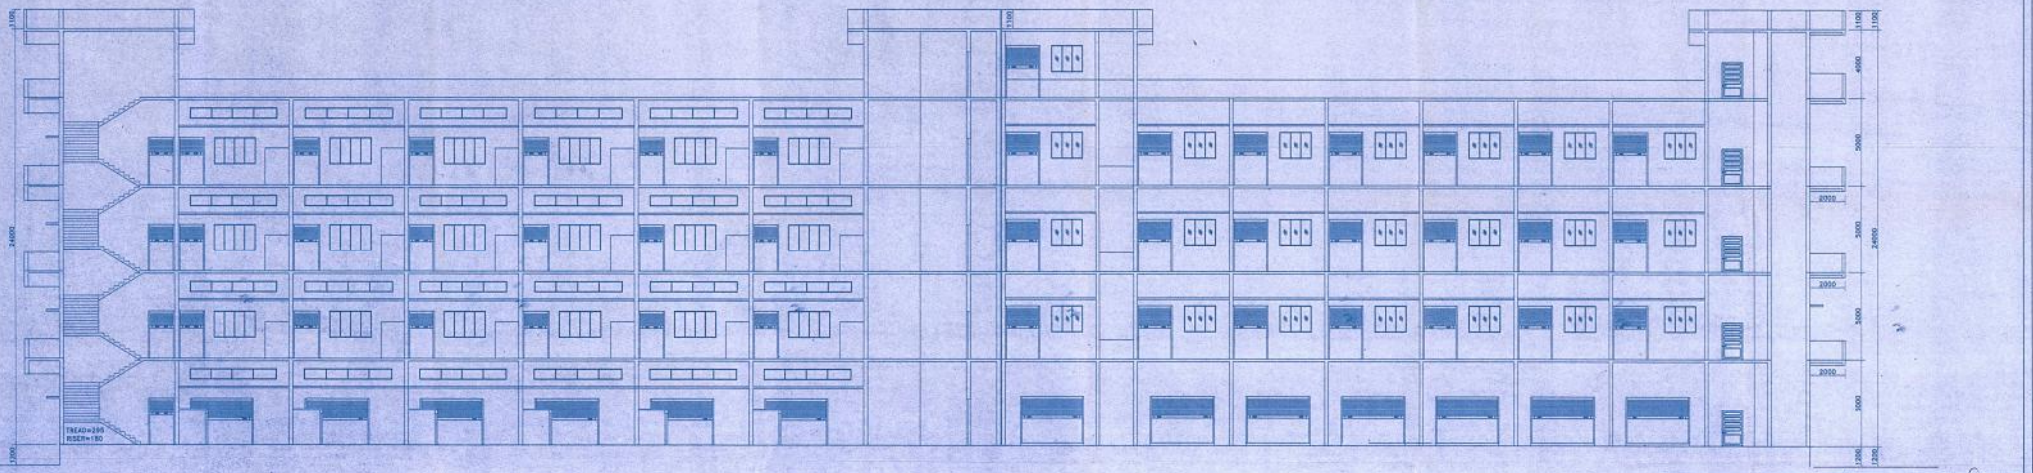

SECTION B-B

R. A. THAKARE
CONSULTING STRUCTURAL ENGINEER
CHARTERED ENGINEER (INDIA)
(KDMC Reg. No. 355)
(REG.NO.-KDMC-355)

For Swarland Developers Limited
Authorised Signatory / Director

OWNER'S SIGNATURE

RAJESH THAKARE & ASSOCIATES.
CONSULTING ENGINEER
A-103, CHANDRAMA SOCIETY,
RADHUVIR NAGAR,
DR. R. P. ROAD,
CHAR RASTA, DOMBIVLI (E.)
Tel. – 0251/2852005
Fax. – 0251/2861677
Email – rajeshthakare.cse@gmail.com

PROJECT	PROPOSED EXTENSION TO EXISTING COMPLEX OF INDUSTRIAL UNITS AT PLOT NO. 75A, 75AA, 75AB PHASE-II, M.I.D.C., DOMBIVLI, DIST – THANE. FOR, M/s. SWARLAND DEVELOPERS LTD.				
SUBJECT	ARCHITECTURAL DETAILS FIRST FLOOR PLAN SECTION B-B				
DESIGN	DRAWN	CHD.BY.	DATE	DRG. NO.	
THAKARE	SUSHIL	PRASHANT	06.04.2016	R-2015-206.	

THIS DRAWING IS THE PROPERTY OF M/S. RAJESH THAKARE & ASSOCIATES CAN NOT USED OR REPRODUCED IN PART WITHOUT THE SOLE CONSENT M/S. RAJESH THAKARE & ASSOCIATES