File name: R-2015-219, M/s SWARLAND DEVELOPERS LTD. PLOT NO. 6, 6A, 6B. -- 04/05/2016 -- 18:15:49


DATE & STAMP OF APPROVAL | SHEET 4

BUILDING PLANS PHASE – III

This approval is for Building Plans only.


APPROVED SUBJECT TO THIS OFFICE LETTER No ⑲1960 Date 7/11/16

Executive Engineer M.I.D.C. Division Dombivli

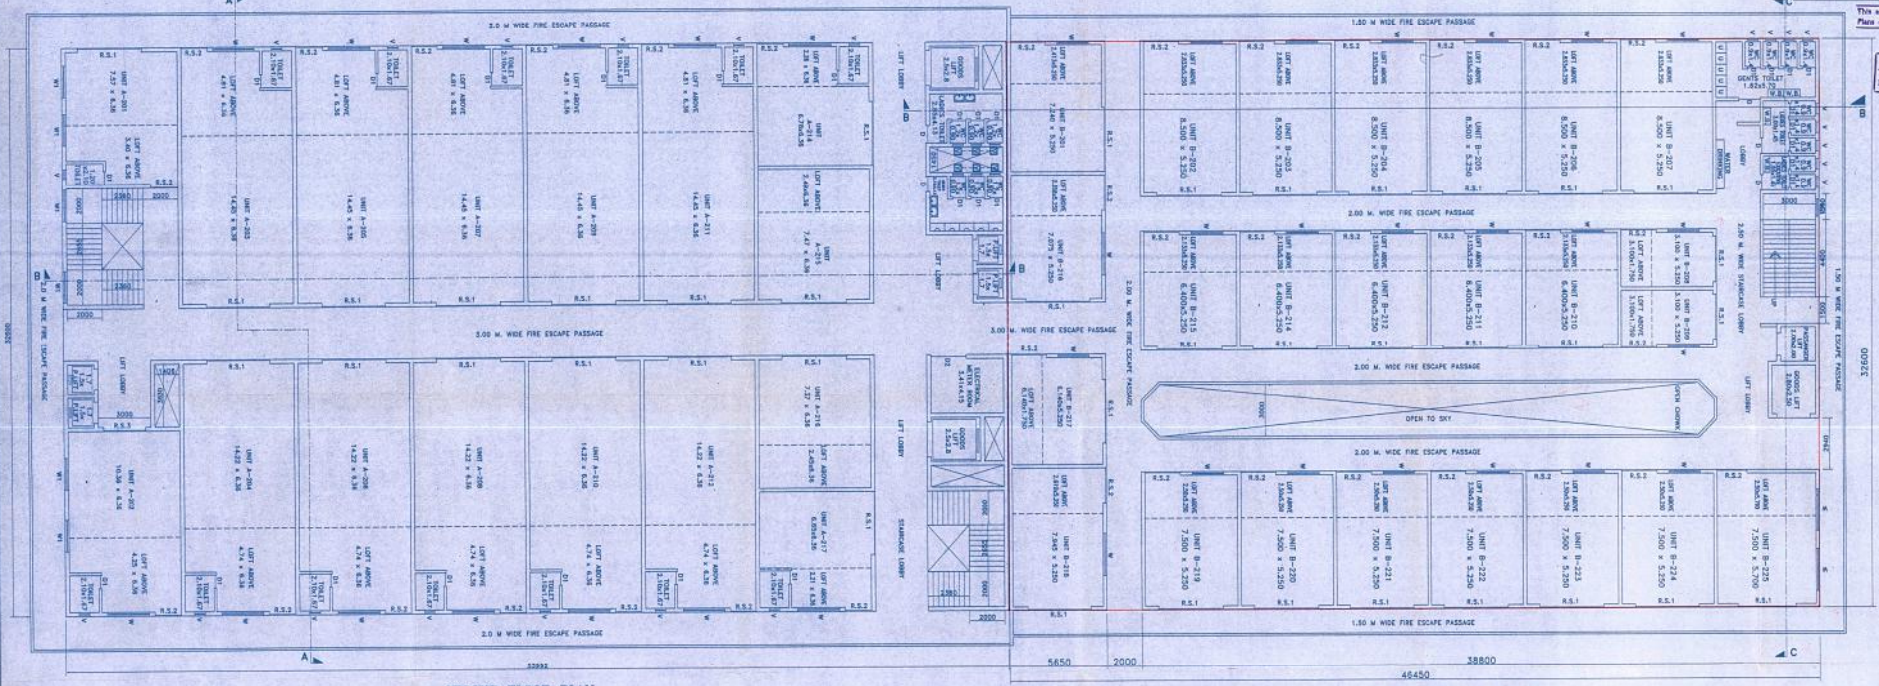

SECOND FLOOR PLAN
PREVIOUSLY APPROVED BUILDING
WING A

SECOND FLOOR PLAN
PROPOSED BUILDING
WING B

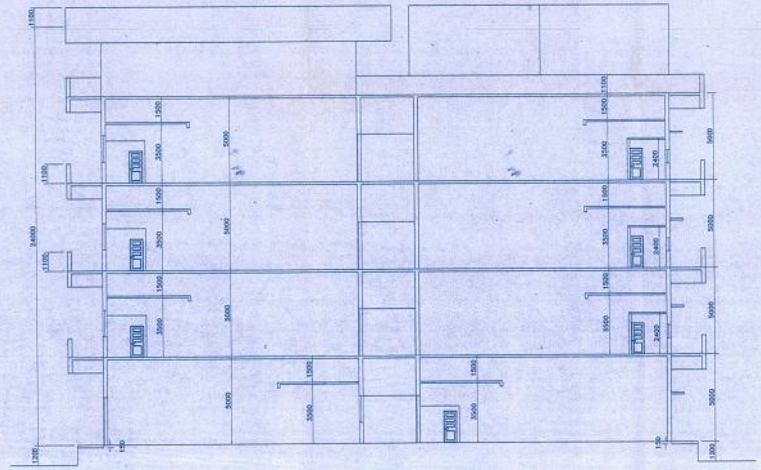

SECTION A-A

R. A. THAKARE
CONSULTING STRUCTURAL ENGINEER
CHARTERED ENGINEER (INDIA)
(SDAC Reg. No. 355)
(REG.NO.-KDMC-355)

For Swarland Developers Limited
Authorised Signatory

OWNER'S SIGNATURE

RAJESH THAKARE & ASSOCIATES.
CONSULTING ENGINEER
A-103, CHANDRAMA SOCIETY,
RADHEYEH NAGAR,
Dr. R. P. ROAD,
CHAR RASTA, DOMBIVLI (E.)
Tel. – 0251/2842005
Fax. – 0251/2861677
Email – rajeshthakare.asso@gmail.com

PROJECT	PROPOSED EXTENSION TO EXISTING COMPLEX OF INDUSTRIAL UNITS AT PLOT NO. T56, T58A, T58B PHASE-II, M.I.D.C., DOMBIVLI, DIST – THANE. FOR, M/s. SWARLAND DEVELOPERS LTD.
SUBJECT	ARCHITECTURAL DETAILS SECOND FLOOR PLAN SECTION A-A

DESIGN	DRAWN	CHD.BY.	DATE	DRG. NO.
THAKARE	SUSHIL	PRASHANT	08.04.2016	R-2015-208.

THIS DRAWING IS THE PROPERTY OF M/S. RAJESH THAKARE & ASSOCIATES CAN NOT USED OR REPRODUCED IN PART WITHOUT THE SOLE CONSENT M/S RAJESH THAKARE & ASSOCIATES