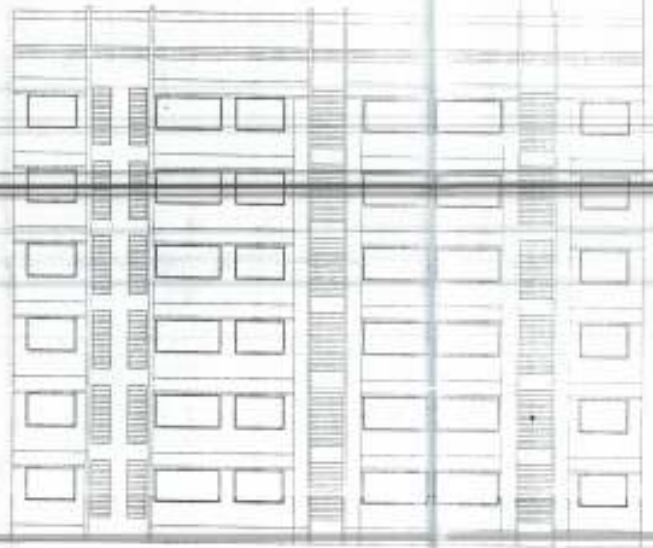

FRONT ELEVATION

(SCALE 1:100)

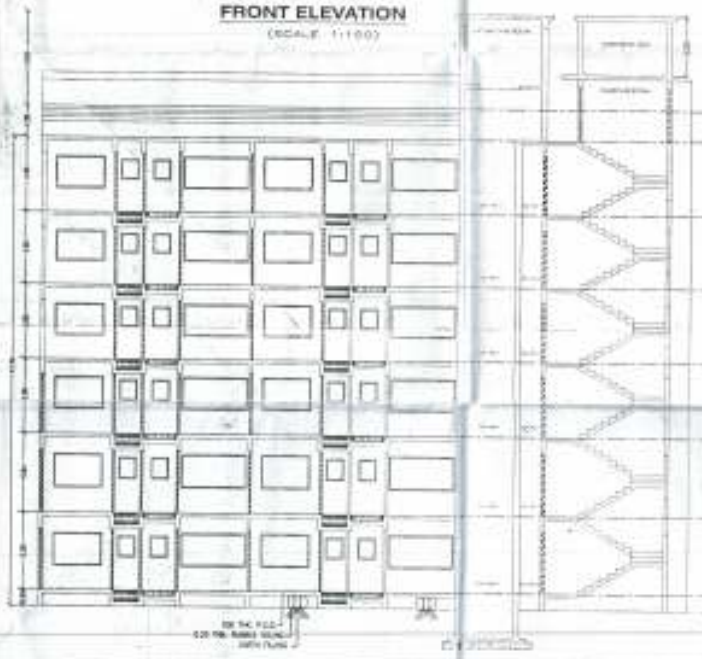

BUILT-UP AREA STATEMENT : TYPICAL FLOOR

BUILT-UP AREA (TYPICAL FLOOR) = 155.66 SQ.M

BUILT UP AREA (TYPICAL FLOOR FOR PREMIUM)

STAIRCASE + LIFT + PASSAGE

0.75 + 1.50 + 29.66 = 30.75 SQ.M

BUILT UP AREA OF TOTAL FLOOR AREA FOR BALCONY

BUILT AREA + PREMIUM

= 30.75 = 202.51 SQ.M

TOTAL BALCONY AREA PERMISSIBLE = 10% OF 155.66

TOTAL BALCONY AREA PROVIDED = 11.75 SQ.M

BALCONY BALANCE AREA = 4.04 SQ.M

AREA DIAGRAM TYPICAL FLOOR

(SCALE 1:200) (1ST TO 5TH)

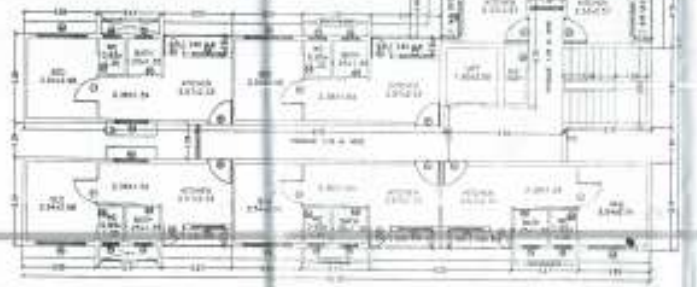

TYPICAL FLOOR PLAN

(SCALE 1:100) (1ST TO 5TH)

BUILT-UP AREA STATEMENT : GROUND FLOOR

BUILT-UP AREA (GROUND FLOOR) = 143.32 SQ.M

BUILT UP AREA (GROUND FLOOR) FOR PREMIUM

STAIRCASE + LIFT + PASSAGE

0.75 + 5.10 = 35.75 = 40.68 SQ.M

BUILT UP AREA OF TOTAL FLOOR AREA FOR BALCONY

BUILT AREA + PREMIUM

143.32 + 42.68 = 193.00 SQ.M

TOTAL BALCONY AREA PERMISSIBLE = 10% OF 143.32

TOTAL BALCONY AREA PERMISSIBLE = 14.33 SQ.M

TOTAL BALCONY AREA PROVIDED = 10.08 SQ.M

BALCONY BALANCE AREA = 04.15 SQ.M

AREA DIAGRAM GROUND FLOOR

(SCALE 1:200)

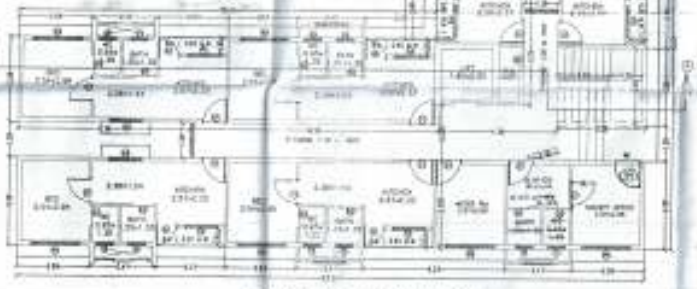

GROUND FLOOR PLAN

(SCALE 1:100)

BLDG. TYPE : S OK (G+5) SHEET NO. 4

STAGE OF APPROVAL

AREA STATEMENT

SCHEDULE OF DOOR & WINDOWS

PARKING STATEMENT

BLDG. TYPE : S-OK (G+5)

DESCRIPTION OF PROPOSAL AND PROPERTY

PROPOSED HOUSING COMPLEX ON PLOT BEARING S. NO. 237, 76, 79(P), 10 OF VILL. AMBIVALI TAL. KALYAN, DIST. THANE.

FOR : M/S. NEPTUNE DEVELOPERS PVT. LTD.

NEPTUNE DEVELOPERS PVT. LTD.

KARMA STAMBH OPP. MTNL OFFICE, L.B.S. ROAD, VIKHROLI (W) MUMBAI - 400083 TEL : (022) 67770600, FAX : (022) 67770640