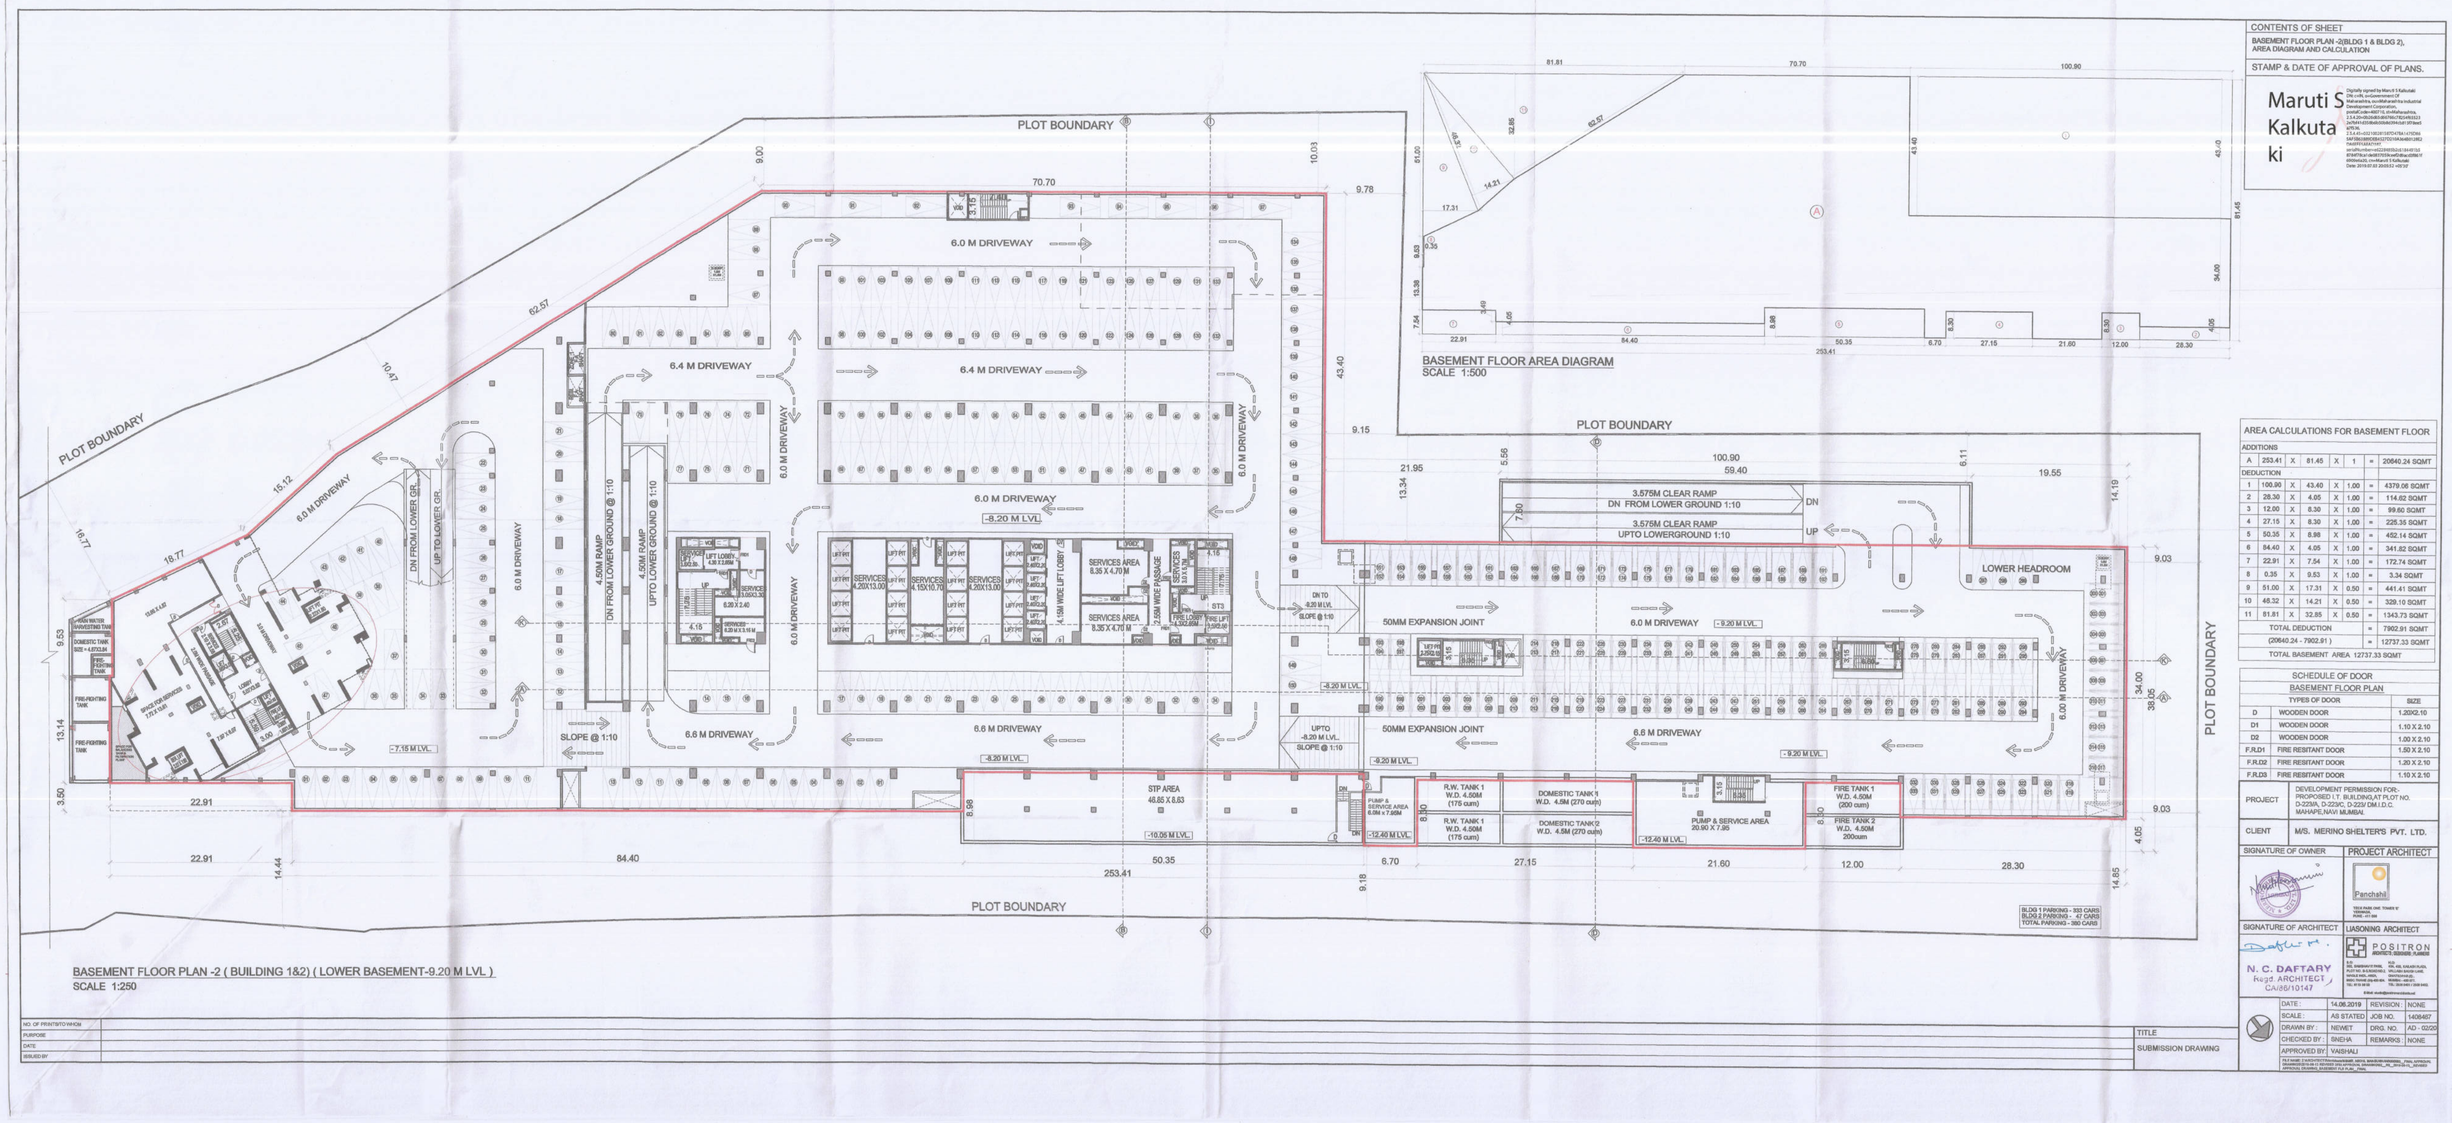


BASEMENT FLOOR PLAN -2 (BUILDING 1&2) (LOWER BASEMENT-9.20 M LVL)
SCALE 1:250

BASEMENT FLOOR AREA DIAGRAM
SCALE 1:500

CONTENTS OF SHEET

BASEMENT FLOOR PLAN -2(BLDG 1 & BLDG 2), AREA DIAGRAM AND CALCULATION

STAMP & DATE OF APPROVAL OF PLANS.

Maruti S Kalkuta ki

Digitally signed by Maruti S Kalkutaki
DN: c=IN, o=Government Of Maharashtra, ou=Maharashtra Industrial Development Corporation, cn=Maruti S Kalkutaki, e=MUTUL.KALKA@maharashtra.gov.in, 2.5.4.20=0b50d0d0b5f6676fa7f024f69323 2e7b941d3b8e8c50dbd9c5fdde5f1b6f1ae3, serialNumber=MUTUL.KALKA@maharashtra.gov.in, 2.5.4.20=0b50d0d0b5f6676fa7f024f69323 2e7b941d3b8e8c50dbd9c5fdde5f1b6f1ae3, st=Maharashtra, postalCode=400710, street=Navi Mumbai, 2.5.4.20=0b50d0d0b5f6676fa7f024f69323 2e7b941d3b8e8c50dbd9c5fdde5f1b6f1ae3, 2.5.4.17=400710, 2.5.4.9=Plot No. T-1, Mahape MIDC, Mahape, Navi Mumbai, Maharashtra 400710, 2.5.4.20=0b50d0d0b5f6676fa7f024f69323 2e7b941d3b8e8c50dbd9c5fdde5f1b6f1ae3, 2.5.4.17=400710, 2.5.4.9=Plot No. T-1, Mahape MIDC, Mahape, Navi Mumbai, Maharashtra 400710, 2.5.4.20=0b50d0d0b5f6676fa7f024f69323 2e7b941d3b8e8c50dbd9c5fdde5f1b6f1ae3, st=Maharashtra, postalCode=400710, street=Navi Mumbai