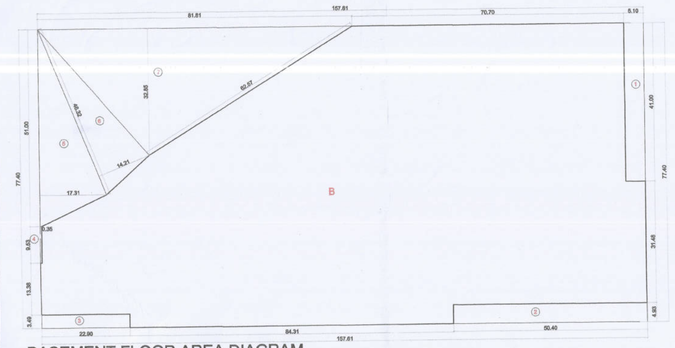


BASEMENT FLOOR AREA DIAGRAM
SCALE 1:500

AREA CALCULATIONS FOR BASEMENT FLOOR							
ADDITIONS							
B	157.61	X	77.40	X	1	=	12199.01 SQMT
DEDUCTION							
1	5.10	X	41.00	X	1.00	=	209.10 SQMT
2	50.40	X	4.93	X	1.00	=	248.47 SQMT
3	22.90	X	3.49	X	1.00	=	79.92 SQMT
4	0.35	X	9.53	X	1.00	=	3.34 SQMT
5	51.00	X	17.31	X	0.50	=	441.41 SQMT
6	46.32	X	14.21	X	0.50	=	329.10 SQMT
7	81.81	X	32.85	X	0.50	=	1343.73 SQMT
TOTAL DEDUCTION						=	2655.07 SQMT
(12199.01 - 2655.07						=	9543.94 SQMT
TOTAL BASEMENT AREA 9543.94 SQMT							

BASEMENT FLOOR PLAN -1 (BUILDING 1& 2) (UPPER BASEMENT) -4.60 M LVL
SCALE 1:200

LOWER GROUND FLOOR PLAN

CONTENTS OF SHEET

BASEMENT FLOOR PLAN -1(BLDG 1 & BLDG 2), AREA DIAGRAM AND CALCULATION

STAMP & DATE OF APPROVAL OF PLANS.

Maruti S Kalkutaki

Digitally signed by Maruti S Kalkutaki
DN: c=IN, o=Government Of Maharashtra, ou=Maharashtra Industrial Development Corporation, postalCode=400710, st=Maharashtra, 2.5.4.20=0b2b65c6b676dc78254f85323e7bf49d358b4b558b6094a5815f78ee5a7f534, 2.5.4.41=022102818170475BA1452D865AF5B63B9DCB4127D216A3648012B22D4A6FE5AE428C, serialNumber=ae223d853b2c3194491b587bf78ca13a6823705cee12d9acd3f861b9090e4a26, title=Manati S Kalkutaki
Date: 2019.07.03 20:06:40 +05'30'

SCHEDULE OF DOOR

TYPES OF DOOR		SIZE
D	(WOODEN DOOR)	1.20 X 2.10
D1	(WOODEN DOOR)	1.10 X 2.10
D2	(WOODEN DOOR)	1.00 X 2.10
D3	(WOODEN DOOR)	0.80 X 2.10
D6	(GLASS DOOR)	1.35 X 2.10
D7	(GLASS DOOR)	1.00 X 2.10
D8	(GLASS DOOR)	2.00 X 2.10
D9	(WOODEN DOOR)	1.50 X 2.10
D10	(WOODEN DOOR)	0.90 X2.10
F.R.D1	(FIRE FIGHTING DOOR)	1.50 X 2.10
F.R.D2	(FIRE FIGHTING DOOR)	1.20 X 2.10
F.R.D3	(FIRE FIGHTING DOOR)	1.10 X 2.10

NO. OF PRINTS/TO WHOM	
PURPOSE	
DATE	
ISSUED BY	

TITLE

SUBMISSION DRAWING

PROJECT	DEVELOPMENT PERMISSION FOR:- PROPOSED I.T. BUILDING,AT PLOT NO. D-223/A, D-223/C, D-223/ DMI.I.D.C. MAHAPE,NAVI MUMBAI.
CLIENT	M/S. MERINO SHELTER'S PVT. LTD.

SIGNATURE OF OWNER

PROJECT ARCHITECT

Panchshil
TECH PARK ONE, TOWER 'E' YERWADA, PUNE - 411 006

SIGNATURE OF ARCHITECT

N. C. DAFTARY
Regd. ARCHITECT
CA/86/10147

LIASONING ARCHITECT

POSITRON
ARCHITECTS, DESIGNERS, PLANNERS

DATE :	14.06.2019	REVISION :	NONE
SCALE :	AS STATED	JOB NO.	1408467
DRAWN BY :	NEWET	DRG. NO.	AD - 03/20
CHECKED BY :	SNEHA	REMARKS :	NONE
APPROVED BY :	VAISHALI		

FILE NAME: [CAD\PROJECTS\pune\bkc\MERINO, MEHUL BANSHIDHAR\MERINO_ FINAL APPROVAL DAWINGS\2019-06-13 REVISED DPS APPROVAL DRAWINGS\C_ BC_ 2019-06-13__REVISED APPROVAL DRAWING_BASEMENT -1 & LG.dwg_ FINAL