SCHEDULE OF DOOR		
TYPES OF DOOR		SIZE
D	(WOODEN DOOR)	1.20 X 2.10
D1	(WOODEN DOOR)	1.10 X 2.10
D2	(WOODEN DOOR)	1.00 X 2.10
D3	(WOODEN DOOR)	0.80 X 2.10
D6	(GLASS DOOR)	1.20 X 2.10
D7	(GLASS DOOR)	1.00 X 2.10
D8	(GLASS DOOR)	2.00 X 2.10
D9	(WOODEN DOOR)	1.00 X 2.10
D10	(WOODEN DOOR)	0.90 X 2.10
F.R.D1	(FIRE FIGHTING DOOR)	1.00 X 2.10
F.R.D2	(FIRE FIGHTING DOOR)	1.20 X 2.10
F.R.D3	(FIRE FIGHTING DOOR)	1.10 X 2.10

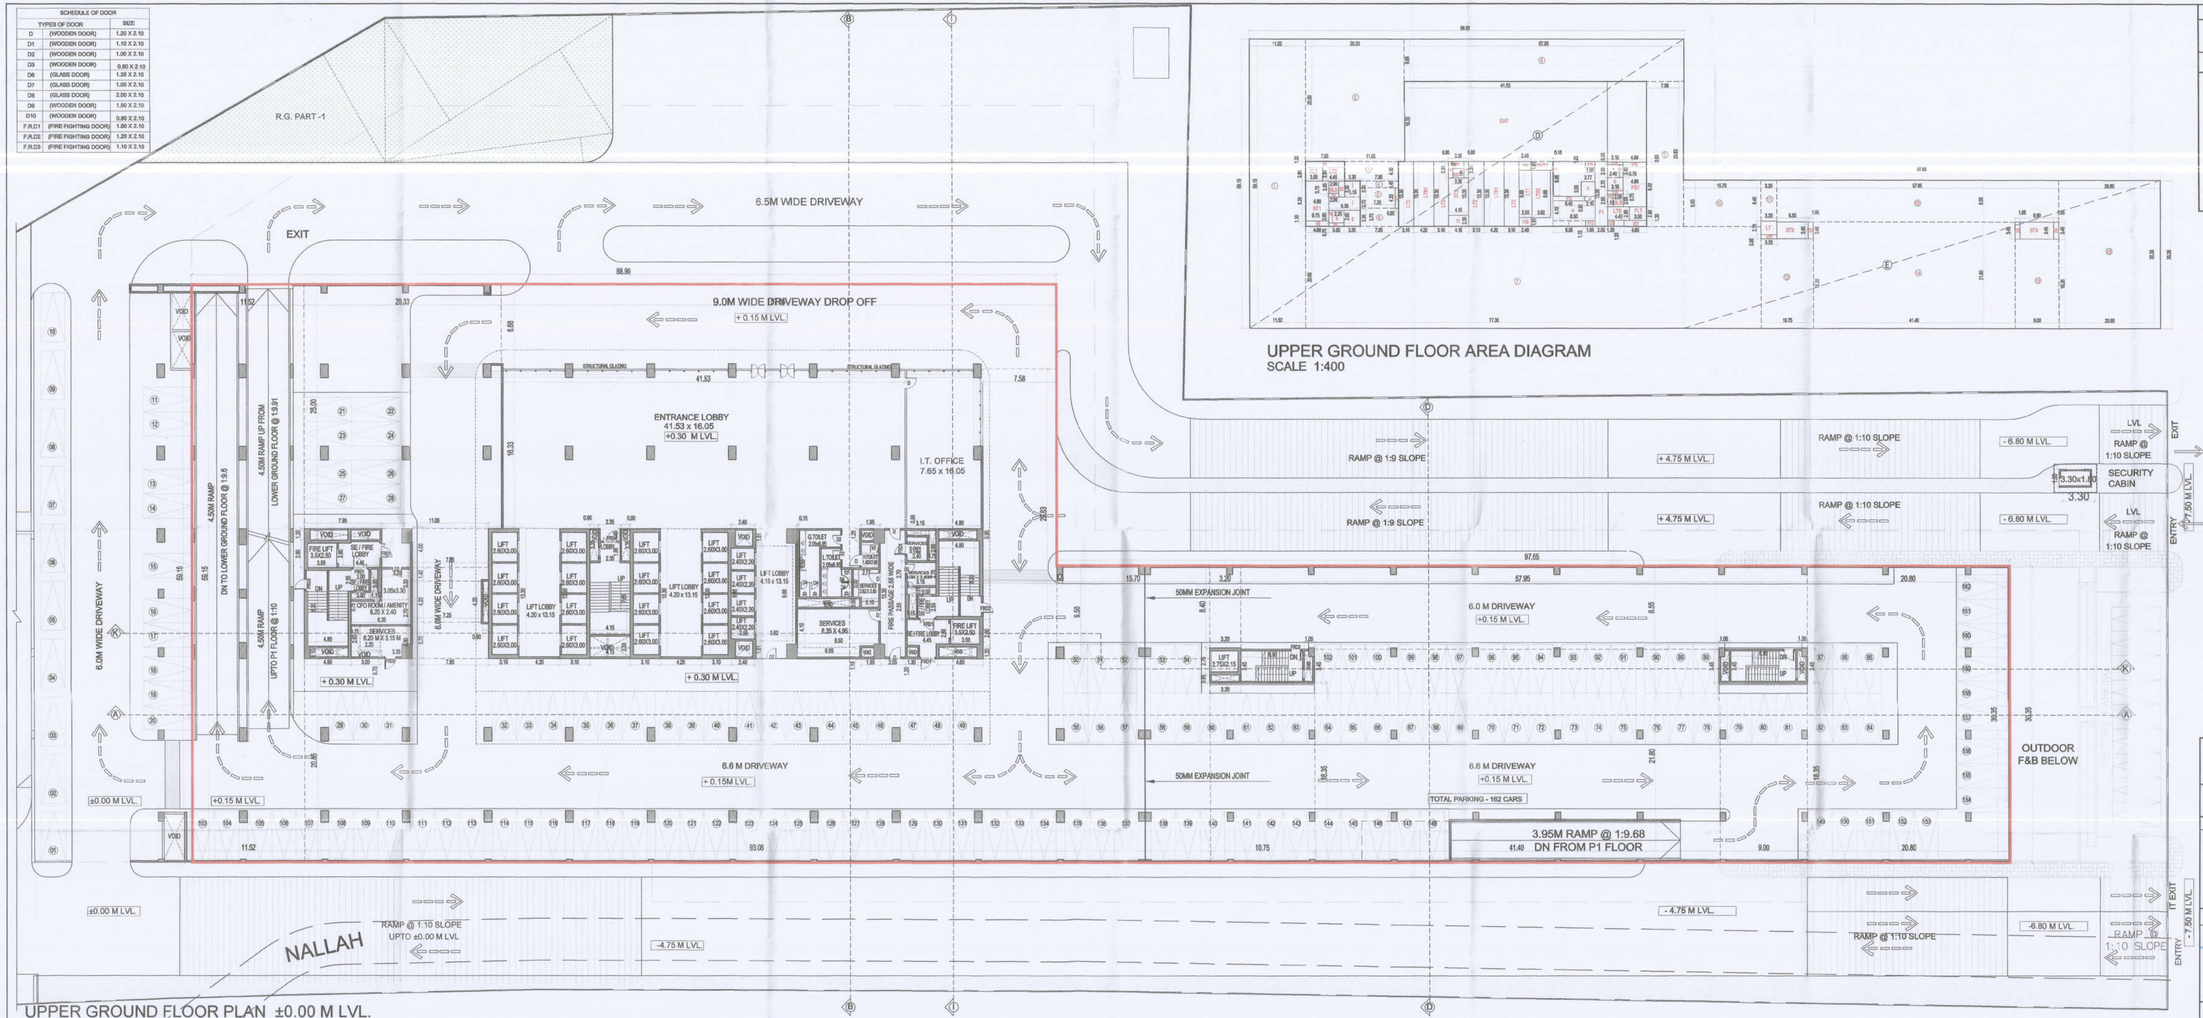

UPPER GROUND FLOOR PLAN ±0.00 M LVL.
SCALE 1:200 (BUILDING NO 1)

UPPER GROUND FLOOR AREA DIAGRAM
SCALE 1:400

CONTENTS OF SHEET
UPPER GROUND FLOOR PLAN (BLDG 1), AREA DIAGRAM AND CALCULATION
STAMP & DATE OF APPROVAL OF PLANS.

Maruti S Kalkutaki

Digitally signed by Maruti S Kalkutaki
DN: c=IN, o=Government Of Maharashtra, ou=Maharashtra Industrial Development Corporation, postalCode=400710, st=Maharashtra, 2.5.4.20=9b2fd65d66c96676fc78254f605232e7b9161585e8d5b58d0394e3d1975f9ee4c7f53e, 2.5.4.45=932100281587D47BA1472D865A7D863B85DE8452702104A364B0128E2DA6F7343427da7, serialNumber=e622840f3c2c61844910c5878f218ca1de0b1701fcbced1ca5ec0f8fc1fb0d0ac6420, cn=Maruti S Kalkutaki
Date: 2019.07.03 20:07:30 +05'30'

AREA CALCULATIONS FOR UPPER GROUND FLOOR									
ADDITIONS									
D	88.90	X	59.15	X	1	=	5258.44 SQMT		
E	97.65	X	30.35	X	1	=	2963.68 SQMT		-
TOTAL ADDITIONS						=	8222.12 SQMT		
DEDUCTIONS									
ST1	4.80	X	8.20	X	1	=	39.36 SQMT		
ST2	4.10	X	7.85	X	1	=	31.74 SQMT	STAIRCASE AREA	
ST3	4.55	X	3.45	X	1	=	23.43 SQMT	= 117.38 SQMT	
ST4	6.80	X	3.40	X	1	=	23.31 SQMT		
FST	4.80	X	8.20	X	1	=	39.36 SQMT	FIRE STAIRCASE	
SLB	2.50	X	2.50	X	1	=	10.30 SQMT	STAIRCASE LOBBY	
SLB1	2.35	X	1.90	X	1	=	4.47 SQMT	= 14.87 SQMT	
LT	3.20	X	2.75	X	1	=	8.80 SQMT		
LT1	2.65	X	9.58	X	1	=	24.66 SQMT		-
LT2	3.10	X	13.30	X	1	=	104.92 SQMT		
FLT	3.60	X	2.80	X	2	=	19.80 SQMT		
LTB	4.45	X	2.80	X	2	=	24.92 SQMT		
LTB1	4.20	X	13.30	X	2	=	111.72 SQMT	LIFT LOBBY =	
LTB2	3.62	X	9.58	X	1	=	38.08 SQMT	175.65 SQMT	
ENT	41.63	X	16.33	X	1	=	679.15 SQMT	ENTRANCE LOBBY	
ENT1	2.35	X	1.45	X	1	=	3.41 SQMT	= 681.59 SQMT	
a	2.40	X	2.60	X	1	=	6.24 SQMT		
b	3.15	X	2.70	X	1	=	8.50 SQMT		
c	2.77	X	3.00	X	1	=	8.31 SQMT		
d	2.10	X	3.00	X	1	=	1.69 SQMT	SERVICES AREA =	
e	5.59	X	4.10	X	1	=	34.86 SQMT	84.29 SQMT	
f	6.55	X	1.15	X	1	=	7.53 SQMT		
g	3.35	X	3.30	X	1	=	11.06 SQMT		
h	2.25	X	2.60	X	1	=	5.85 SQMT		
i	5.35	X	2.70	X	1	=	17.15 SQMT	CFO AREA = 27.71	
j	3.20	X	3.35	X	1	=	10.36 SQMT	SQMT(PARAPET)	
V1	7.95	X	1.20	X	1	=	9.54 SQMT		
V2	1.15	X	3.30	X	1	=	3.79 SQMT		
V3	2.00	X	0.75	X	1	=	1.50 SQMT		
V4	0.75	X	2.60	X	1	=	1.95 SQMT		
V5	4.80	X	1.10	X	1	=	5.28 SQMT		
V6	3.00	X	0.70	X	1	=	2.10 SQMT		
V7	0.80	X	4.20	X	1	=	2.52 SQMT		
V8	0.80	X	3.35	X	1	=	6.03 SQMT		
V9	4.15	X	2.30	X	1	=	9.54 SQMT		
V10	2.40	X	1.81	X	1	=	8.69 SQMT		
V11	0.15	X	6.85	X	1	=	1.03 SQMT		
V12	1.40	X	0.90	X	1	=	5.76 SQMT		-
V13	1.95	X	1.15	X	1	=	2.24 SQMT		
V14	1.95	X	1.25	X	1	=	2.44 SQMT		
V15	3.15	X	0.55	X	1	=	1.73 SQMT		
V16	4.60	X	0.40	X	1	=	1.84 SQMT		
V17	0.75	X	2.60	X	1	=	1.95 SQMT		
V18	1.15	X	3.30	X	1	=	3.80 SQMT		
V19	1.55	X	2.95	X	1	=	4.57 SQMT		
V20	4.65	X	1.20	X	1	=	5.58 SQMT		
V22	3.20	X	0.80	X	1	=	2.72 SQMT		
V23	1.65	X	3.45	X	1	=	10.47 SQMT		
1	11.62	X	86.16	X	1	=	881.41 SQMT		
2	30.33	X	28.00	X	1	=	508.26 SQMT		
3	11.05	X	4.00	X	1	=	44.20 SQMT		
4	7.85	X	1.40	X	1	=	10.99 SQMT		
5	7.25	X	4.20	X	1	=	30.45 SQMT		
6	7.85	X	3.70	X	1	=	29.04 SQMT		
7	93.08	X	20.85	X	1	=	1940.72 SQMT		
8	87.65	X	8.68	X	1	=	486.19 SQMT		
9	7.68	X	26.83	X	1	=	224.60 SQMT	STILT AREA =	
10	10.70	X	9.00	X	1	=	148.15 SQMT	6532.97 SQMT	
11	3.20	X	8.40	X	1	=	26.88 SQMT		
12	10.75	X	18.39	X	1	=	197.26 SQMT		
13	57.65	X	8.50	X	1	=	485.47 SQMT		
14	41.40	X	21.60	X	1	=	893.02 SQMT		
15	9.00	X	18.35	X	1	=	165.15 SQMT		
16	20.80	X	30.35	X	1	=	631.28 SQMT		
F1	2.55	X	13.50	X	1	=	33.91 SQMT	FIRE PASSAGE	
TOTAL DEDUCTION						=	8079.68 SQMT		-
(8222.12 - 8079.68)						=	202.43 SQMT		
TOTAL UPPER GROUND FLOOR AREA 202.43 SQMT									

PROJECT	DEVELOPMENT PERMISSION FOR:- PROPOSED I.T. BUILDING,AT PLOT NO. D-223/A, D-223/C, D-223/ DM.I.D.C. MAHAPE,NAVI MUMBAI.
CLIENT	M/S. MERINO SHELTER'S PVT. LTD.

SIGNATURE OF OWNER	PROJECT ARCHITECT
	Panchshil TECH PARK ONE, TOWER 'E' YERAWADA, PUNE - 411 006
SIGNATURE OF ARCHITECT	LIASONING ARCHITECT
N. C. DAFTARY Regd. ARCHITECT CA/05/10147	POSITRON ARCHITECTS : DESIGNERS : PLANNERS 302, SHUBHDIVYA TOWER, 4TH, 450, KAILASH PLAZA, PLOT NO. 36/A, ROAD NO.2, TPS-I, 4th VASANT LANE, KHAR (W) MUMBAI (O), MAHARASHTRA (I.N.D.I.A.) MOB. : 9820 077 TEL: 2586 0401 / 2 / 3 / 5 / 6 / 0403 E-MAIL studio@positronarchitects.net

DATE :	14.06.2019	REVISION :	NONE
SCALE :	AS STATED	JOB NO.	1408467
DRAWN BY :	NEWET	DRG. NO.	AD - 05/20
CHECKED BY :	SNEHA	REMARKS :	NONE
APPROVED BY:	VAISHALI		

File Name: Z:\ARCHITECTS\Work\WHERE WORK IS\WORK\400000_700_APPROVAL DRAWINGS\BLDG-1\D-223 ISSUED DPD APPROVAL DRAWINGS\A_ AD_ 20\Feb-20 REVISED APPROVAL DRAWING\ UPPER GROUND TO 1ST PLR PLAN

NO. OF PRINTS/TO WHOM	
PURPOSE	
DATE	
ISSUED BY	

TITLE
SUBMISSION DRAWING