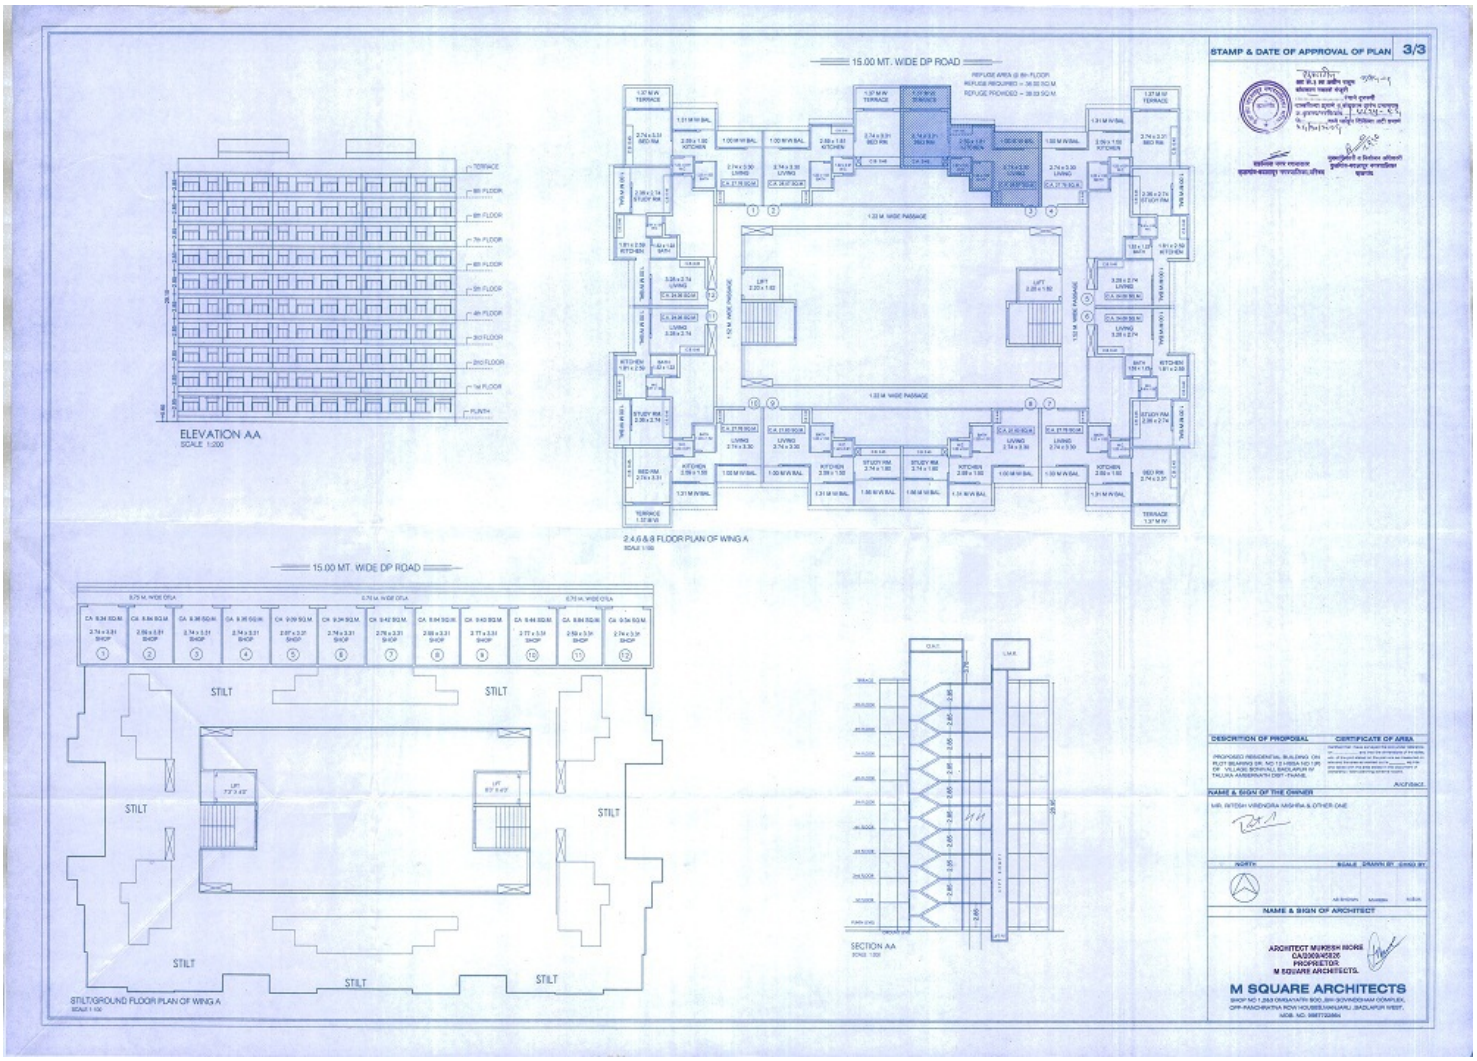

15.00 MT. WIDE DP ROAD
ELEVATION AA
SCALE 1:200
2,4,6 & 8 FLOOR PLAN OF WING A
SCALE 1:100
15.00 MT. WIDE DP ROAD
STILT
STILT/GROUND FLOOR PLAN OF WING A
SECTION AA
SCALE 1:100
STAMP & DATE OF APPROVAL OF PLAN
3/3
DESCRIPTION OF PROPOSAL
CERTIFICATE OF AREA
NAME & SIGN OF THE OWNER
NORTH
SCALE
DRAWN BY
CHKD BY
NAME & SIGN OF ARCHITECT
ARCHITECT MUKESH MORE
CA/2009/45826
PROPRIETOR
M SQUARE ARCHITECTS.
M SQUARE ARCHITECTS