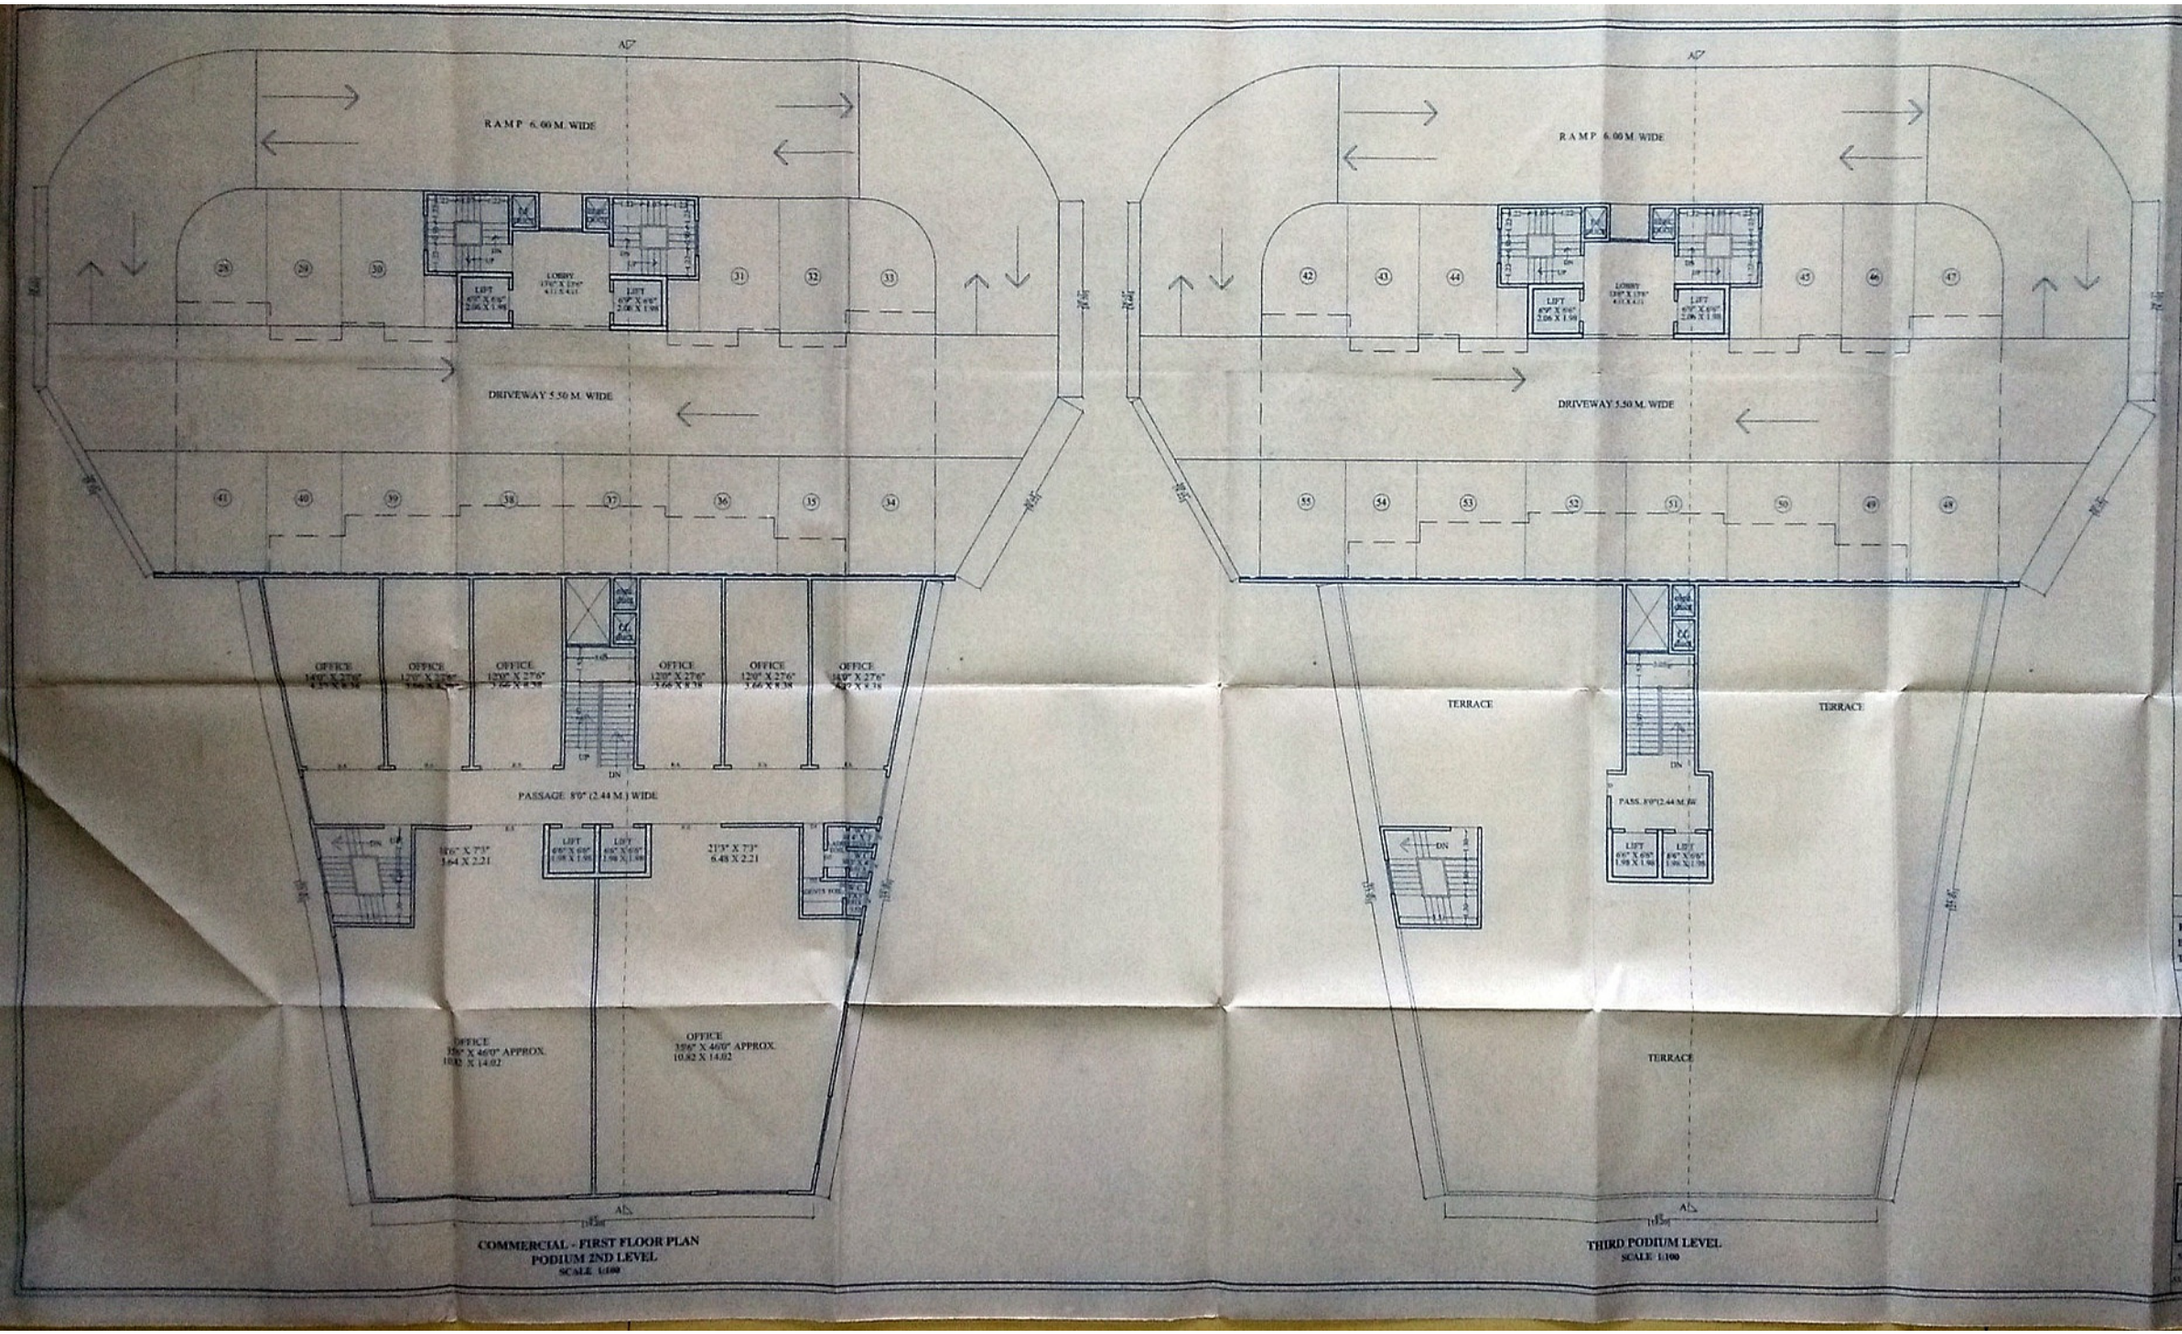


COMMERCIAL - FIRST FLOOR PLAN
PODIUM 2ND LEVEL
SCALE 1:100

THIRD PODIUM LEVEL
SCALE 1:100

STAMP OF APPROVAL OF PLANS

DESCRIPTION OF PROPOSAL AND PROPERTY

PROPOSED RESIDENTIAL & COMMERCIAL
BUILDING ON C.S.NO 2878 A
TAL: KALYAN DISTRICT : THANE.

OWNERS NAME :

MRS. SHILPA AJAY VARADE

MRS. SHARMILA VINAY TELANG

SIGNATURE

CREATIONS

SCALE	DATE	DRN. BY	CHD. BY	ROL. NO.	DWG. NO.
1:100	31/05/2022	ANKAR	S.D.	KTV-01/2324	NON-RG/2324