

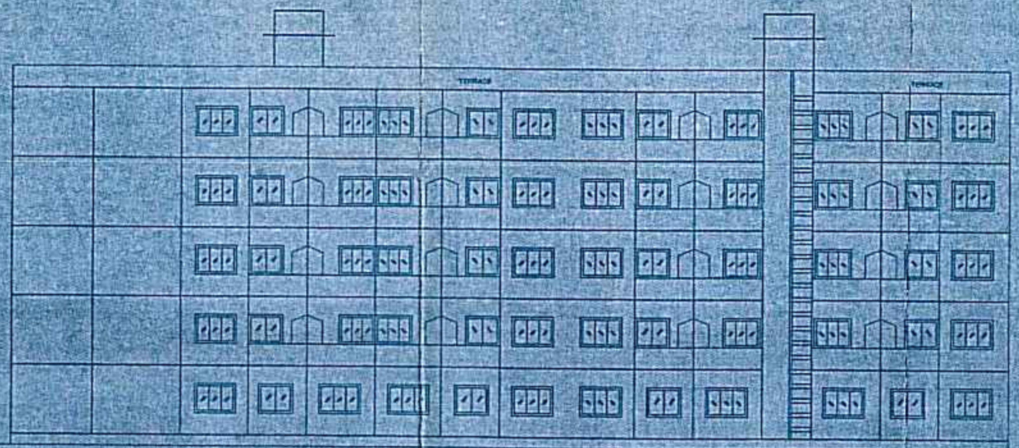


FRONT ELEVATION
(TYPE-D) (SCALE-1:100)

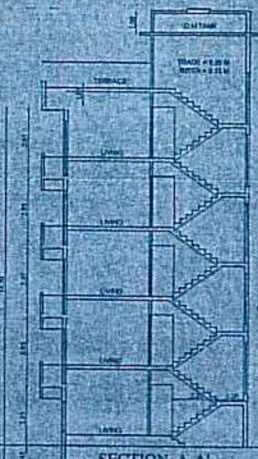

SECTION A-A'
(T-D)(W-A,B,C) SCALE 1:100

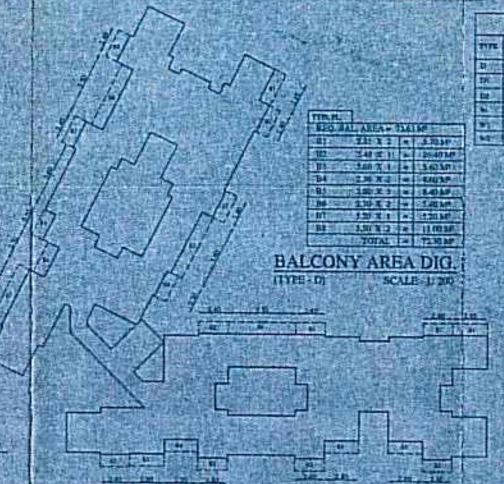

TYPE FL.			
REQ. BAL. AREA = 73.63 M²			
B1	2.85 X 2	=	5.70 M²
B2	2.40 X 11	=	26.40 M²
B3	3.60 X 1	=	3.60 M²
B4	2.30 X 2	=	4.60 M²
B5	2.80 X 3	=	8.40 M²
B6	2.70 X 2	=	5.40 M²
B7	1.20 X 1	=	1.20 M²
B8	5.50 X 2	=	11.00 M²
	TOTAL	=	72.30 M²

BALCONY AREA DIG.
(TYPE - D) SCALE -1:200

SCHEDULE OF DOORS & WINDOWS


TYPE	AREA IN SQ.MT. OF OPENINGS	CILL LEVEL	DESCRIPTION OF FINISH
D	[illegible]	[illegible]	T.W. FRAMED FLUSH DOOR
D1	[illegible]	[illegible]	T.W. FRAMED FLUSH DOOR
D2	[illegible]	[illegible]	ALUMINIUM FRAMED SINTEX DOOR
W	[illegible]	[illegible]	ALUMINIUM FRAMED SINTEX WINDOW
W1	[illegible]	[illegible]	ALUMINIUM FRAMED SINTEX WINDOW
W2	[illegible]	[illegible]	T.P. FRAMED GLASS WINDOW

TYPICAL FLOOR

A	[illegible]	=	[illegible] SQ.MT.
	TOTAL ADDITION	=	[illegible] SQ.MT.

DEDUCTIONS

[illegible]	[illegible]	=	[illegible] SQ.MT.
	TOTAL DEDUCTION	=	[illegible] SQ.MT.
	PROPOSED B/U AREA ON FIRST FLOOR	=	[illegible] SQ.MT.
	PROPOSED B/U AREA ON SECOND FLOOR	=	[illegible] SQ.MT.
	PROPOSED B/U AREA ON THIRD FLOOR	=	[illegible] SQ.MT.
	PROPOSED B/U AREA ON FOURTH FLOOR	=	[illegible] SQ.MT.

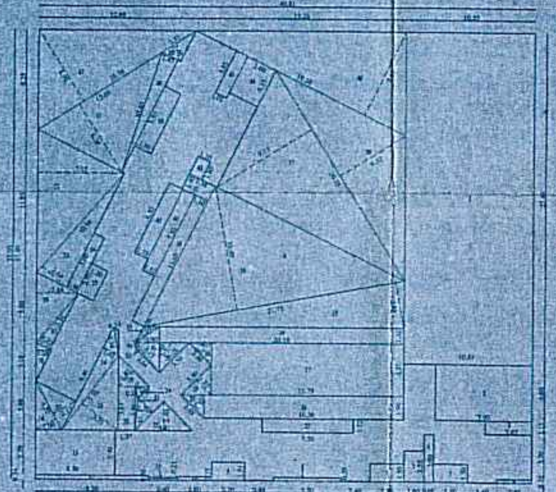


LINE DIAG. OF GROUND FLOOR
(TYPE - D) SCALE 1:200

GROUND FLOOR

A	[illegible]	=	[illegible] SQ.MT.
	TOTAL ADDITION	=	[illegible] SQ.MT.

DEDUCTIONS

[illegible]	[illegible]	=	[illegible] SQ.MT.
	TOTAL DEDUCTION	=	[illegible] SQ.MT.
	PROPOSED B/U AREA ON GROUND FLOOR	=	311.71 SQ.MT.

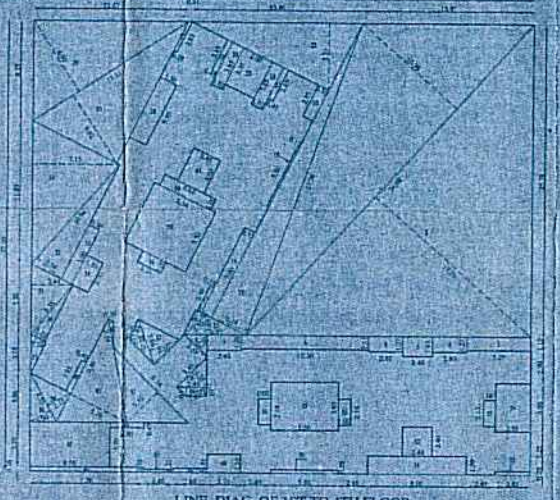


LINE DIAG. OF 1ST TO 4TH FLOOR
(TYPE - D) SCALE 1:200

STAMP OF APPROVAL OF PLANS


TYPE-D
BLDG-4
SHEET-5

[illegible]

सहायक संचालक,
नगर रचना, ठाणे.

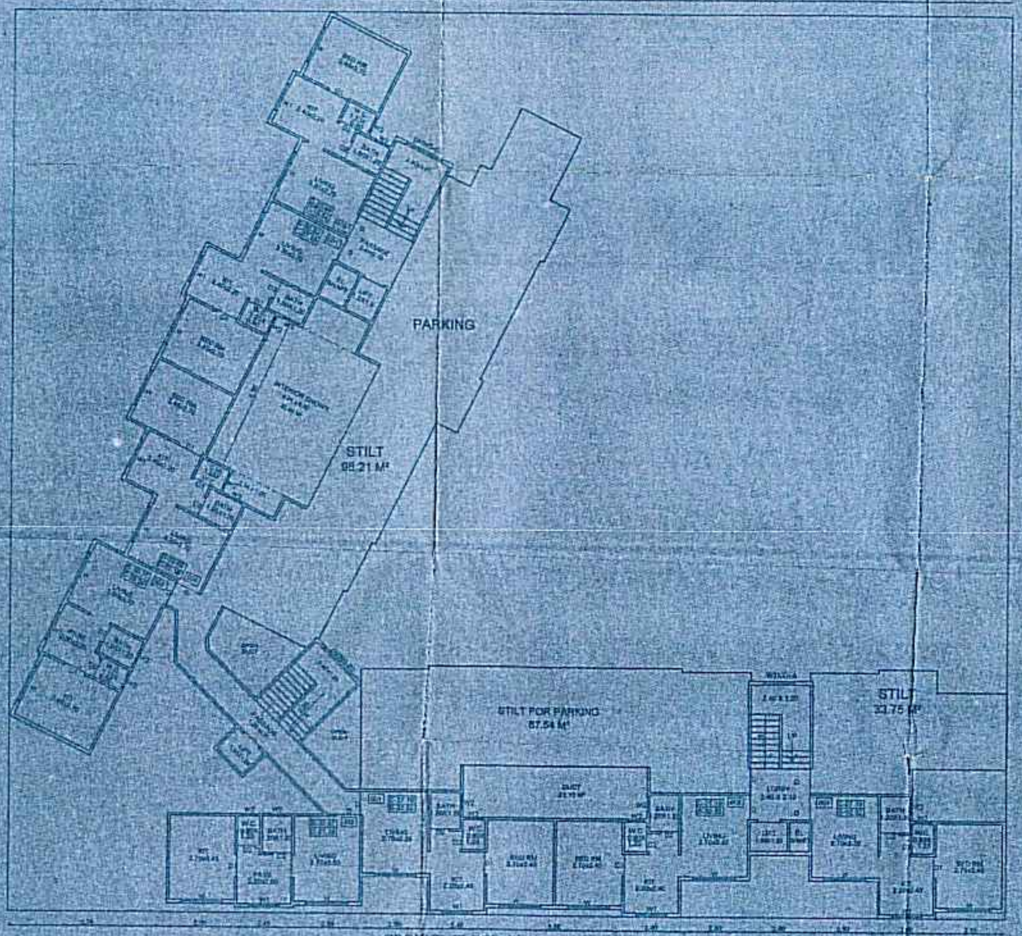

GROUND FLOOR PLAN
TYPE-D (WING A,B,C) (SCALE 1:100)

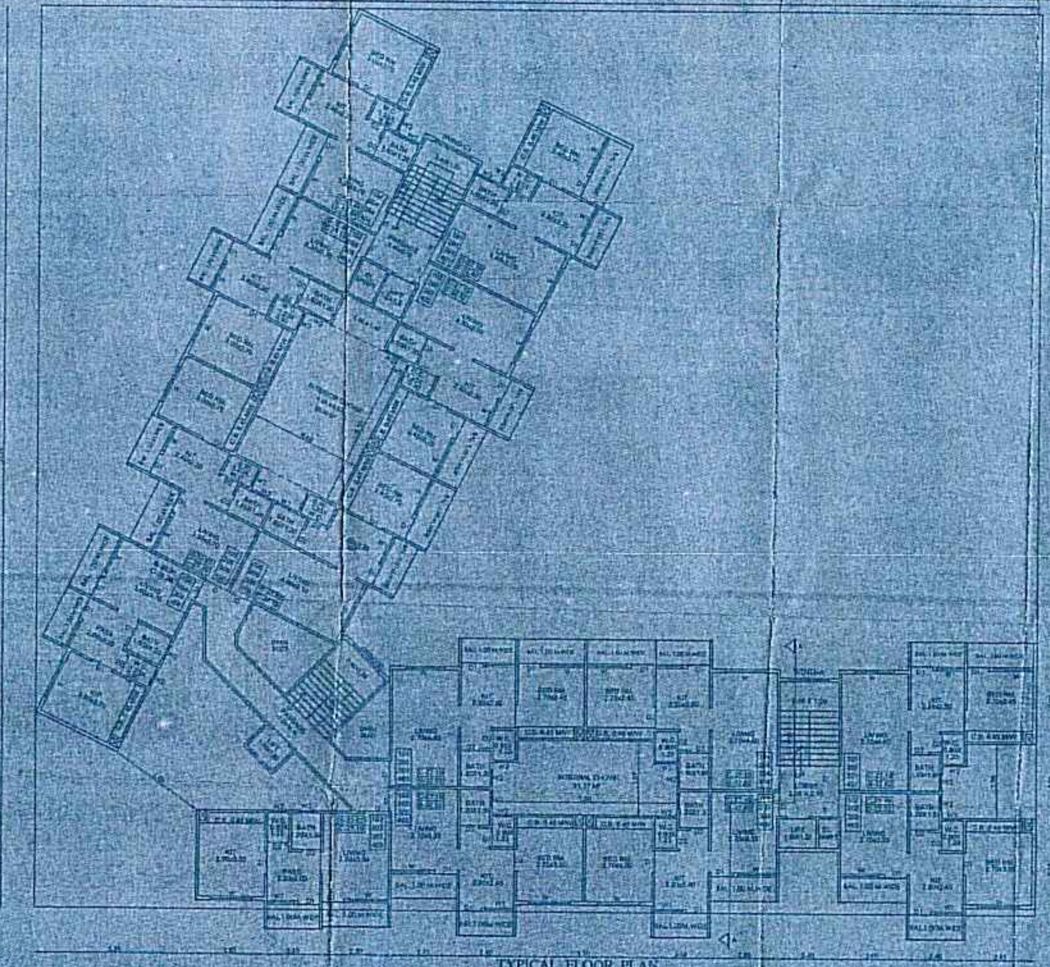

TYPICAL FLOOR PLAN
(1ST,2ND,3RD&4TH FL.)
TYPE-D (WING A,B,C) SCALE 1:100

BUILT UP AREA STATEMENT (TYPE-D) (WING :A,B,C)

FLOOR	PROPOSED AREA
GROUND FLOOR	311.71 M²
FIRST FLOOR	490.93 M²
SECOND FLOOR	490.93 M²
THIRD FLOOR	490.93 M²
FOURTH FLOOR	490.93 M²
TOTAL BAU AREA	2275.43 M²

BALCONY AREA STATEMENT WING-A,B,C (TYPE-D)

FLOOR	PERMISSIBLE BAL 15% OF BUILT/UP AREA	PROP. BAL.
GROUND FLOOR	------	------
FIRST FLOOR	490.93 X 15% = 73.63 RMT	72.30 RMT
SECOND FLOOR	490.93 X 15% = 73.63 RMT	72.30 RMT
THIRD FLOOR	490.93 X 15% = 73.63 RMT	72.30 RMT
FOURTH FLOOR	490.93 X 15% = 73.63 RMT	72.30 RMT

DESCRIPTION

PROPOSED BUILDINGS ON LAND BEARING S.NO.184 H.NO.15(P) S.NO.181 H.NO.1,2, S.NO. 172 H.NO. 6,7,8(P) & S.NO. 173 H.NO.1 AT VILLAGE- VASIND, TAL- SHAHAPUR, DIST- THANE

NAME, SIGNATURES OF OWNER OR P.O.A HOLDER

MR. ANIL D. MANIWADE

MR. JITENDRA B. DESAI

JOB NO.	DATE	SCALE	DRAWING NO.	DRAWN BY	CHECKED BY
	01/09/2016	1:100	ARCH NO.1	NITESH	RAJESH

SIGNATURE OF ARCHITECT

N

RAJ ASSOCIATES
ARCHITECT & ENGINEERS
A-14, GROUND FLOOR, MAHALAXMI APT., BEHIND VAISHALI TALKIES, KULGAON, BADLAPUR (W) 421503