

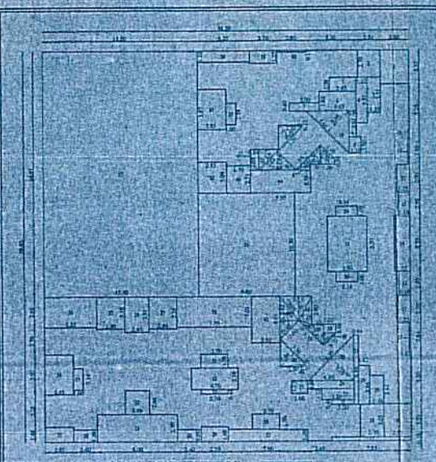


LINE DIAG. OF 1ST TO FOURTH FLOOR
(TYPE -C) SCALE : 1:20

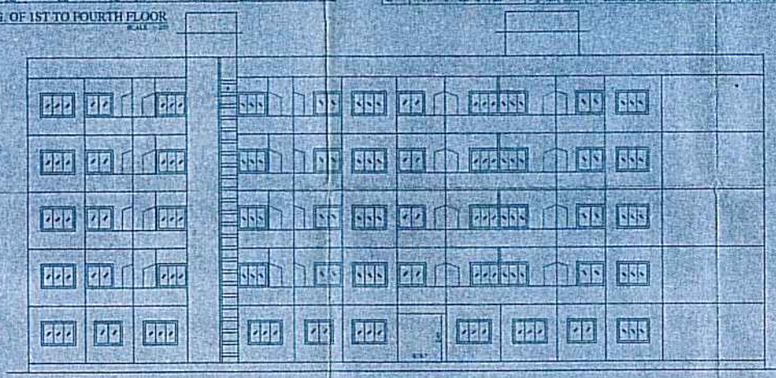


FRONT ELEVATION

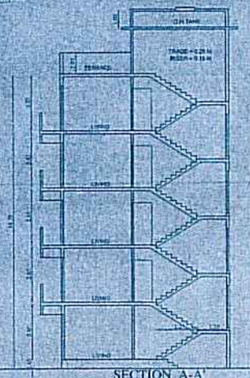


SECTION A-A'
(TYPE-C) (WING A,B,C) SCALE 1:100


SCHEDULE OF DOORS & WINDOWS

TYPE	AREA IN SQ MT. OR DIMENSIONS	SILL LEVEL	DESCRIPTION OF DOOR
D	2.10 x 1.10	0.00	T.W. FRAMED FLUSH DOOR
D1	2.10 x 0.80	0.00	T.W. FRAMED FLUSH DOOR
D2	2.10 x 0.90	0.00	ALUMINIUM FRAMED GLAZED DOOR
W	1.80 x 1.20	0.90	ALUMINIUM FRAMED GLAZED WINDOW
W1	1.20 x 1.20	0.90	ALUMINIUM FRAMED GLAZED WINDOW
W2	0.60 x 0.60	2.10	T.W. FRAMED GLAZED WINDOW

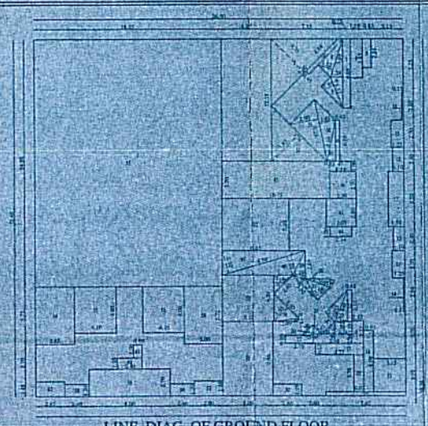

LINE DIAG. OF GROUND FLOOR
(TYPE -C) SCALE : 1:20

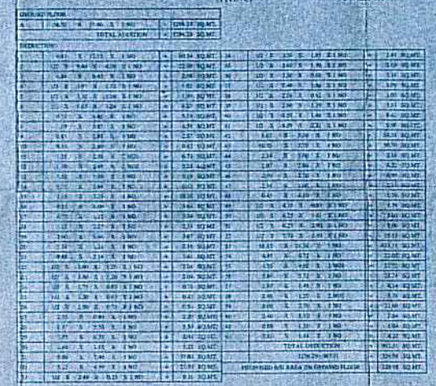


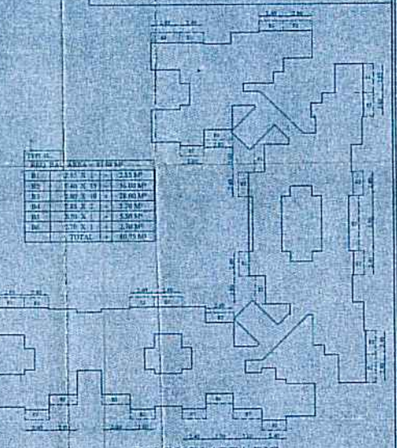


BALCONY AREA DIG.
(TYPE -C) SCALE 1:200

STAMP OF APPROVAL OF PLANS

TYPE:C
BLDG:6
SHEET:-4

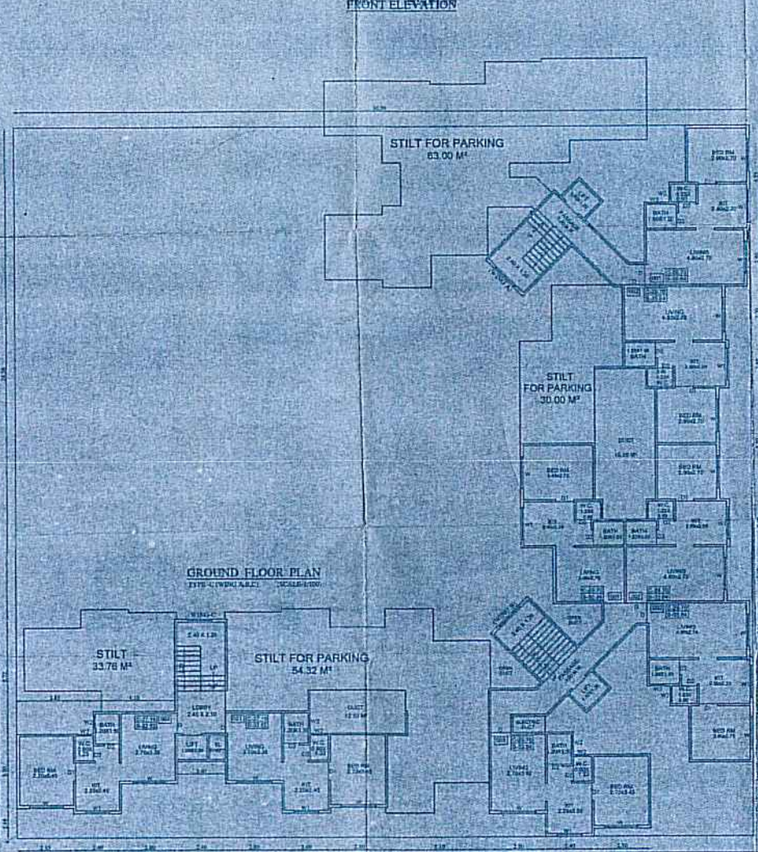

GROUND FLOOR PLAN
(TYPE-C (WING A,B,C)) (SCALE:1:100)

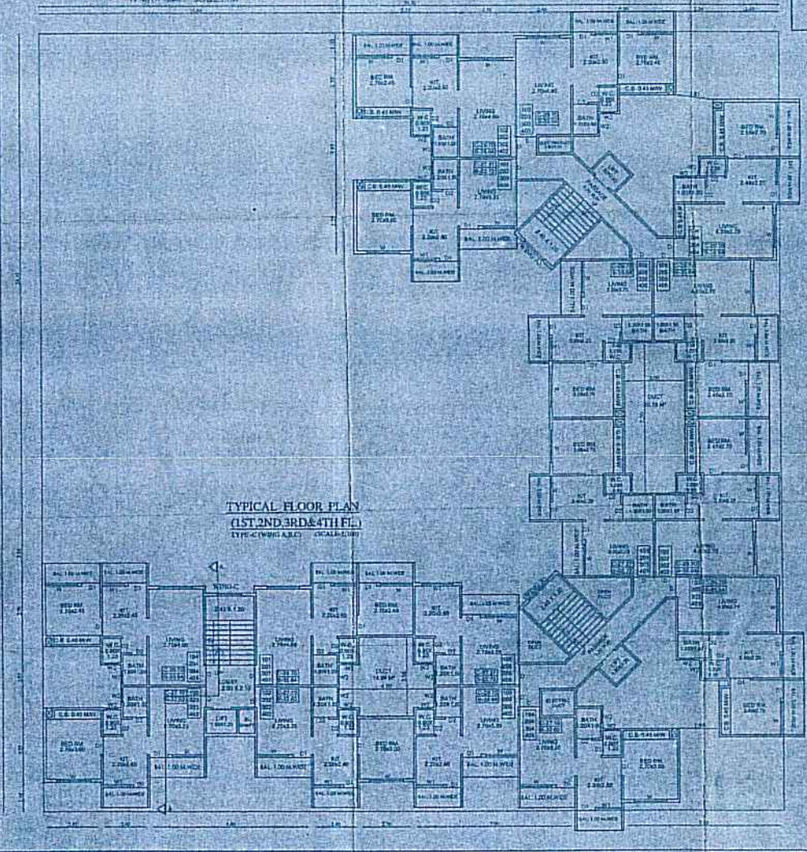

TYPICAL FLOOR PLAN
(1ST,2ND,3RD&4TH FL.)
(TYPE-C (WING A,B,C)) (SCALE:1:100)

BUILT UP AREA STATEMENT (TYPE-C) (WING -A,B,C)

FLOOR	PROPOSED AREA
GROUND FLOOR	326.98 M²
FIRST FLOOR	546.54 M²
SECOND FLOOR	546.54 M²
THIRD FLOOR	546.54 M²
FOURTH FLOOR	546.54 M²
TOTAL BU AREA	2513.34 M²

BALCONY AREA STATEMENT WING A,B,C (TYPE -C)

FLOOR	PERMISSIBLE BAL 15% OF BUILD. AREA	PROP. BAL.
GROUND FLOOR	-------	-------
FIRST FLOOR	546.54 X 15% = 81.98 RMT.	80.65 RMT.
SECOND FLOOR	546.54 X 15% = 81.98 RMT.	80.65 RMT.
THIRD FLOOR	546.54 X 15% = 81.98 RMT.	80.65 RMT.
FOURTH FLOOR	546.54 X 15% = 81.98 RMT.	80.65 RMT.

DESCRIPTION

PROPOSED BUILDINGS ON LAND BEARING S.NO.184 H.NO.15(P) S.NO.181 H.NO.12,3 S.NO. 172 H.NO. 6,7,8(P) & S.NO. 173 H.NO.1 AT VILLAGE : VASIND, TAL: SHAHAPUR, DIST: THANE

NAME, SIGNATURES OF OWNER OR P.O.A HOLDER

MR. ANIL B. MANIWADE

MR. JITENDRA B. DESAI

JOB NO.	DATE	SCALE	DRAWING NO.	DRAWN BY	CHECKED BY
	04/10/2016	1:100	ARCH NO.-6	MITESH	SANJAY

N

RAJ ASSOCIATES

ARCHITECT & ENGINEERS
A-14, GROUND FLOOR, MAHALAXMI APT.,
BEHIND VASIND TALKIES, KULGAON,
BADLAPUR (W), 421 503.