

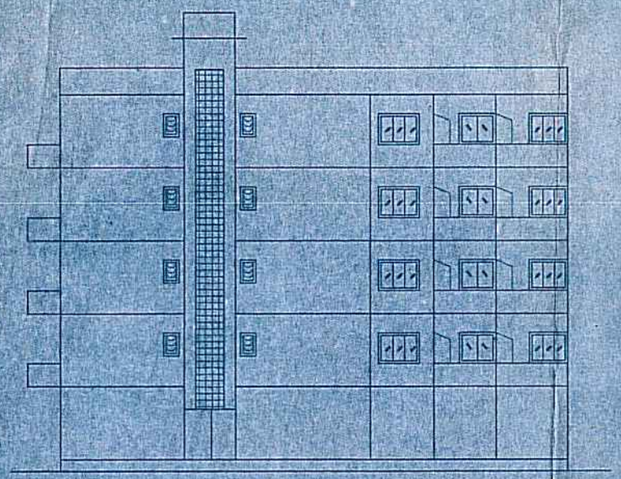


FRONT ELEVATION
(TYPE-E) (SCALE-1:100)

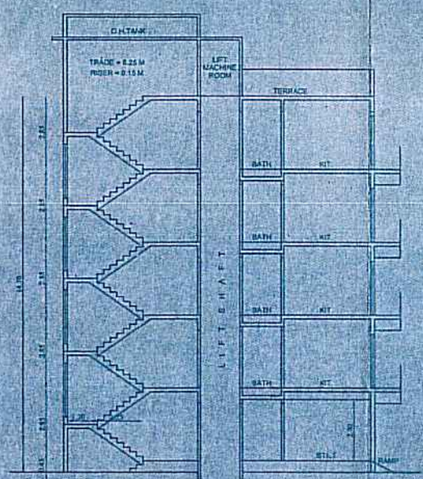


SECTION A-A'
(T-E) (W-A,B) SCALE 1:100

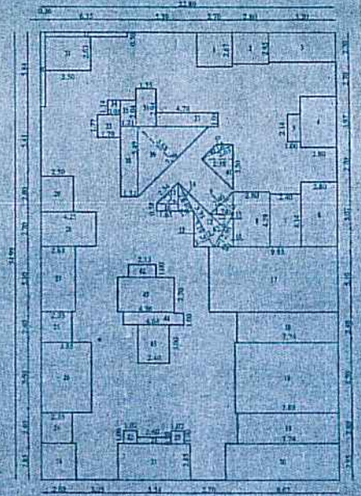


LINE DIAG. OF 1ST TO 4TH FLOOR
(TYPE - E) SCALE 1:200


TYPICAL FLOOR											
A	22.80	X	34.99	X	1 NO	=	797.77 SQ.MT.				
TOTAL ADDITION						=	797.77 SQ.MT.				
DEDUCTIONS											
1	2.70	X	2.67	X	1 NO	=	7.21 SQ.MT.	27	2.83	X 3.55 X 1 NO	= 10.41 SQ.MT.
2	2.80	X	2.45	X	1 NO	=	6.86 SQ.MT.	28	4.25	X 2.70 X 1 NO	= 11.48 SQ.MT.
3	1.20	X	2.30	X	1 NO	=	11.06 SQ.MT.	29	2.55	X 1.80 X 1 NO	= 7.09 SQ.MT.
4	2.80	X	3.97	X	1 NO	=	11.11 SQ.MT.	30	0.56	X 3.84 X 1 NO	= 2.16 SQ.MT.
5	1.02	X	2.14	X	1 NO	=	2.18 SQ.MT.	31	2.50	X 2.63 X 1 NO	= 7.21 SQ.MT.
6	2.80	X	3.67	X	1 NO	=	14.28 SQ.MT.	32	4.55	X 6.60 X 1 NO	= 7.28 SQ.MT.
7	2.40	X	4.14	X	1 NO	=	9.94 SQ.MT.	33	1.20	X 1.77 X 1 NO	= 3.15 SQ.MT.
8	2.30	X	4.20	X	1 NO	=	12.91 SQ.MT.	34	0.96	X 1.14 X 1 NO	= 1.13 SQ.MT.
9	3.02	X	2.46	X	1.25 X 1 NO	=	1.51 SQ.MT.	35	1.21	X 0.80 X 1 NO	= 2.21 SQ.MT.
10	1.02	X	2.93	X	0.28 X 1 NO	=	1.99 SQ.MT.	36	7.13	X 1.34 X 1 NO	= 9.56 SQ.MT.
11	1.02	X	1.14	X	1.11 X 1 NO	=	0.97 SQ.MT.	37	4.78	X 1.20 X 1 NO	= 5.16 SQ.MT.
12	1.02	X	2.73	X	1.43 X 1 NO	=	4.16 SQ.MT.	38	1.32	X 1.49 X 1 NO	= 2.29 SQ.MT.
13	1.02	X	1.19	X	1.91 X 1 NO	=	2.16 SQ.MT.	39	1.02	X 2.70 X 0.84 X 1 NO	= 11.29 SQ.MT.
14	4.03	X	2.34	X	1.01 X 1 NO	=	3.96 SQ.MT.	40	1.02	X 3.43 X 0.84 X 1 NO	= 3.71 SQ.MT.
15	3.03	X	2.34	X	1.01 X 1 NO	=	7.17 SQ.MT.	41	1.02	X 1.80 X 2.58 X 1 NO	= 4.73 SQ.MT.
16	3.65	X	0.84	X	1 NO	=	3.06 SQ.MT.	42	2.13	X 1.80 X 1 NO	= 3.83 SQ.MT.
17	0.23	X	0.13	X	1 NO	=	91.24 SQ.MT.	43	4.36	X 2.70 X 1 NO	= 11.77 SQ.MT.
18	2.74	X	2.40	X	2 NOS	=	26.35 SQ.MT.	44	0.84	X 1.80 X 1 NO	= 1.51 SQ.MT.
19	7.80	X	3.50	X	1 NO	=	43.80 SQ.MT.	45	2.40	X 3.80 X 1 NOS	= 9.12 SQ.MT.
20	5.67	X	0.45	X	1 NO	=	24.74 SQ.MT.	TOTAL DEDUCTION			= 459.02 SQ.MT.
21	3.54	X	2.35	X	1 NO	=	18.79 SQ.MT.	797.77 - 459.02			= 338.65 SQ.MT.
22	3.02	X	3.09	X	2 NOS	=	2.04 SQ.MT.	PROPOSED BUILT AREA ON FIRST FLOOR			= 378.55 SQ.MT.
23	2.66	X	0.53	X	1 NO	=	1.38 SQ.MT.	PROPOSED BUILT AREA ON SECOND FLOOR			= 378.55 SQ.MT.
24	2.05	X	2.83	X	1 NO	=	7.95 SQ.MT.	PROPOSED BUILT AREA ON THIRD FLOOR			= 378.55 SQ.MT.
25	2.35	X	2.40	X	2 NOS	=	11.28 SQ.MT.	PROPOSED BUILT AREA ON FOURTH FLOOR			= 378.55 SQ.MT.
26	3.83	X	0.56	X	1 NO	=	21.38 SQ.MT.				

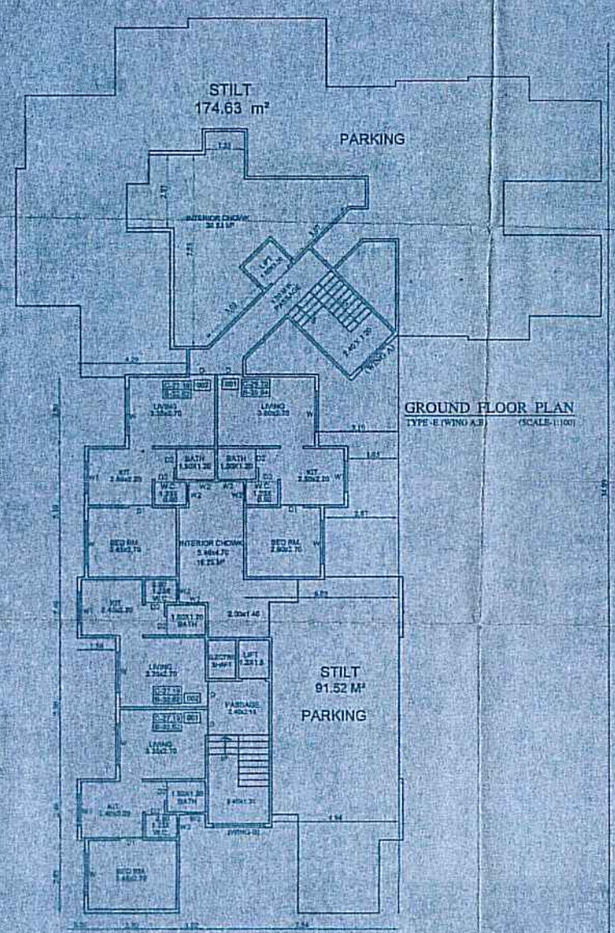


GROUND FLOOR PLAN
TYPE-E (WING A,B) (SCALE-1:100)

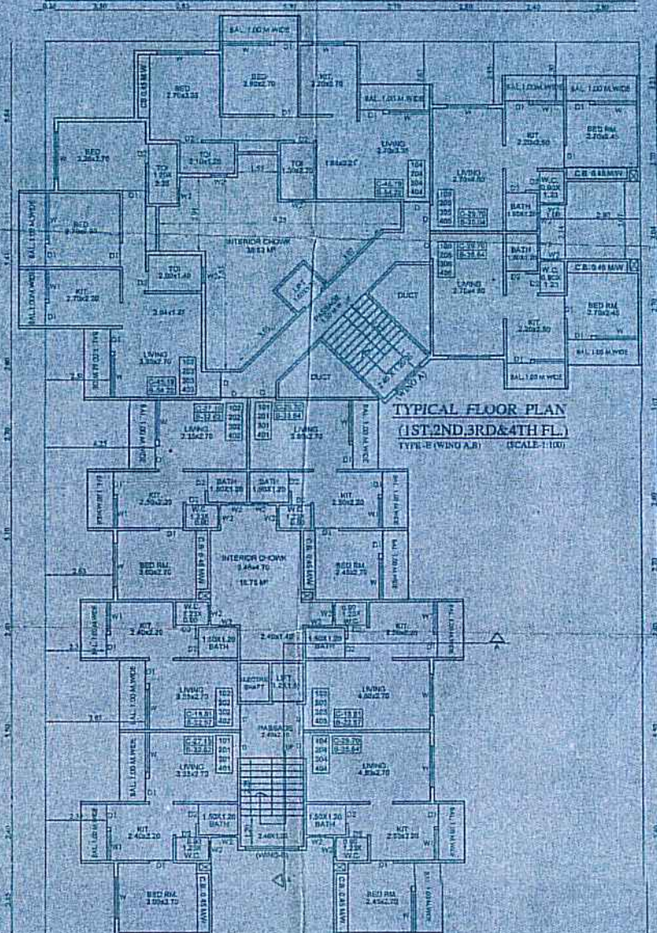

TYPICAL FLOOR PLAN
(1ST,2ND,3RD&4TH FL.)
TYPE-E (WING A,B) (SCALE-1:100)

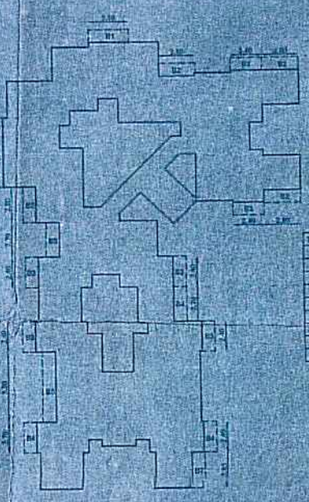

BALCONY AREA DIG.
(TYPE - E) SCALE 1:200

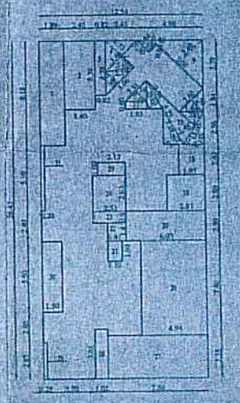

LINE DIAG. OF GROUND FLOOR
(TYPE - E) SCALE 1:200

TYPE	AREA IN SQ.MT. OF OPENINGS	SILL LEVEL	DESCRIPTION OF DOOR
D	1.00 x 2.10	0.00	T.W. FRAMED FLUSH DOOR
D1	0.90 x 2.10	0.00	T.W. FRAMED FLUSH DOOR
D2	0.75 x 2.10	0.00	ALUMINIUM FRAMED GLASS DOOR
W	1.80 x 1.20	0.90	ALUMINIUM FRAMED GLASS WINDOW
W1	1.20 x 1.20	0.90	ALUMINIUM FRAMED GLASS WINDOW
W2	0.60 x 0.60	1.50	T.W. FRAMED CLAZE WINDOW

TYPE-E			
SEQ. BAL. AREA= 56.78 MT			
B1	1.10 X 1	=	5.10 MT
B2	2.80 X 4	=	11.20 MT
B3	2.40 X 7	=	16.80 MT
B4	2.70 X 3	=	8.10 MT
B5	2.50 X 1	=	2.50 MT
B6	2.40 X 1	=	2.40 MT
B7	2.85 X 1	=	2.85 MT
TOTAL		=	51.95 MT

GROUND FLOOR											
A	33.54	X	36.48	X	1 NO	=	337.41 SQ.MT.				
TOTAL ADDITION						=	337.41 SQ.MT.				
DEDUCTIONS											
1	1.38	X	4.11	X	1 NO	=	15.66 SQ.MT.	27	2.83	X 3.55 X 1 NO	= 10.41 SQ.MT.
2	2.40	X	2.55	X	1 NO	=	12.9 SQ.MT.	28	4.25	X 2.70 X 1 NO	= 11.48 SQ.MT.
3	3.62	X	4.39	X	1 NO	=	3.31 SQ.MT.	29	2.55	X 1.80 X 1 NO	= 7.09 SQ.MT.
4	1.02	X	3.66	X	1.75 X 1 NO	=	2.35 SQ.MT.	30	0.56	X 3.84 X 1 NO	= 2.16 SQ.MT.
5	1.02	X	2.19	X	1.65 X 1 NO	=	4.19 SQ.MT.	31	2.50	X 2.63 X 1 NO	= 7.21 SQ.MT.
6	1.02	X	3.66	X	1.20 X 1 NO	=	7.93 SQ.MT.	32	4.55	X 6.60 X 1 NO	= 7.28 SQ.MT.
7	0.02	X	1.80	X	18.44 X 1 NO	=	0.66 SQ.MT.	33	1.20	X 1.77 X 1 NO	= 3.15 SQ.MT.
8	1.02	X	6.94	X	0.41 X 1 NO	=	2.9 SQ.MT.	34	0.96	X 1.14 X 1 NO	= 1.13 SQ.MT.
9	1.02	X	2.04	X	3.00 X 1 NO	=	7.16 SQ.MT.	35	1.21	X 0.80 X 1 NO	= 2.21 SQ.MT.
10	1.02	X	2.04	X	1.30 X 1 NO	=	1.69 SQ.MT.	36	7.13	X 1.34 X 1 NO	= 9.56 SQ.MT.
11	1.02	X	1.88	X	1.34 X 1 NO	=	1.66 SQ.MT.	37	4.78	X 1.20 X 1 NO	= 5.16 SQ.MT.
12	1.02	X	3.37	X	1.20 X 1 NO	=	3.84 SQ.MT.	38	1.32	X 1.49 X 1 NO	= 2.29 SQ.MT.
13	1.02	X	4.73	X	1.44 X 1 NO	=	4.91 SQ.MT.	39	1.02	X 2.70 X 0.84 X 1 NO	= 11.29 SQ.MT.
14	1.02	X	2.19	X	1.30 X 1 NO	=	2.84 SQ.MT.	40	1.02	X 3.43 X 0.84 X 1 NO	= 3.71 SQ.MT.
15	1.02	X	2.34	X	1.01 X 1 NO	=	2.46 SQ.MT.	41	1.02	X 1.80 X 2.58 X 1 NO	= 4.73 SQ.MT.
16	1.02	X	2.10	X	2.34 X 1 NO	=	5.14 SQ.MT.	42	2.13	X 1.80 X 1 NO	= 3.83 SQ.MT.
17	3.65	X	0.84	X	1 NO	=	3.06 SQ.MT.	43	4.36	X 2.70 X 1 NO	= 11.77 SQ.MT.
18	2.93	X	2.40	X	1 NO	=	7.03 SQ.MT.	44	0.84	X 1.80 X 1 NO	= 1.51 SQ.MT.
19	2.67	X	2.40	X	1 NO	=	6.41 SQ.MT.	45	2.40	X 3.80 X 1 NOS	= 9.12 SQ.MT.
20	6.03	X	3.43	X	1 NO	=	20.67 SQ.MT.	TOTAL DEDUCTION			= 126.07 SQ.MT.
21	1.70	X	1.40	X	1 NO	=	2.37 SQ.MT.	337.41 - 126.07			= 211.34 SQ.MT.
22	1.41	X	1.40	X	1 NO	=	1.97 SQ.MT.	PROPOSED BUILT AREA ON GROUND FLOOR			= 211.34 SQ.MT.
23	2.14	X	0.45	X	1 NO	=	2.35 SQ.MT.				
24	2.13	X	0.45	X	1 NO	=	2.01 SQ.MT.				
25	2.11	X	1.20	X	1 NO	=	2.53 SQ.MT.				
26	4.94	X	3.40	X	1 NO	=	16.8 SQ.MT.				
27	7.34	X	2.15	X	1 NO	=	15.78 SQ.MT.				
28	3.82	X	2.15	X	1 NO	=	8.21 SQ.MT.				
29	0.25	X	2.47	X	1 NO	=	0.61 SQ.MT.				
30	1.48	X	2.20	X	1 NO	=	3.25 SQ.MT.				
31	0.86	X	1.80	X	1 NO	=	1.54 SQ.MT.				
TOTAL DEDUCTION						=	134.67 SQ.MT.				
337.41 - 134.67						=	202.74 SQ.MT.				
PROPOSED BUILT AREA ON GROUND FLOOR						=	202.74 SQ.MT.				

STAMP OF APPROVAL OF PLANS

TYPE-E
BLDG-E
SHEET-8

या कार्यालयाचा पत्र क्र. वित्त/बांधकाम/वास्तु/सी.आर.झेड/नि.पि.प्रकल्प/ वसई/ 164 दिनांक 9/11/16 सशर्त मंजूरी अधीन राहून दिलेला एकत्र दुरुस्ती सुधारित/मूळ प्लॉट/सर्व्हे नं. येथील बांधकामाचे नकाशाला मंजूरीसाठी विचारात

सहायक संचालक,
नगर रचना, ठाणे.

BUILT UP AREA STATEMENT (TYPE-E) (WING-A,B)

FLOOR	PROPOSED AREA
GROUND FLOOR	152.76 M²
FIRST FLOOR	378.55 M²
SECOND FLOOR	378.55 M²
THIRD FLOOR	378.55 M²
FOURTH FLOOR	378.55 M²
TOTAL B/U AREA	1666.96 M²

BALCONY AREA STATEMENT (WING A,B) (TYPE - E)

FLOOR	PERMISSIBLE BAL.15% OF BUILD UP AREA	PROP. BAL.
GROUND FLOOR	----	----
FIRST FLOOR	378.55 X 15% = 56.78 RMT	52.95 RMT
SECOND FLOOR	378.55 X 15% = 56.78 RMT	52.95 RMT
THIRD FLOOR	378.55 X 15% = 56.78 RMT	52.95 RMT
FOURTH FLOOR	378.55 X 15% = 56.78 RMT	52.95 RMT

SCHEDULE OF DOORS & WINDOWS

TYPE	AREA IN SQ.MT. OF OPENINGS	SILL LEVEL	DESCRIPTION OF DOOR
D	1.00 x 2.10	0.00	T.W. FRAMED FLUSH DOOR
D1	0.90 x 2.10	0.00	T.W. FRAMED FLUSH DOOR
D2	0.75 x 2.10	0.00	ALUMINIUM FRAMED GLASS DOOR
W	1.80 x 1.20	0.90	ALUMINIUM FRAMED GLASS WINDOW
W1	1.20 x 1.20	0.90	ALUMINIUM FRAMED GLASS WINDOW
W2	0.60 x 0.60	1.50	T.W. FRAMED CLAZE WINDOW

DESCRIPTION

PROPOSED BUILDING ON LAND BEARING S.NO.184 H.NO-15(P) S.NO.181 H.NO.1,2,3 S.NO. 172 H.NO. 6,7,8(P) & S.NO. 173 H.NO.1 AT VILLAGE- VASIND, TAL: SHAHAPUR, DIST: THANE.

NAME, SIGNATURES OF OWNER OR P.O.A HOLDER

MR. ANIL D. MANIWADE

MR. JITENDRA B. DESAI

JOB NO.	DATE	SCALE	DRAWING NO.	DRAWN BY	CHECKED BY
	01/01/2016	1:100	ARCH.NO.4	MITESH	RAJESH

N

RAJ ASSOCIATES
ARCHITECT & ENGINEERS
A-14, GROUND FLOOR, MAHALAXMI APPT. BEHIND VAISHALI TALKIES, KULIYAON, BADLAPUR (W) 421503

SIGNATURE OF ARCHITECT