




FRONT ELEVATION
(TYPE-A) (SCALE-1:100)

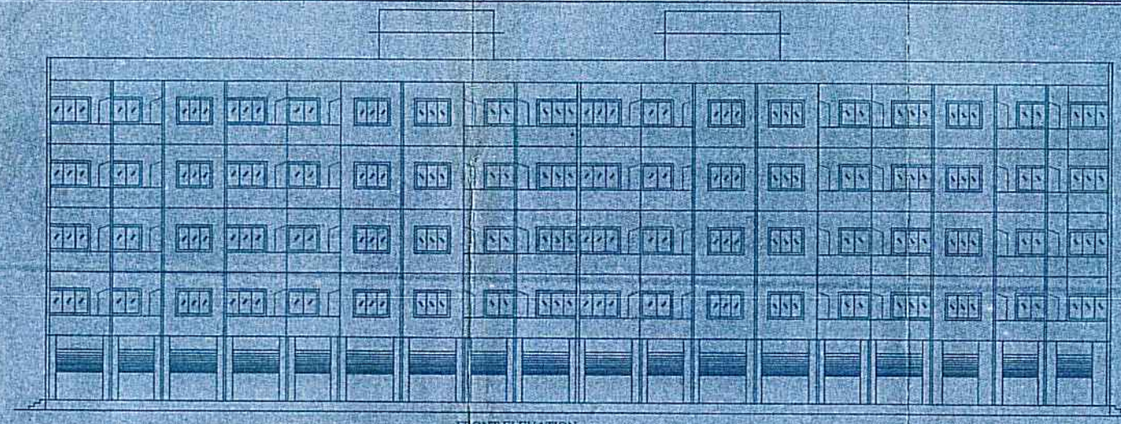


SECTION A-A'
(T-A) SCALE 1:100

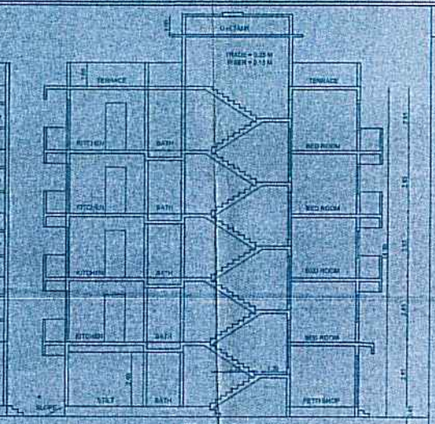


LINE DIAG. OF GROUND FLOOR
(TYPE - A) SCALE - 1:300

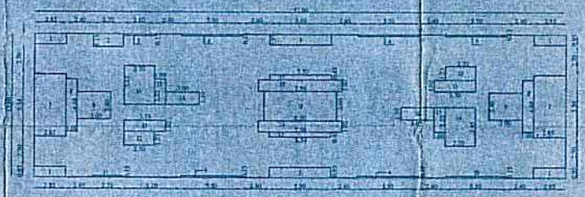

LINE DIAG. OF 1ST TO 4TH FLOOR
(TYPE - A) SCALE 1:200

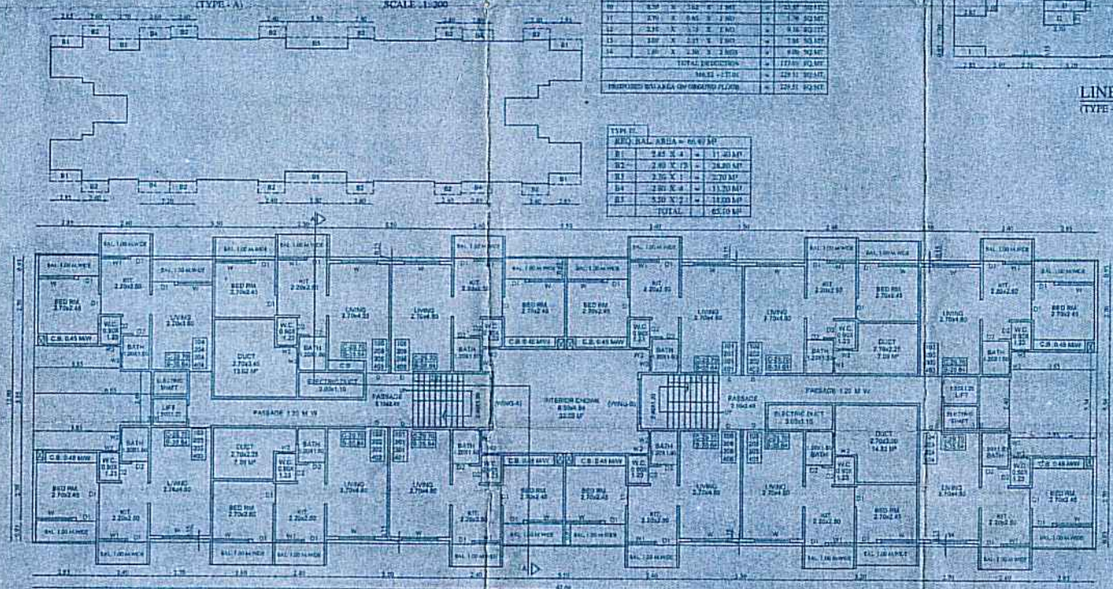

TYPICAL FLOOR PLAN
(1ST,2ND,3RD,&4TH FL.)
TYPE -A (WING A,B) (SCALE-1:100)

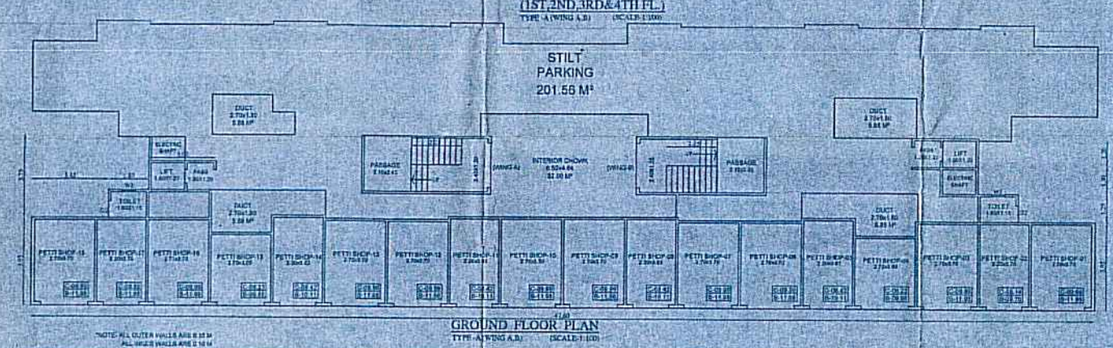

GROUND FLOOR PLAN
TYPE-A WING A,B) (SCALE-1:100)

STILT PARKING
201.55 M²

STAMP OF APPROVAL OF PLANS

TYPE-A
BLDG-1
SHEET- 2

सहायक संचालक,
नगर रचना, ठाणे.

SCHEDULE OF DOORS & WINDOWS

TYPE	AREA IN SQ.MT. OF OPENINGS	SILL LEVEL	DESCRIPTION OF FRAME
D	1.00 x 2.10	0.00	T.W. FRAMED FLUSH DOOR
D1	0.90 x 2.10	0.00	T.W. FRAMED FLUSH DOOR
D2	0.75 x 1.95	0.00	ALUMINIUM FRAMED GRILL DOOR
W	1.80 x 1.20	0.90	ALUMINIUM FRAMED SLIDER WINDOW
W1	1.20 x 1.20	0.90	ALUMINIUM FRAMED SLIDER WINDOW
W2	0.60 x 0.60	2.10	T.W. FRAMED GLASS WINDOW

BUILT UP AREA STATEMENT (TYPE-A) (WING-A,B)

FLOOR	PROPOSED AREA
GROUND FLOOR	329.51 M²
FIRST FLOOR	443.28 M²
SECOND FLOOR	443.28 M²
THIRD FLOOR	443.28 M²
FOURTH FLOOR	443.28 M²
TOTAL B/U AREA	2002.63 M²

BALCONY AREA STATEMENT WING A,B (TYPE - A)

FLOOR	PERMISSIBLE BAL 15% OF BUILD UP AREA	PROP. BAL
GROUND FLOOR	------	------
FIRST FLOOR	443.28 X 15% = 66.49 RMT	65.10 RMT
SECOND FLOOR	443.28 X 15% = 66.49 RMT	65.10 RMT
THIRD FLOOR	443.28 X 15% = 66.49 RMT	65.10 RMT
FOURTH FLOOR	443.28 X 15% = 66.49 RMT	65.10 RMT

DESCRIPTION

PROPOSED BUILDING ON LAND BEARING S.NO.184 H.NO-15(P) S.NO.181 H.NO.1,2,3 S.NO. 173 H.NO. 6,7,8(P) & S.NO. 173 H.NO.1 AT VILLAGE.-VASUND. TAL: SHAHAPUR, DIST: THANE.

NAME, SIGNATURES OF OWNER OR P.O.A HOLDER

MR. ANIL D. JANIWADE

MR. JITENDRA B. DESAI

JOB NO.	DATE	SCALE	DRAWING NO.	DRAWN BY	CHECKED BY
	06/01/2014	1:100	ARCH NO. 2	MITESH	RAJESH

N

RAJ ASSOCIATES
ARCHITECT & ENGINEERS
A-14 GROUND FLOOR, MAHALAXMI APT., BEHIND VAISHALI TALKIES, RAILGAON, BADLAPUR (W) 421201

SIGNATURE OF ARCHITECT