2-16

CONTENTS OF SHEET	SHEET NO. 10P6
BASEMENT FLOOR PLAN OF BUILDING-1	
GROUND FLOOR PLAN OF BUILDING-1	
FIRST FLOOR PLAN OF BUILDING-1	

STAMP FOR APPROVAL

या कार्यालयाचे पत्र क्र. दिवा/रेखांकन/वाप जोडे नाकलणेवर सदरहूल सस्तांतरणेबाबत दिनांक 20/6/16 मधील नमूद अटींना अधीन राहून हिरव्या रंगाने दुरुस्ती सुचविल्याप्रमाणे रहिवास व वाणिज्य वापरासाठी नकाशाला मंजुरी/सशर्त मंजुरी/नामंजूर

सहायक संचालक,
नगर रचना, ठाणे.

C5 C4 C3 C2 C1

RAMP - 2

COMMERCIAL
18.68 x 10.24
212.22 Sq.mtr.

RAMP HEADROOM

COMMERCIAL
18.68 x 10.09
169.49 Sq.mtr.

SCHEDULE OF DOORS & WINDOWS

SYMBOL	SIZE	REMARKS
D	1.05x2.13	DOOR
D2	0.75x1.98	DOOR
W	3.60x2.13	GLASS WINDOW
G	1.53x1.50	STAIR VENT.
V	0.60x0.75	VENTILATOR
RS	3.60x3.60	ROLLING SHUTTER
V1	3.60x0.60	VENTILATOR

OWNERS SIGNATURE

Shri Haresh Ramchand Sobhani Through His power of attorney holder
M/S. Damji Hari Infrastructure Pvt. Ltd. partners

1) Shri Mahadev Damji Patel

2) Paresh Dhanji Bhanushali


ARCHITECT NAME AND SIGNATURE

Fouzi & Associates
ARCHITECT & R.C.C. CONSULTANT
73/73,GROUND FLOOR,SENDU APARTMENT
PATEL MOHALLA,3rd NIZAMPUR,BHIWANDI
Office : 02522-220769
E-mail : fouziandassociates@yahoo.co.in


Fouzi & Associates
ARCHITECT & RCC CONSULTANTS
73/73, 3rd. Nizampura,
Bhiwandi -421 302, Dist.Thane
02522-220769

DRN	CKD	SCALE	DATE	JOB NO	DRG NO
Vikas Singh	A.FOUZI		02/07/2016	J-202	

Scanned by CamScanner

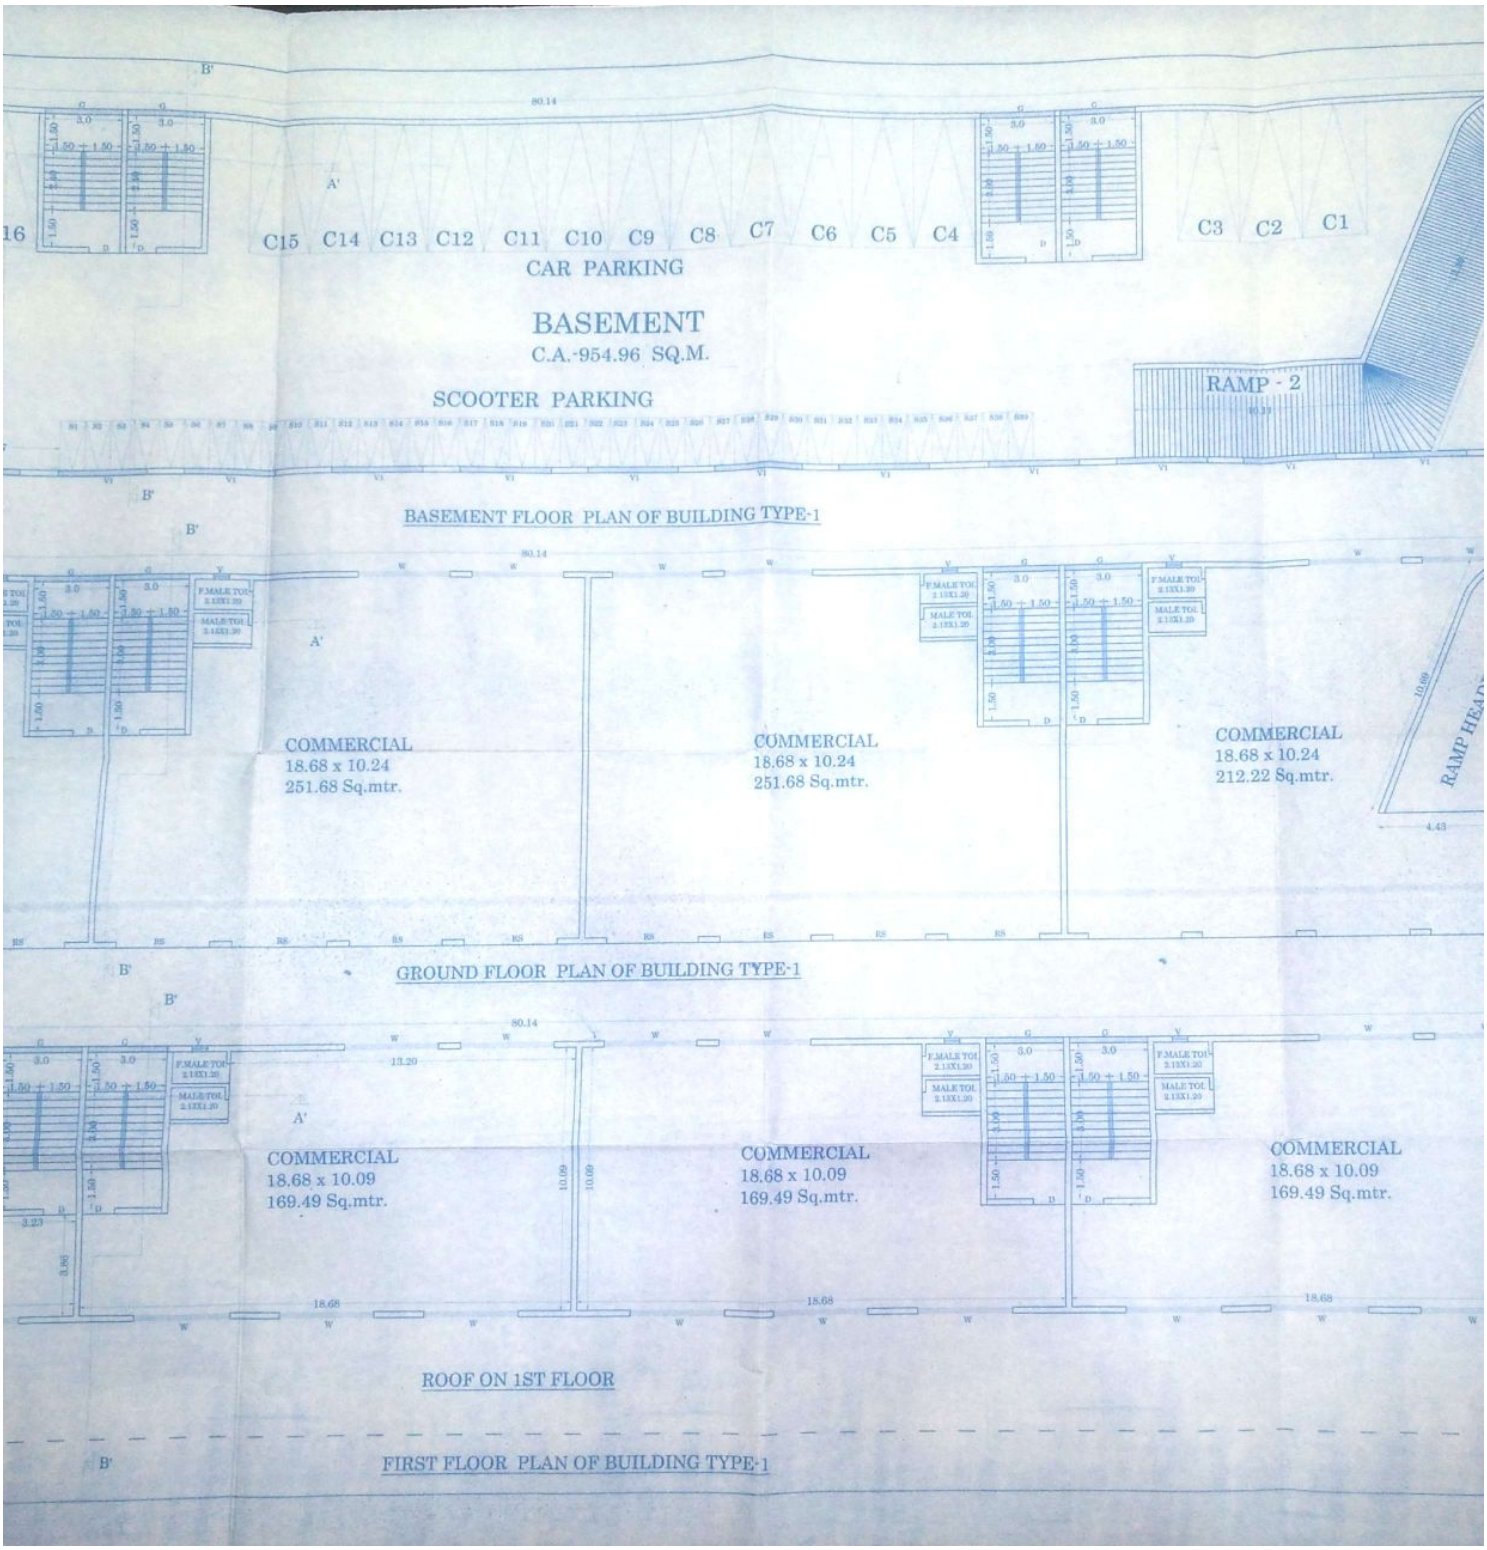

Scanned by CamScanner

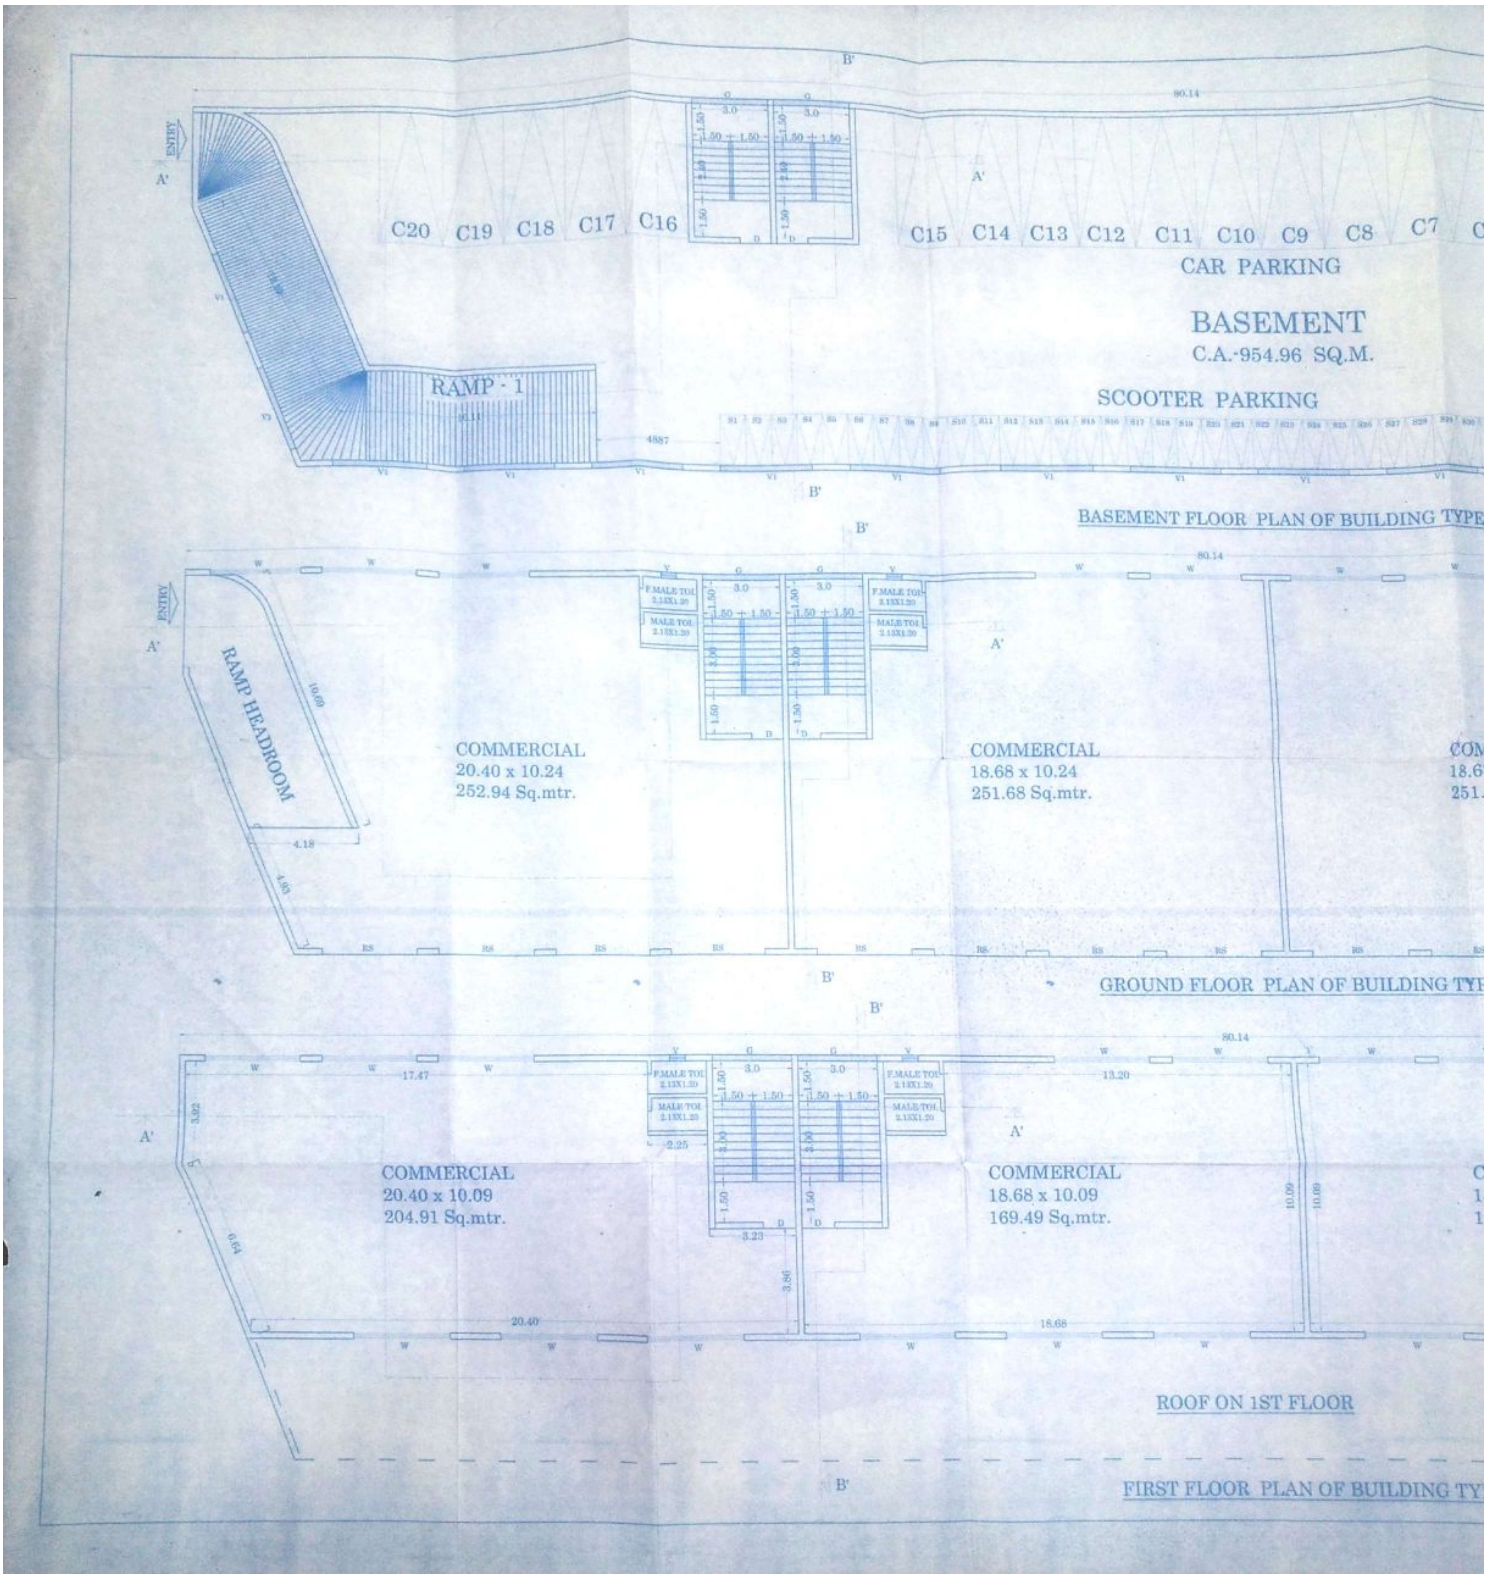

Scanned by CamScanner