416

CONTENTS OF SHEET	SHEET NO. 6 OF 6
1ST,3RD,5TH & 7TH FLOOR OF BUILDING TYPE-2 & 3	
AREA LINE DIAGRAM OF 1ST TO 7TH FLOOR OF BUILDING TYPE-2 & 3, BALCONY AREA CALCUALTION OF BUILDING TYPE-2 & 3,	
STAMP FOR APPROVAL	

BALCONY AREA OF 1ST TO 6TH FL. (BLD. 2 & 3)

B1	1.10	1.00	X 2	= 10.80 SMT.
B2	5.65	1.00	X 2	= 11.30 SMT.
B3	4.95	1.00	X 2	= 9.90 SMT.
B4	2.90	1.00	X 2	= 5.80 SMT.
B5	2.80	1.00	X 2	= 5.60 SMT.
B6	2.80	1.00	X 2	= 5.60 SMT.
B7	2.70	1.00	X 2	= 5.40 SMT.
B8	5.65	1.00	X 1	= 5.65 SMT.
B9	3.30	1.00	X 1	= 3.30 SMT.
NET BALC. AREA				= 61.95 SMT.

EXCESS AREA STATEMENT OF BALCONY(BLD.2 & 3)

FLOOR LEVEL	FLOOR AREA	PERMISSIBLE AREA - 15% OF BUILT - AREA	PROPOSED BALCONY AREA	EXCESS BALCONY AREA
1ST FL.	582.89 SMT.	87.43	61.95	NIL
2ND FL.	582.89 SMT.	87.43	55.05	NIL
3RD FL.	582.89 SMT.	87.43	55.05	NIL
4TH FL.	582.89 SMT.	87.43	55.05	NIL
5TH FL.	582.89 SMT.	87.43	55.05	NIL
6TH FL.	582.89 SMT.	87.43	55.05	NIL
7TH FL.	567.23 SMT.	85.08	49.25	NIL
TOTAL	4064.57 SMT.	609.66	578.55	NIL

BALCONY AREA CALCULATION OF 1ST TO 6TH FLOOR OF BUILDING TYPE-2 & 3

सदर कार्यालयाचे पत्र क्र. दिशे/रेखांकन/वाप होणेस आयुक्त/ना नरहरकत मजकूर/३३६८ दिनांक ३०/१२... नवीन नगरीन अधीन सदर ठिकाणी रेखाने दुरुस्ती सुचविल्याप्रमाणे दरियाव व नाहिन्द वापरासाठी भवकाशाला मंजुरीसाठी शिफारस.

सहायक संचालक,
नगर रचना, ठाणे.

OWNERS SIGNATURE

Shri Haresh Ramchand Sobhani Through His power of attorney holder M/S. Danji Hari Infrastructure Pvt. Ltd. partners

1) Shri Mahadev Danji Patel

2) Paresh Dhanji Bhanushali


ARCHITECT NAME AND SIGNATURE

Fouzi & Associates
ARCHITECT & R.C.C. CONSULTANT
72/73,GROUND FLOOR,SENDU APARTMENT
PATEL MOHALLA,3rd NIZAMPUR,BHIWANDI.
Office : 02522-220769
E-mail : fouziandassociates@yahoo.co.in


DRN	CKD	SCALE	DATE	JOB NO	DRG NO
Vikas Singh	A.FOUZI		02/07/2016	J-202	

FLOOR PLAN OF BUILDING TYPE-3

Scanned by CamScanner

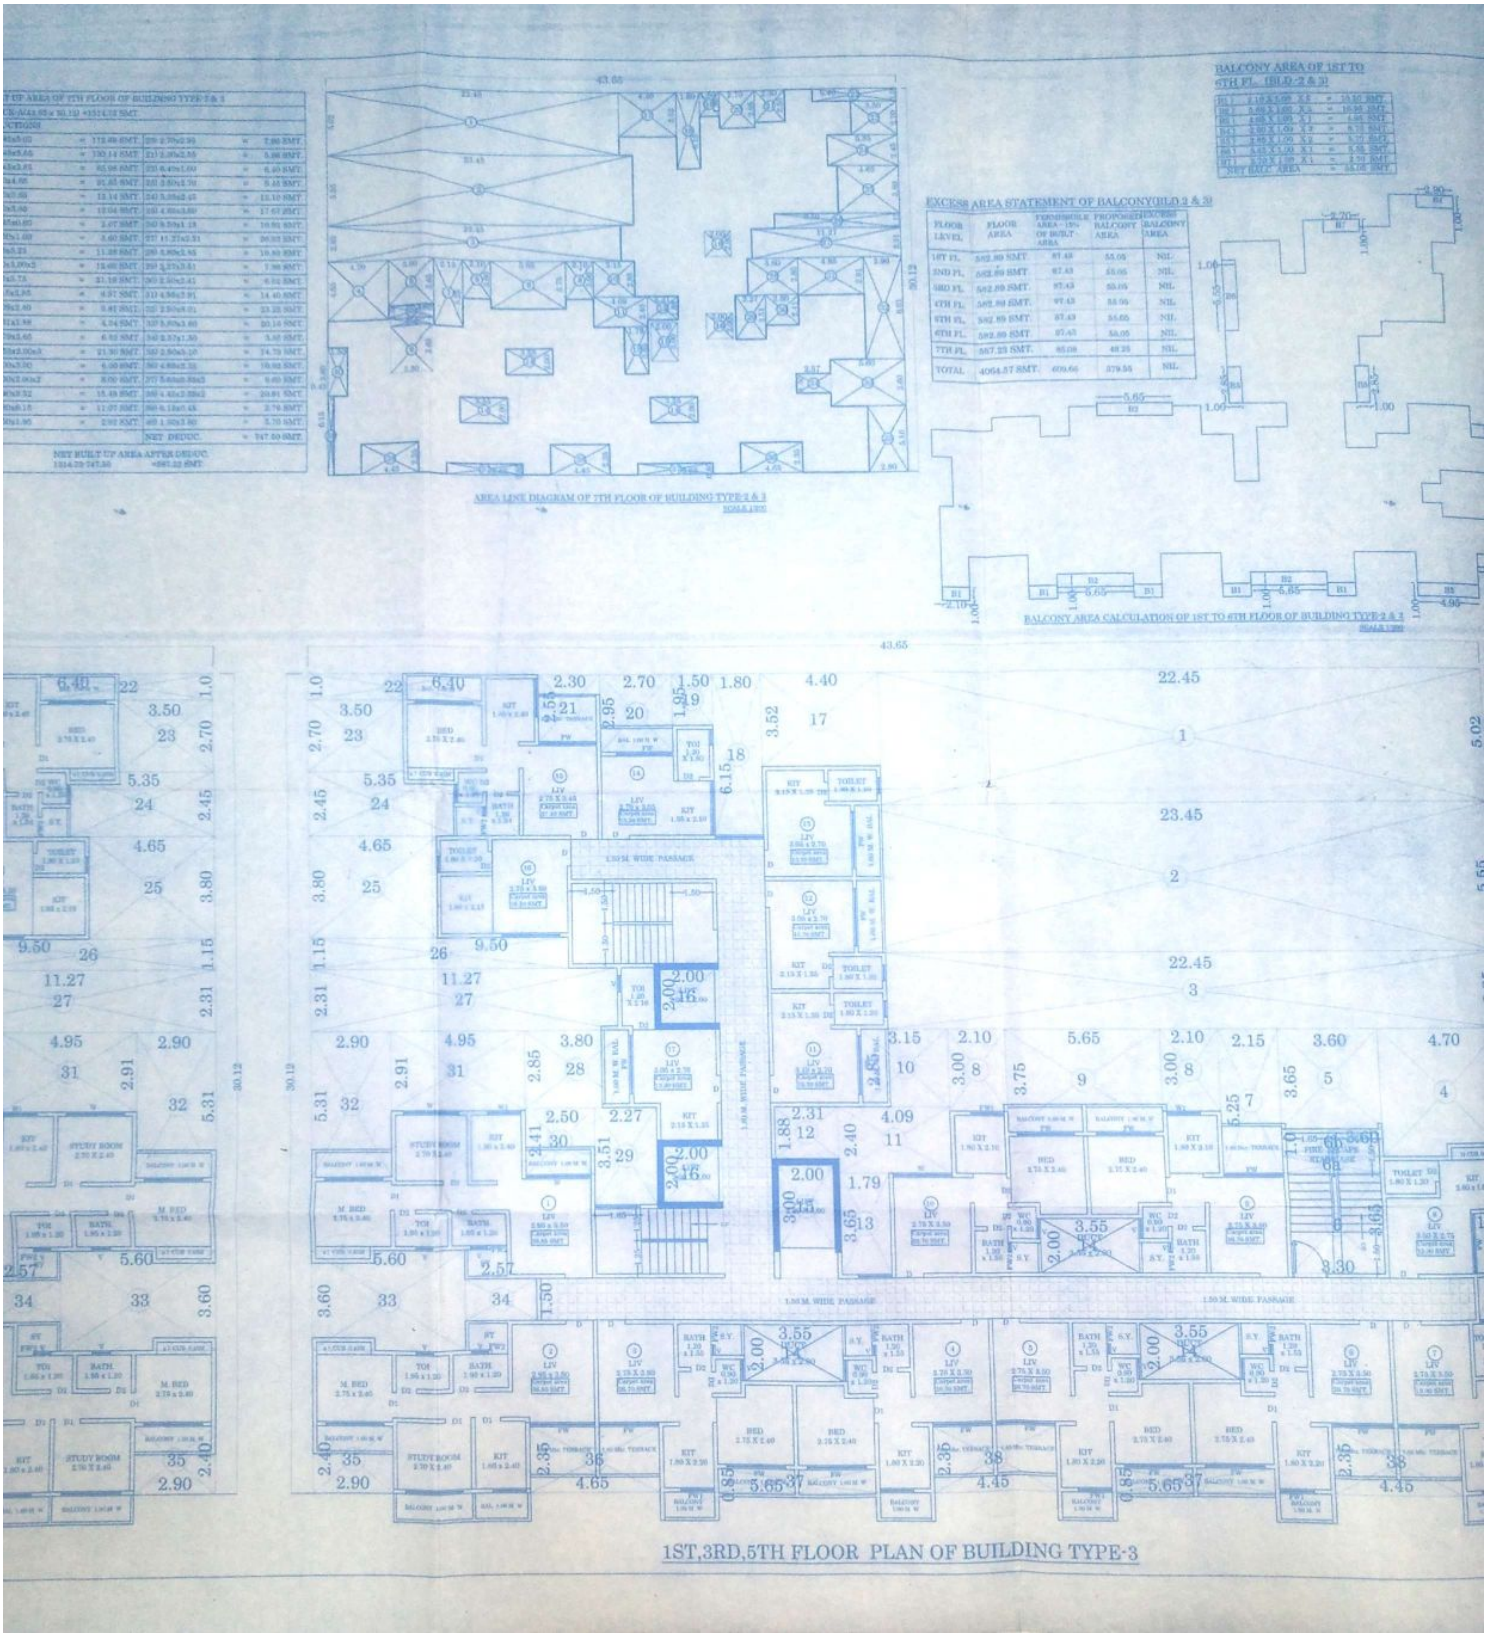

Scanned by CamScanner

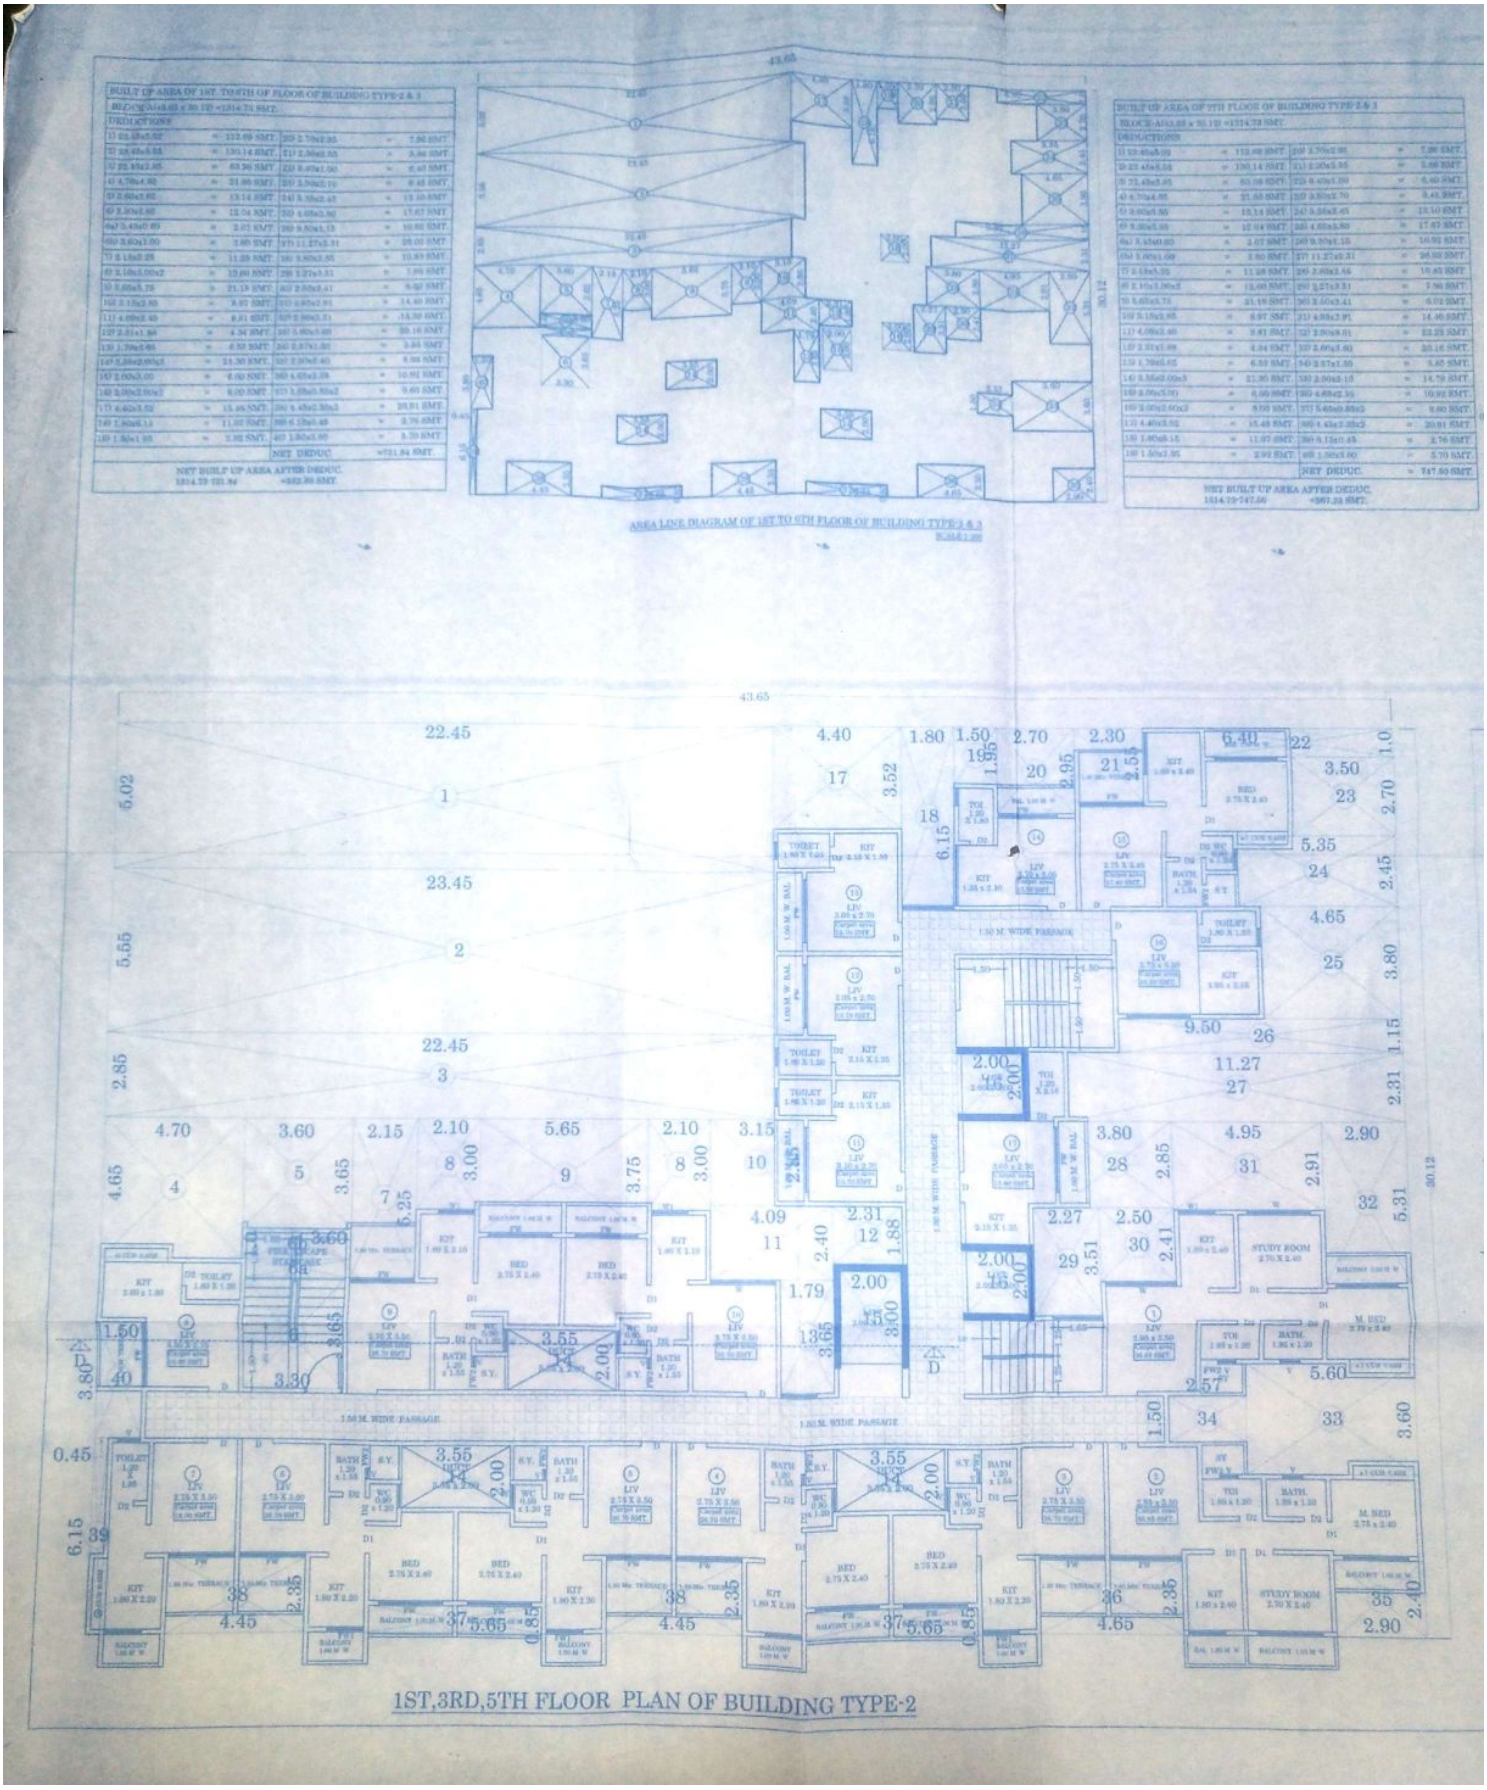

Scanned by CamScanner