

CONTENTS OF SHEET	SHEET NO. 5 OF 5
2ND,4TH, 6TH FLOOR OF BUILDING TYPE-2 & 3	
7TH FLOOR OF BUILDING TYPE-2 & 3	

STAMP FOR APPROVAL

सहायक संचालक,
नगर रचना, ठाणे.

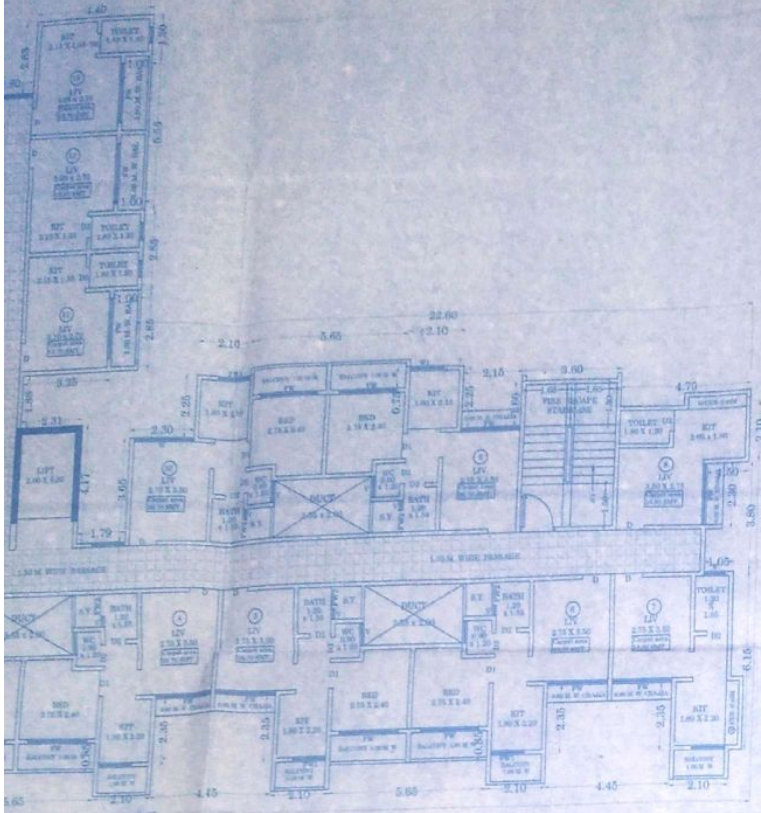

TH FLOOR PLAN OF BUILDING TYPE-3

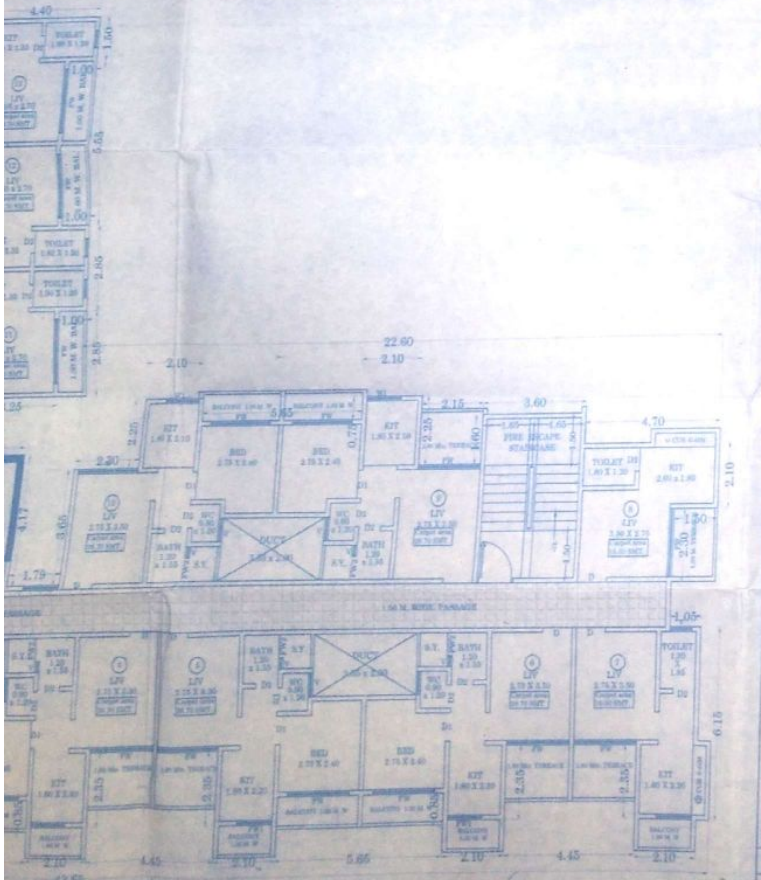

OF BUILDING TYPE-3

OWNERS SIGNATURE

Shri Haresh Ramchand Sobhani Through His power of attorney holder
M/S. Danji Hari Infrastructure Pvt. Ltd. partners

1) Shri Mahadev Danji Patel

2) Paresh Dhanji Bhanushali

ARCHITECT NAME AND SIGNATURE

Fouzi & Associates


ARCHITECT & R.C.C. CONSULTANT

73/73,GROUND FLOOR,SENDU APARTMENT
PATEL MOHALLA,3rd NIZAMPUR,BHIWANDI.
Office : 02522-220708
E-mail : fouziandassociates@yahoo.co.in


Fouzi & Associates
02522-220708
ARCHITECT & RCC CONSULTANTS
72/73, 3rd. Nizampura,
Bhiwandi -421 302, Dist. Thane

DRN	CKD	SCALE	DATE	JOB NO	DRG NO
Vikas Singh	A.FOUZI		02/07/2018	J-202	-

Scanned by CamScanner

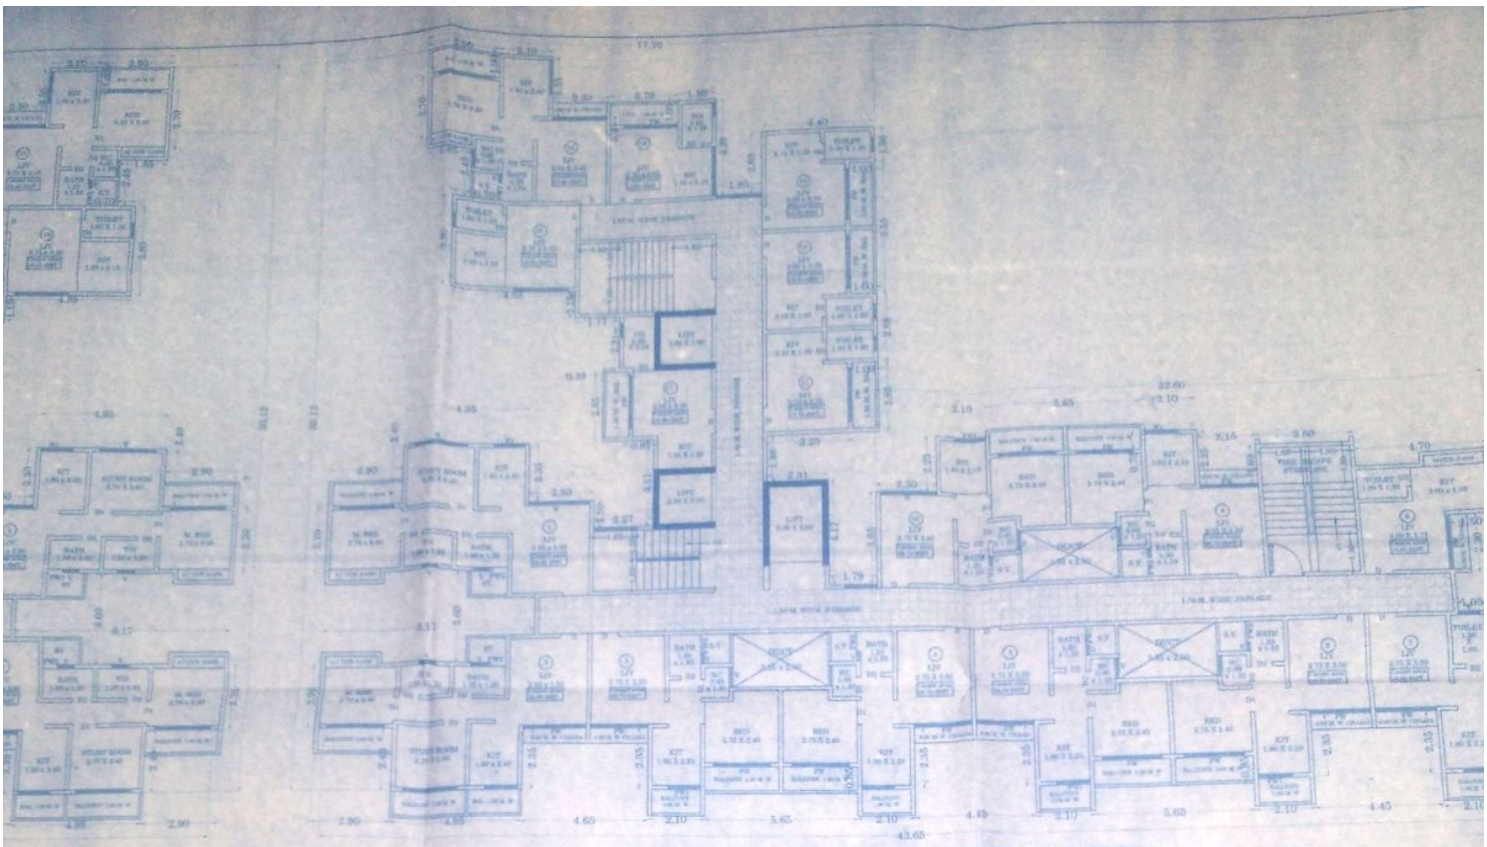


2ND,4TH & 6TH FLOOR PLAN OF BUILDING TYPE-3

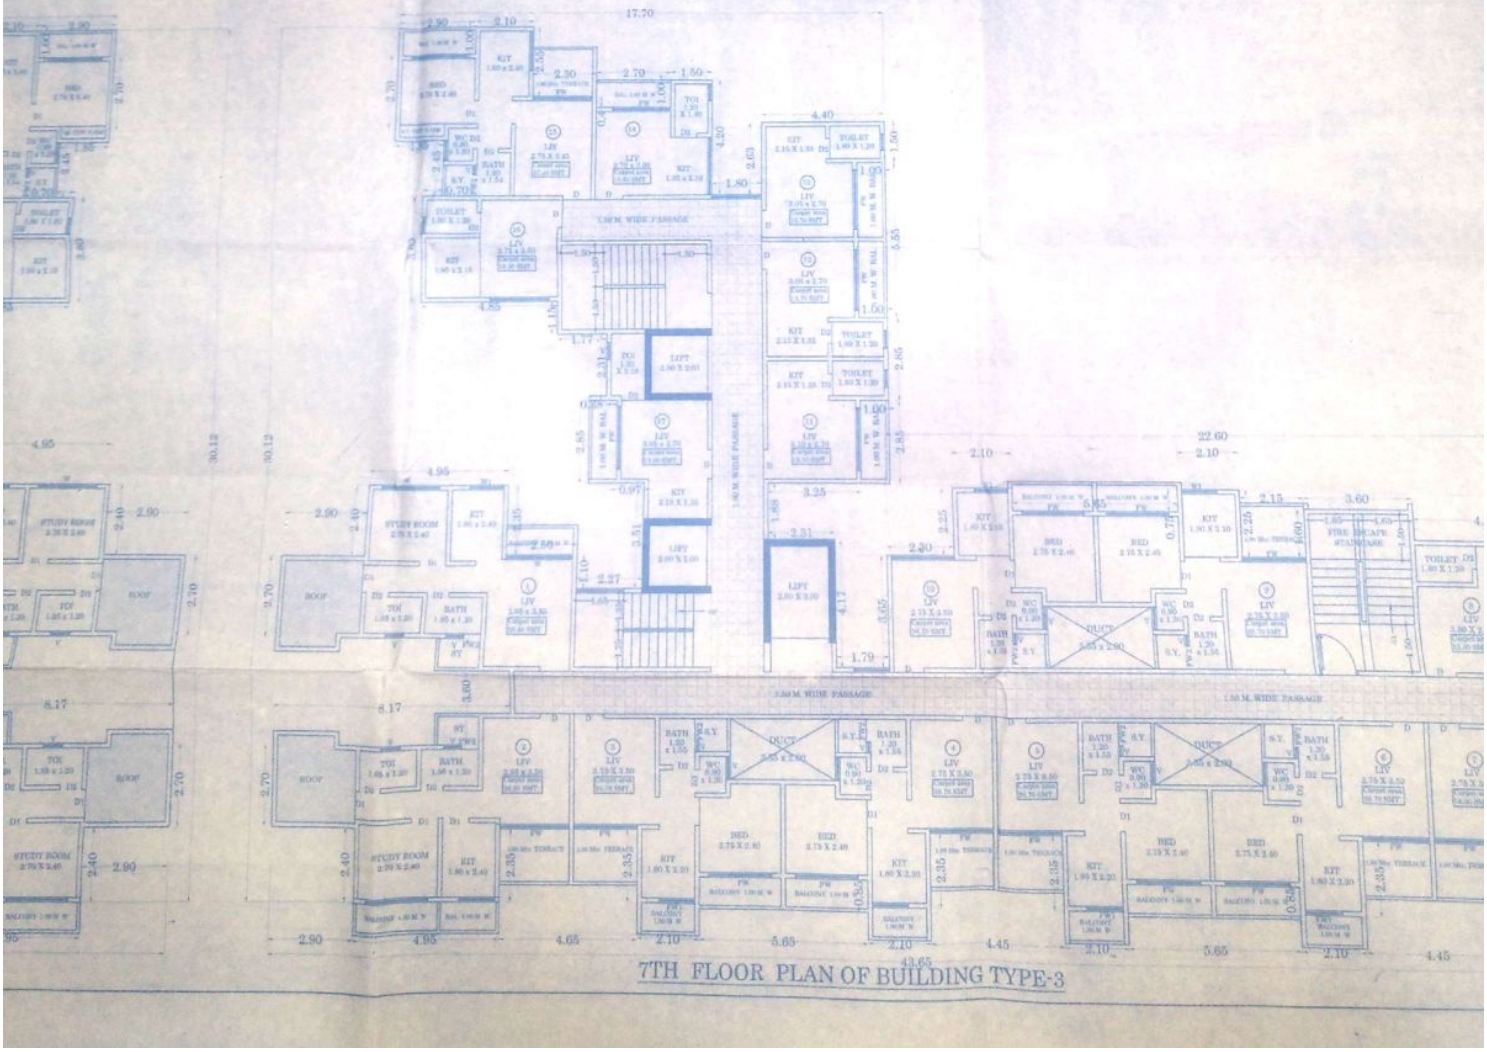


7TH FLOOR PLAN OF BUILDING TYPE-3

Scanned by CamScanner

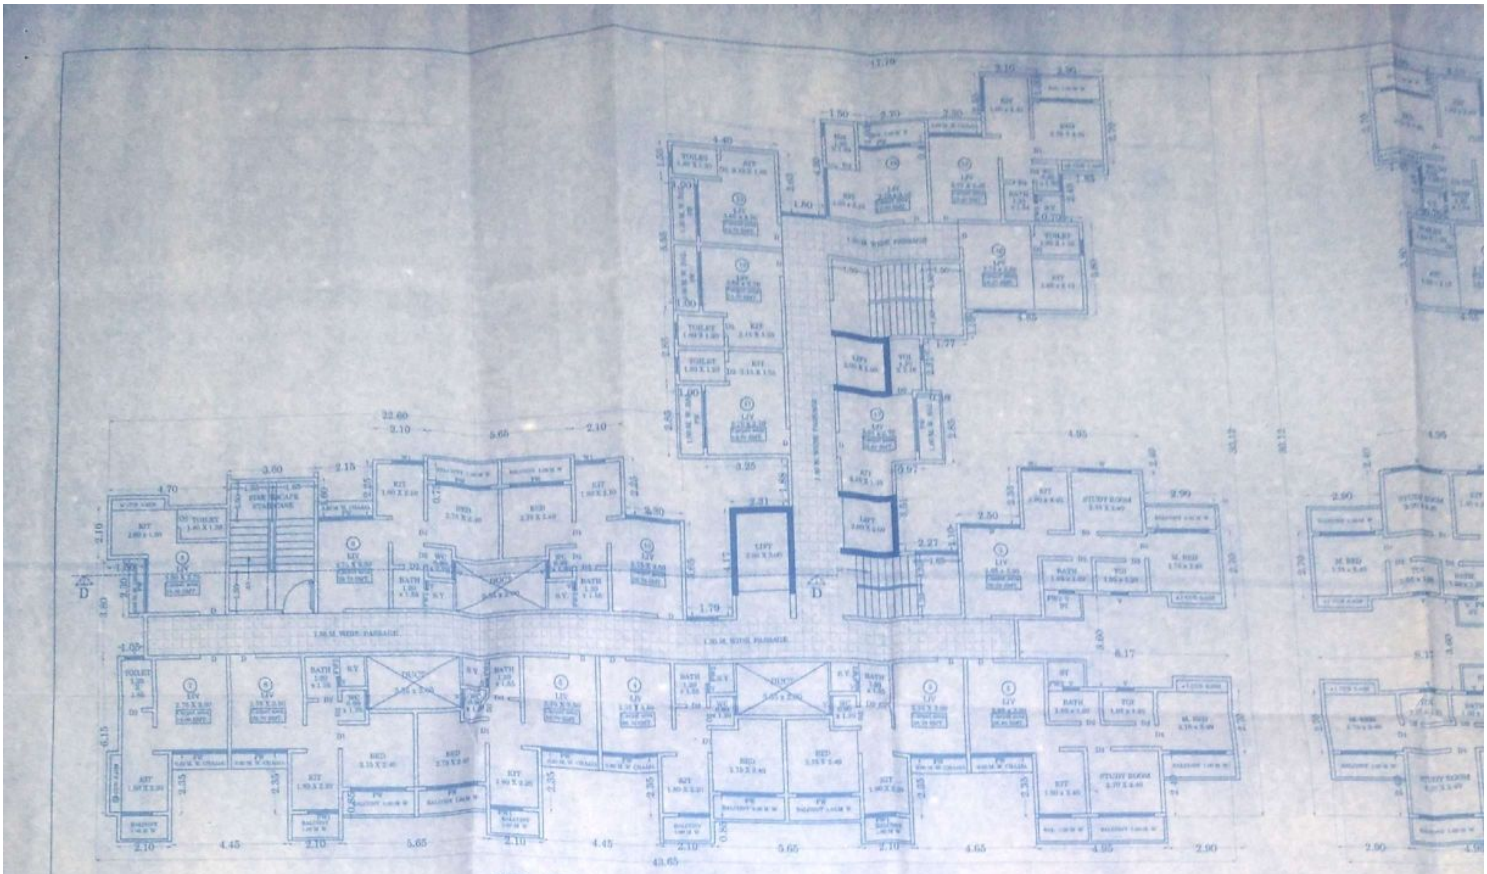

2ND,4TH & 6TH FLOOR PLAN OF BUILDING TYPE-2

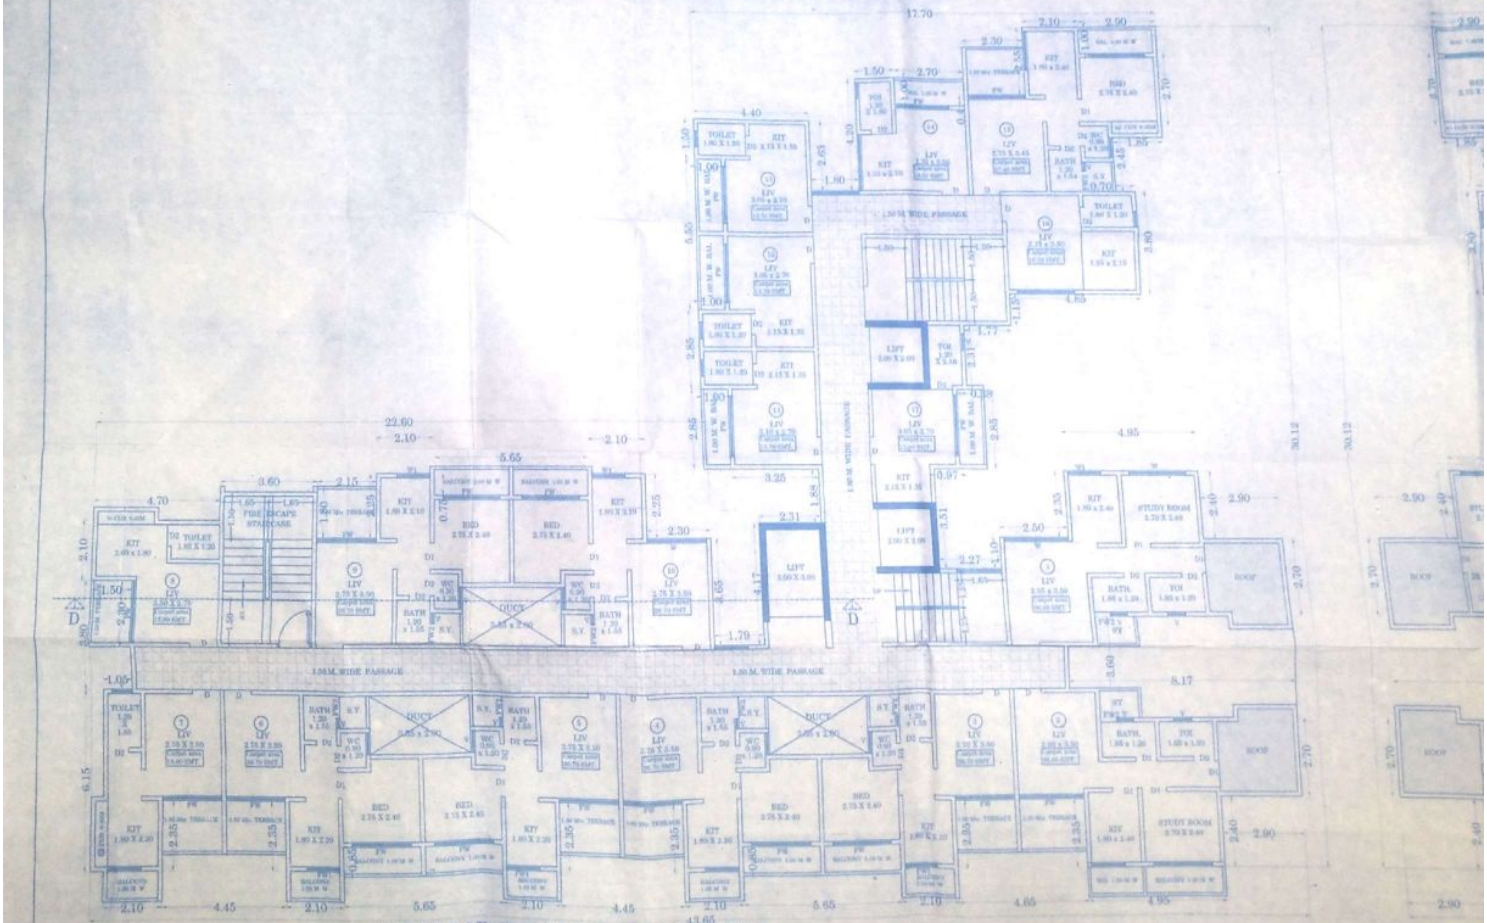

7TH FLOOR PLAN OF BUILDING TYPE-2

Scanned by CamScanner