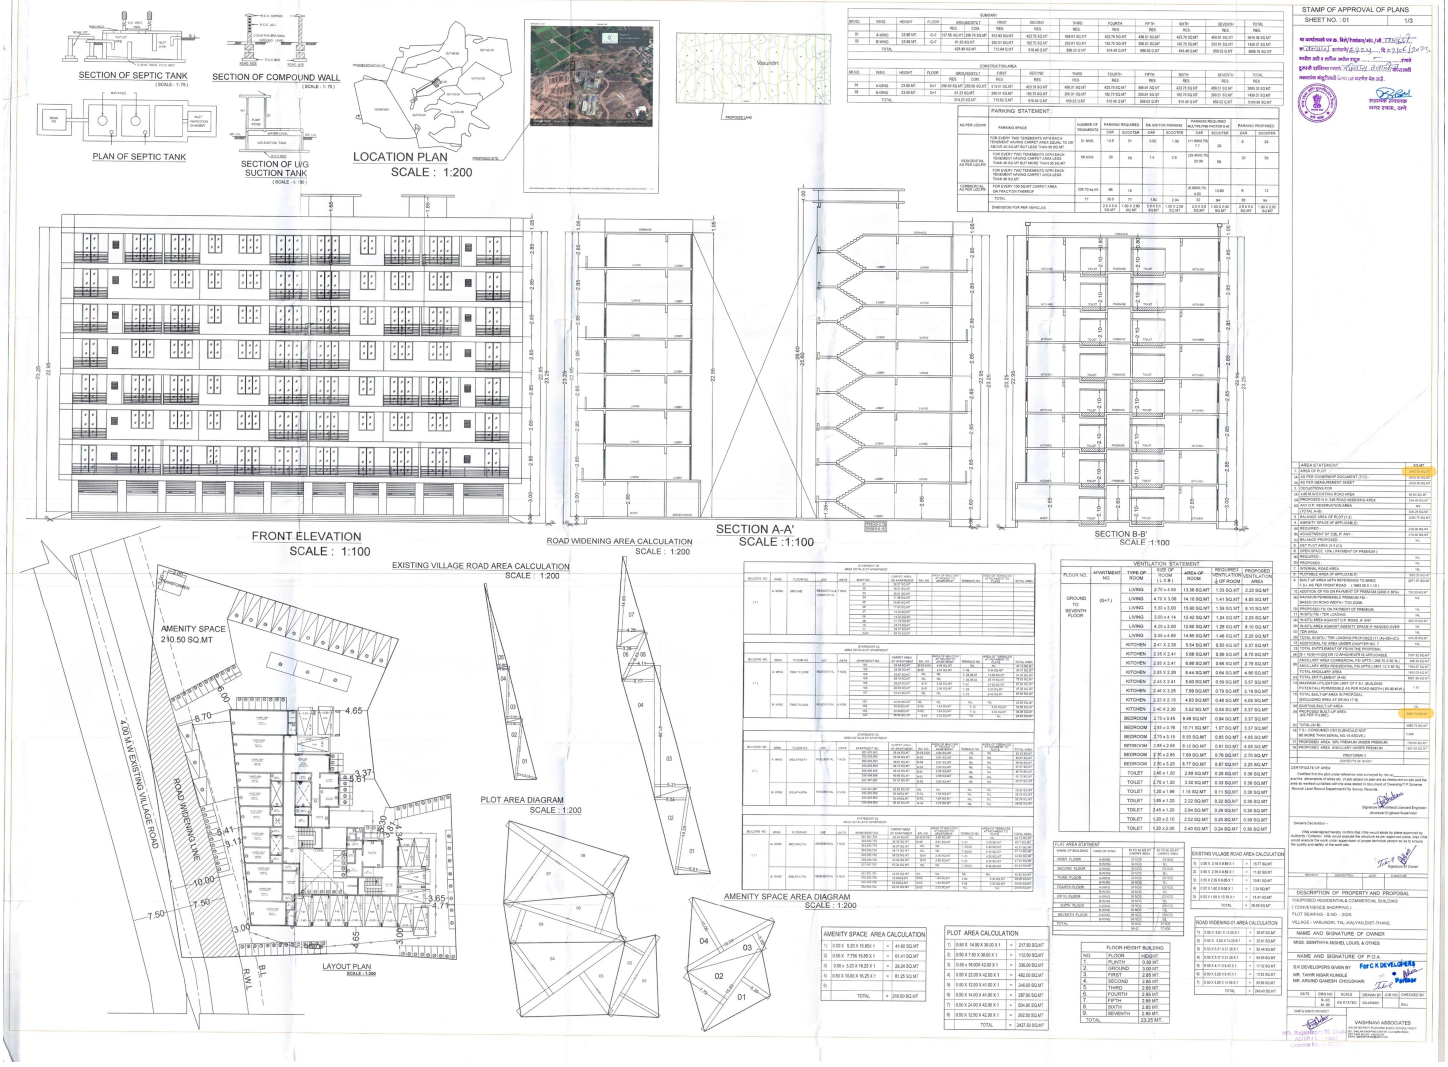

SECTION OF SEPTIC TANK
SECTION OF COMPOUND WALL
PLAN OF SEPTIC TANK
SECTION OF U/G SUCTION TANK
LOCATION PLAN
SCALE : 1:200
SUMMARY
CONSTRUCTION AREA
PARKING STATEMENT
STAMP OF APPROVAL OF PLANS
SHEET NO. : 01
1/3
FRONT ELEVATION
SCALE : 1:100
ROAD WIDENING AREA CALCULATION
SCALE : 1:200
SECTION A-A'
SCALE :1:100
SECTION B-B'
SCALE :1:100
EXISTING VILLAGE ROAD AREA CALCULATION
SCALE : 1:200
AMENITY SPACE
210.50 SQ.MT
PLOT AREA DIAGRAM
SCALE : 1:200
AMENITY SPACE AREA DIAGRAM
SCALE : 1:200
LAYOUT PLAN
SCALE : 1:200
VENTILATION STATEMENT
FLAT AREA STATEMENT
EXISTING VILLAGE ROAD AREA CALCULATION
ROAD WIDENING AREA CALCULATION
AMENITY SPACE AREA CALCULATION
PLOT AREA CALCULATION
FLOOR HEIGHT BUILDING
DESCRIPTION OF PROPERTY AND PROPOSAL
NAME AND SIGNATURE OF OWNER
NAME AND SIGNATURE OF P.O.A.
VAISHNAVI ASSOCIATES