

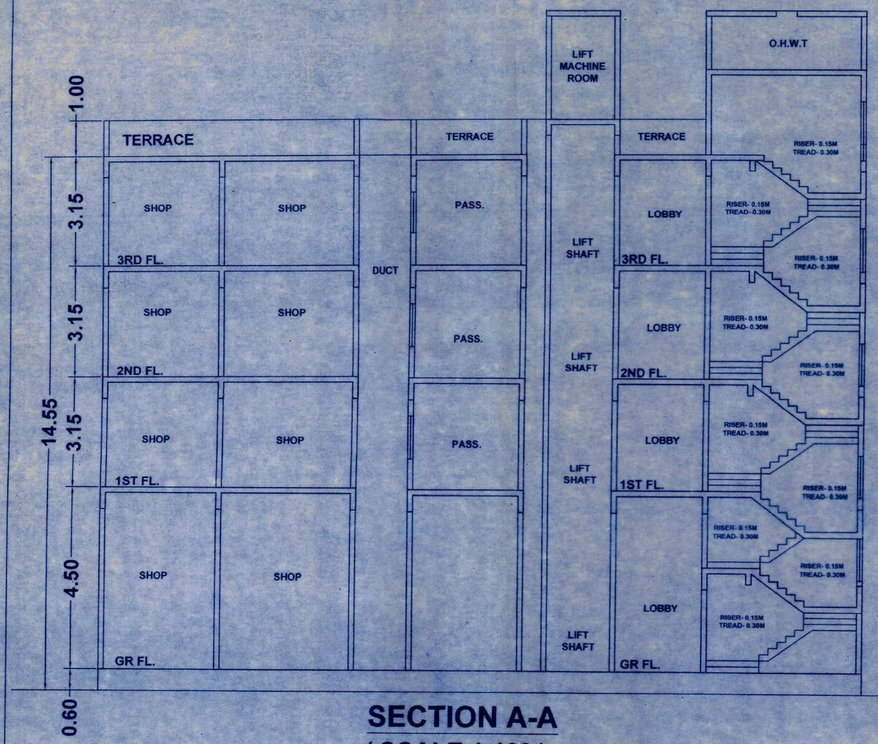



SECTION A-A
(SCALE 1:100)

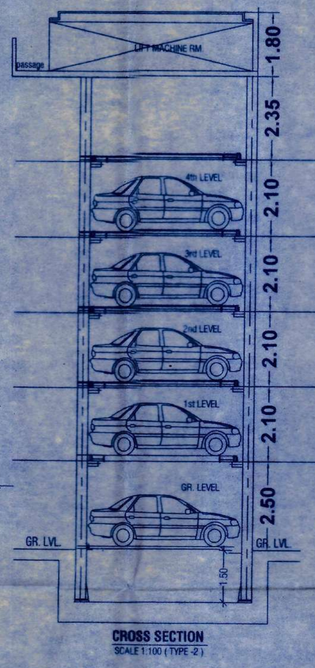


CROSS SECTION
SCALE 1:100 (TYPE -2)

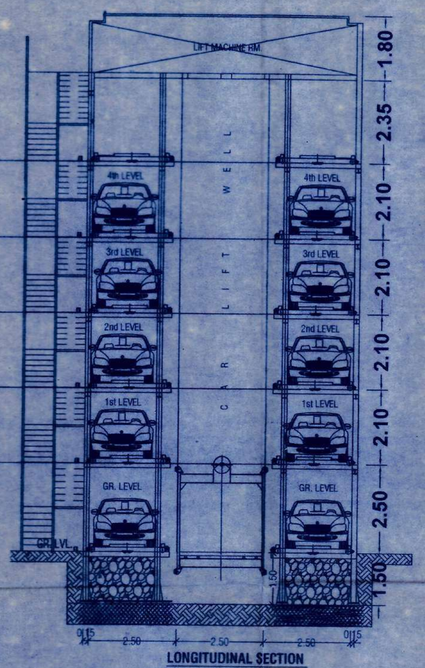


LONGITUDINAL SECTION
SCALE 1:100 (TYPE - 1 & 2)

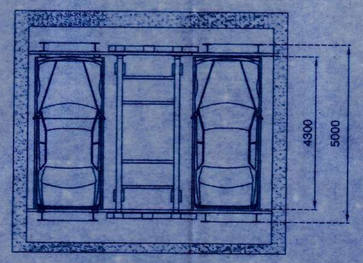

TOWER PARKING PLAN
(SCALE 1:100) (TYPE -1 & 2)

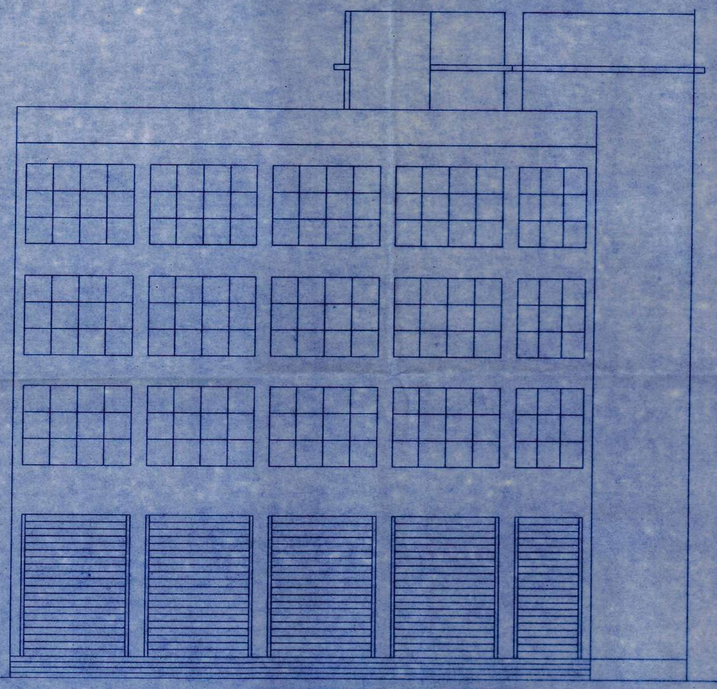

FRONT ELEVATION
(SCALE 1:100)

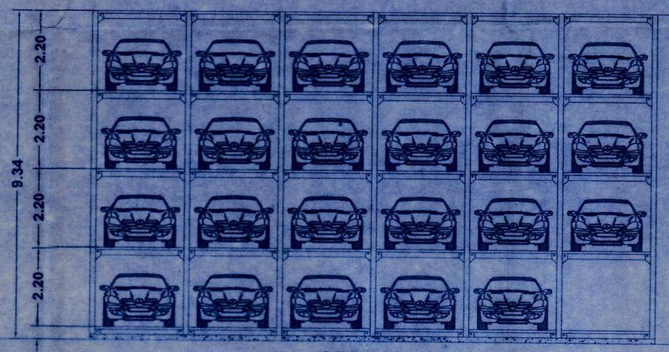

SECTION -C-C
(SCALE 1:100)

STAMP FOR APPROVAL

SHEET NO. 4/4

कार्यालयाचे पत्र क्र. वा.प्र.क.(9020 / 2022-23)
वा.क.न.र.वि. 2022 दिनांक. 6/10/22 अन्.
सर्वांना अधिन राहुन व दिलेल्या रंगाने दुरुस्ती सुचविल्या प्रमाणे वापराकरिता
बांधकाम/विकास परवानगी मंजुर

सहाय्यक संचालक नगररचना
निवडी निजामपूर शहर महानगरपालिका

DESCRIPTION

PROPOSED PLAN FOR COMMERCIAL OF BUILDING GR. + 3RD FL. ON LAND BEARING S.NO.141/A/1 . AT VILLAGE KAMATGHAR, TALUKA-BHIWANDI, DIST-THANE.

OWNERS NAME :-

MR.YOGESH JAGDEESHPRASAD JOGANI THROUGH HIS CONSTITUED ATTORNEY

1) MRS. SAVITADEVI JAGDISH PRASAD JOGANI.
2) MR. VISHWANATH CHIRANJILAL JOGANI.
3) MR. SURESHKUMAR CHIRANJILAL JOGANI.
4) MR. ARUNKUMAR PURUSHOTTAM JOGANI.
5) MRS.KIRANDEVI ASHOK JOGANI.

DEVELOPER & POAH. SIGN.

M/S BLISSFUL BUILDCON LLP.

1) ADIL NASIR HUSSAIN MOMIN.(POAH.)

2) BHAGWAN NAMPELLY KODAM. (POAH.)

CERTIFICATE OF AREA

CERTIFIED THAT, I HAVE SURVEYED THE PLOT UNDER REFERENCE ON AND THAT THE DIMENSIONS OF THE SIDES ETC. OF THE PLOT STATED ON THE PLAN ARE AS MEASURED ON SITE AND THE AREA SO WORKED OUT IS 4385.87 SQ.M. AND TALLIES WITH THE AREA STATED IN THE DOCUMENT OF OWNERSHIP.

LIC.ENGINEER WAHEED ANSARI
T.P/ ENGR / 346

HK DESIGN
CONSULTANTS
Architecture | Planning | Liasoning | Project Management | Interiors
www.hk-design.in
OFFICE NO. 106, 1ST FLOOR, SANGHVI PARRSSSVA CLASSIC, TEMGHAR, NEAR SAI BABA TEMPLE
BHIWANDI-KALYAN ROAD, BHIWANDI (DIST- THANE)-421302
Phone: +91-9011110503 Email: office@hk-design.in